




FRONT ELEVATION

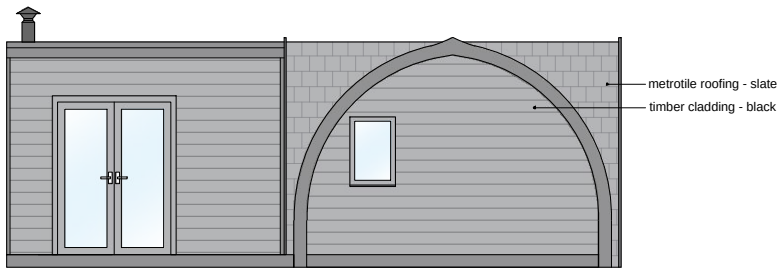


RIGHT ELEVATION

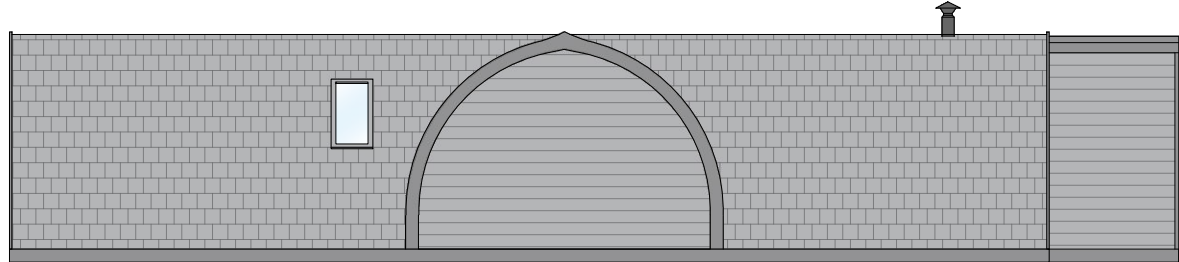


REAR ELEVATION

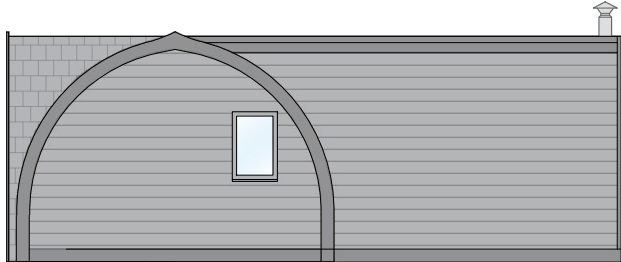

LEFT ELEVATION

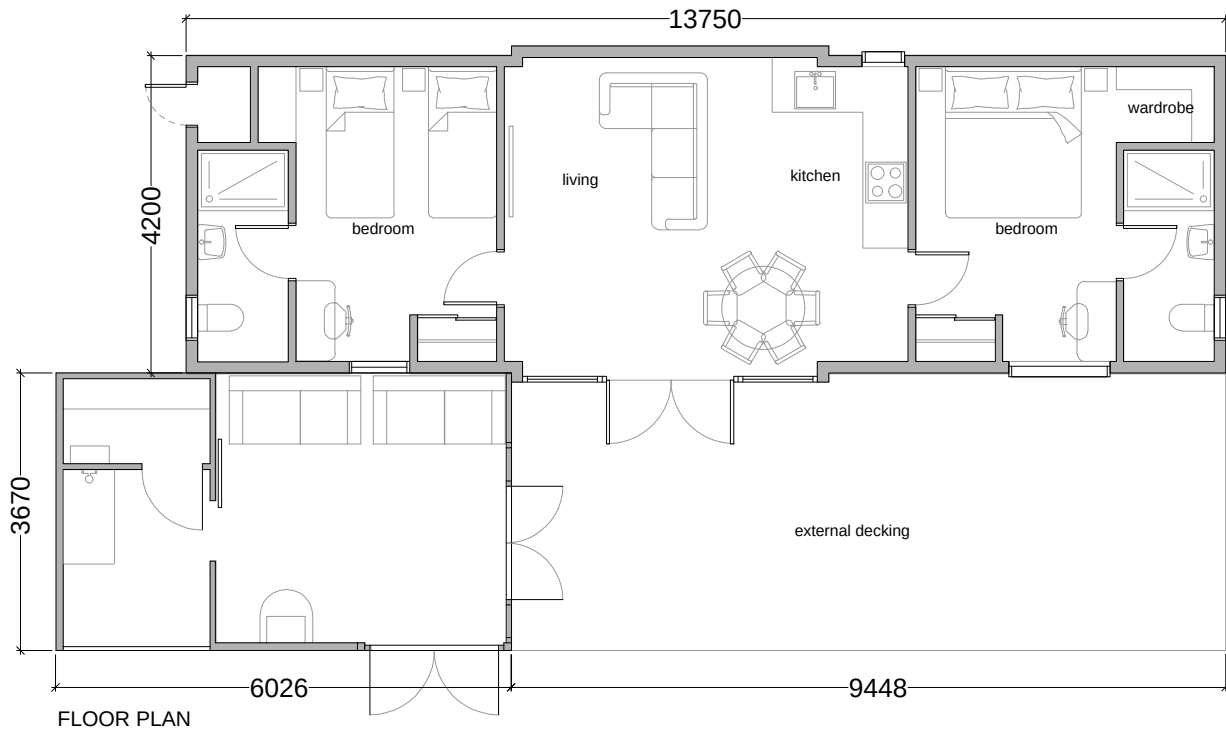

FLOOR PLAN

 

GLampitect

Revision: A
Date: -
Scale: 1:100 @ A3
Drawn By: XD
CAD Dwg File:
Checked By:

Bespoke Pod Design