



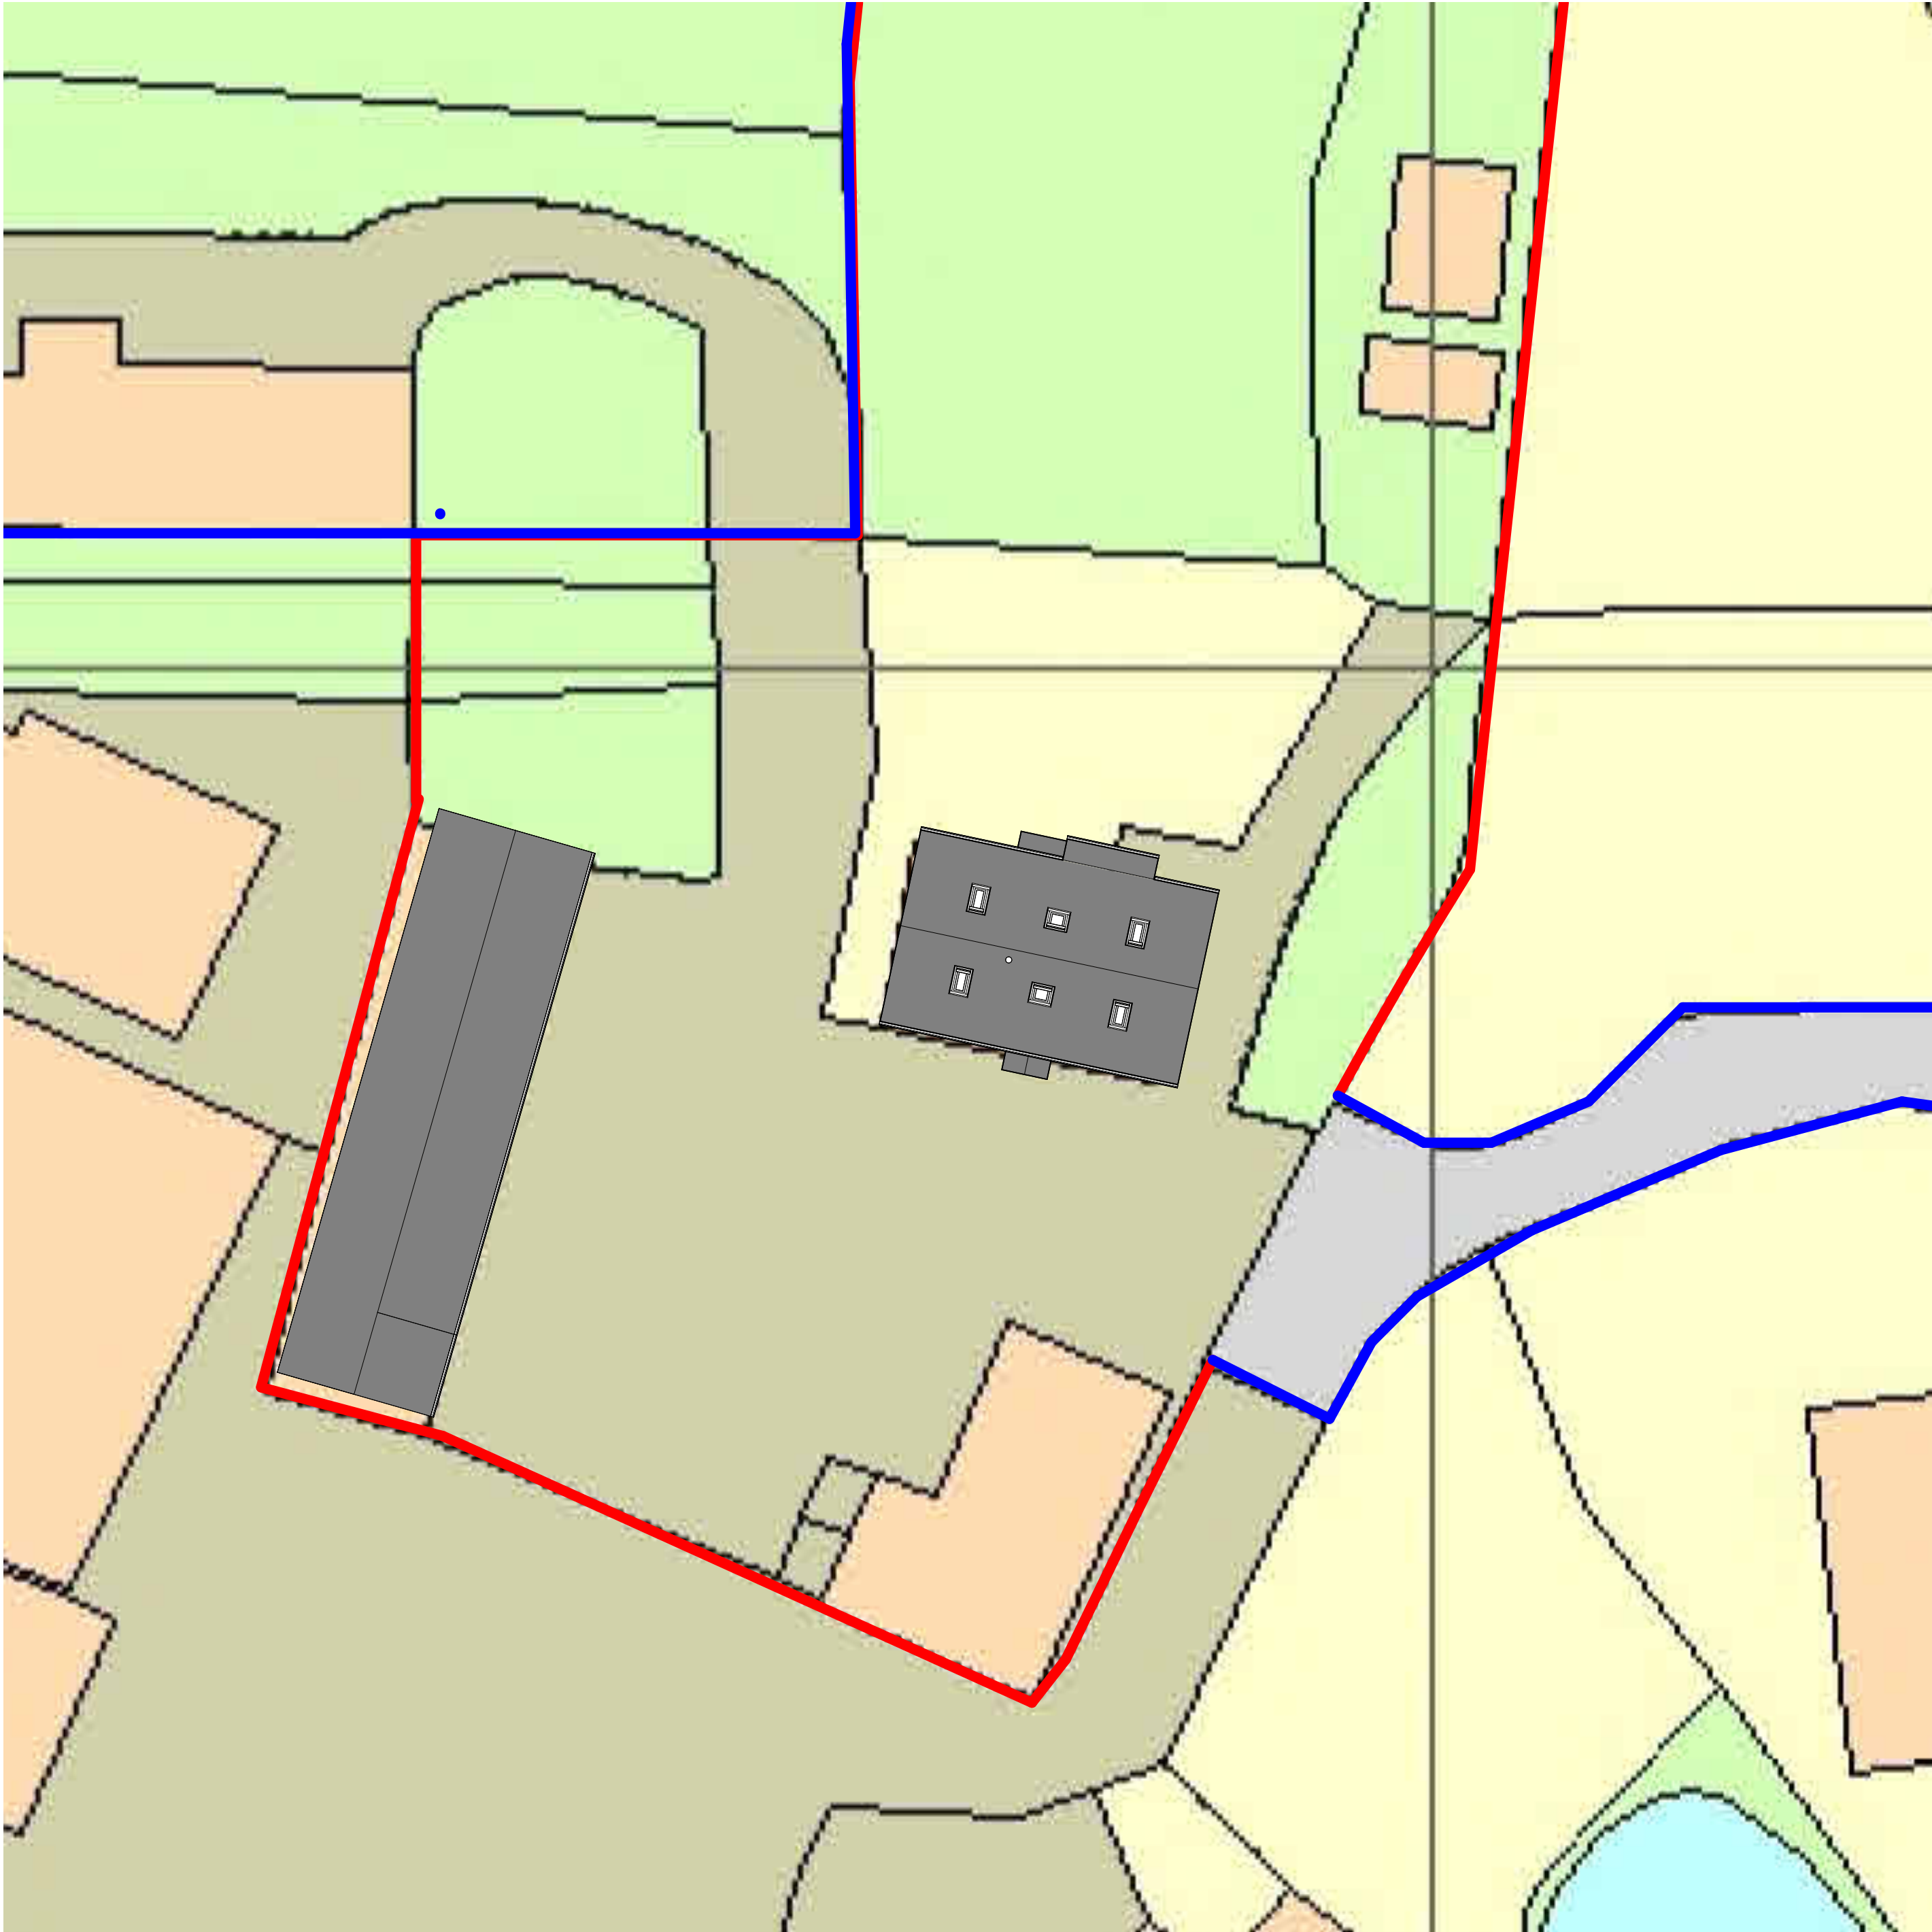

2 SITE PLAN_EXISTING
1 : 200

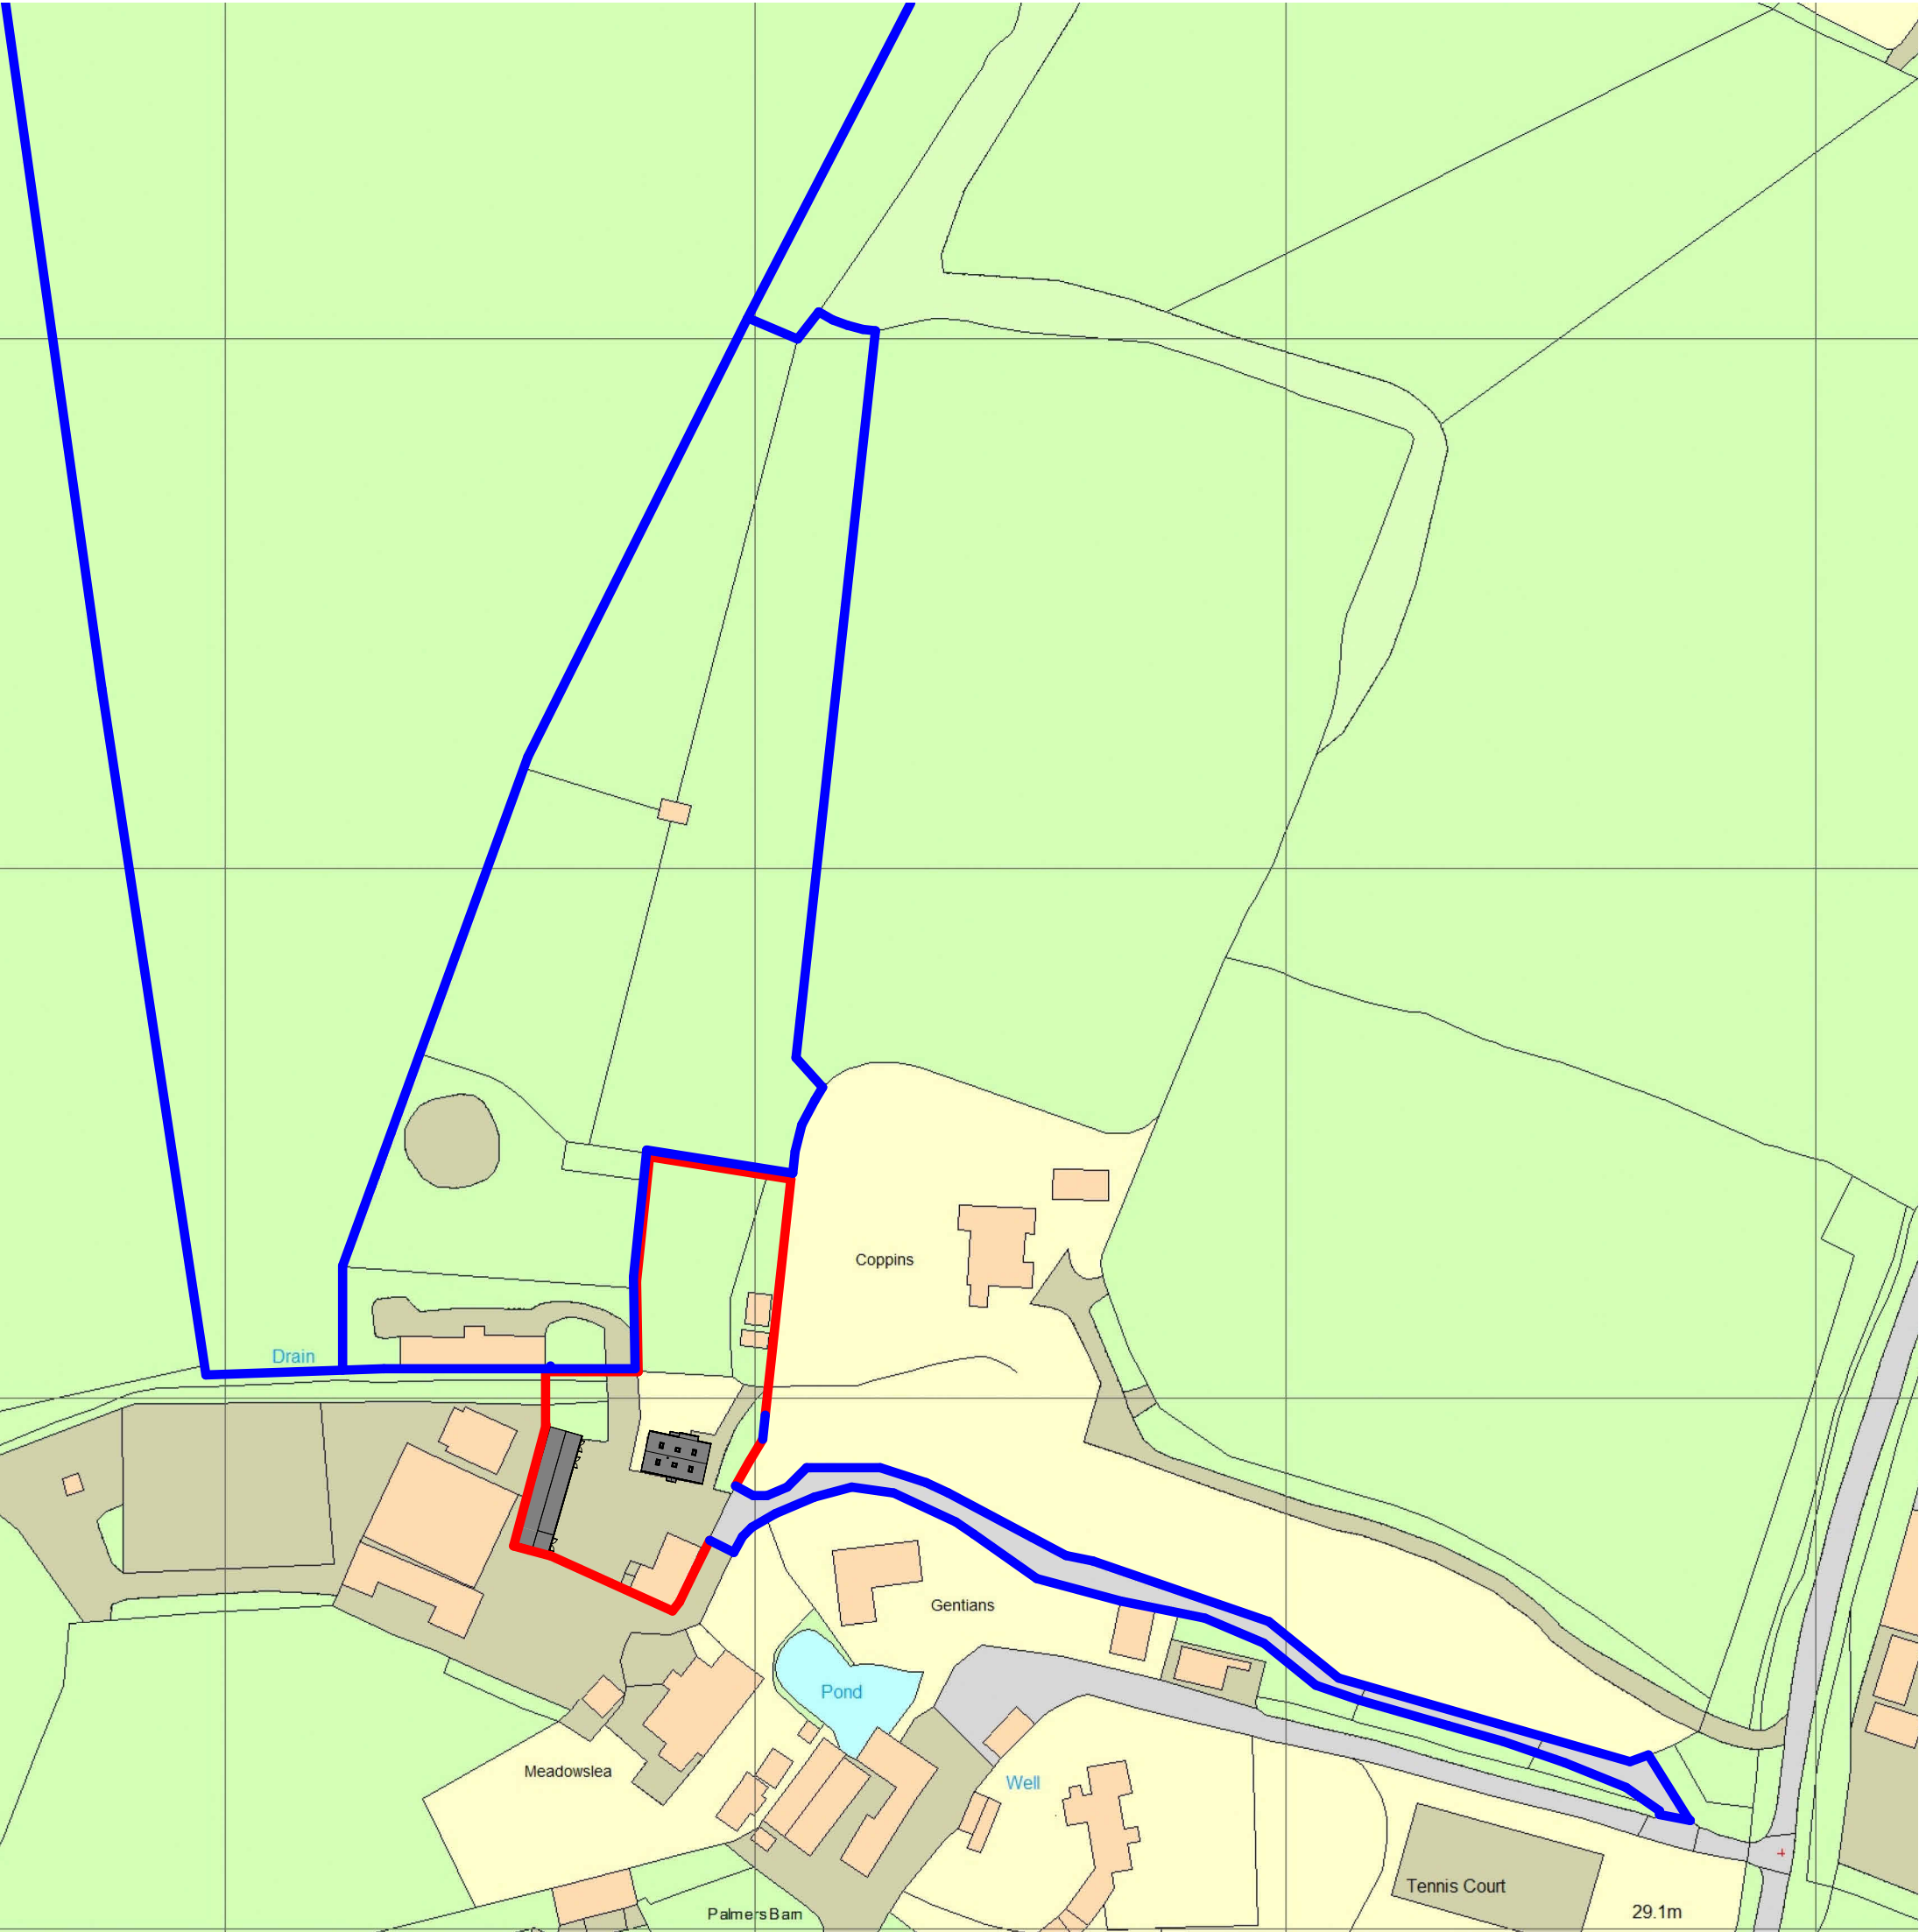

1 LOCATION PLAN_EXISTING
1 : 1250



FOR PLANNING

CLIENT
TIM MITRA

PROJECT
PALMERS STUD

REV	DESCRIPTION	DATE
A	FOR PLANNING	05.08.26

Notes

1. Structural calculations, guidance or notes of is for guidance only, not for construction. You must engage a structural engineer.
2. All documentation provided does not limit your liability in respect to the engagement and full compliance of Planning and/or Building Control.
3. The nominated Building Control officer has the right to superceed any and all of the information contained within this document. You are required by Law to comply with the explicit directions given by your Building Control officer.

PROJECT ID	DATE of ISSUE
45855	05.08.26

SCALE (@ A1)	REV
As indicated	A

TITLE
SITE LOCATION PLAN
EXISTING

DWG No.

A401

©2024