



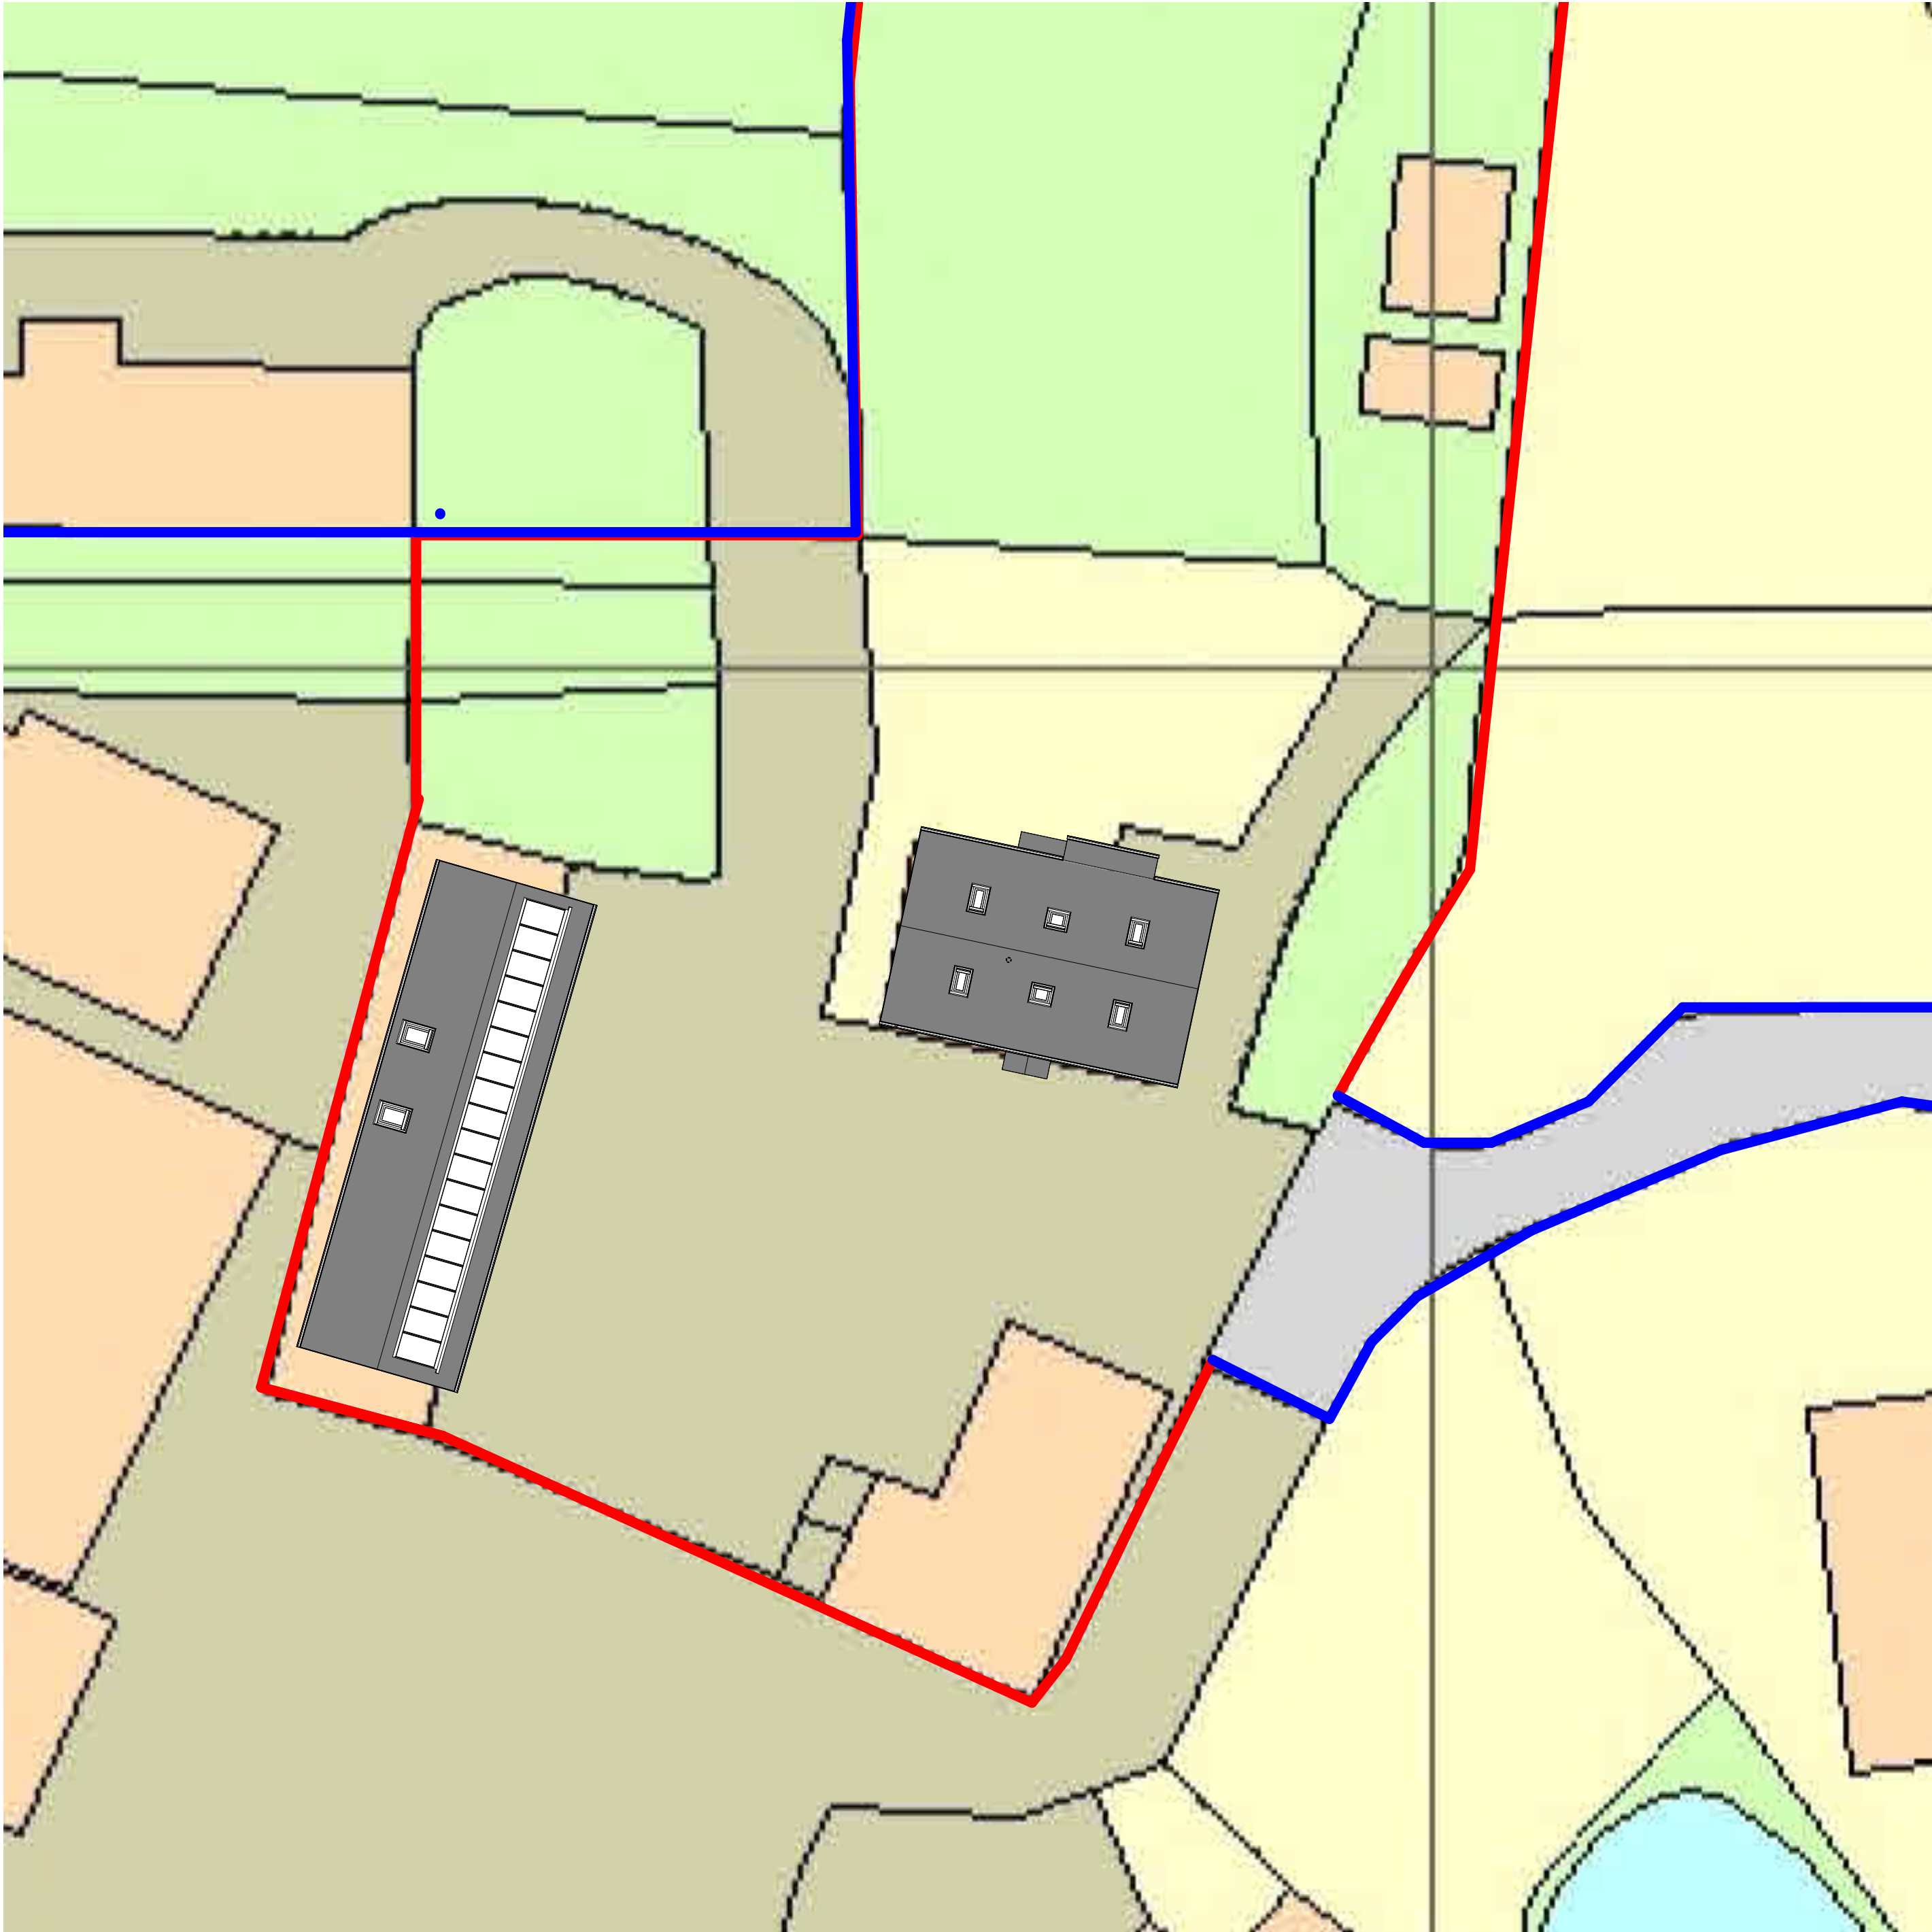

1 SITE PLAN_PROPOSED
1 : 200

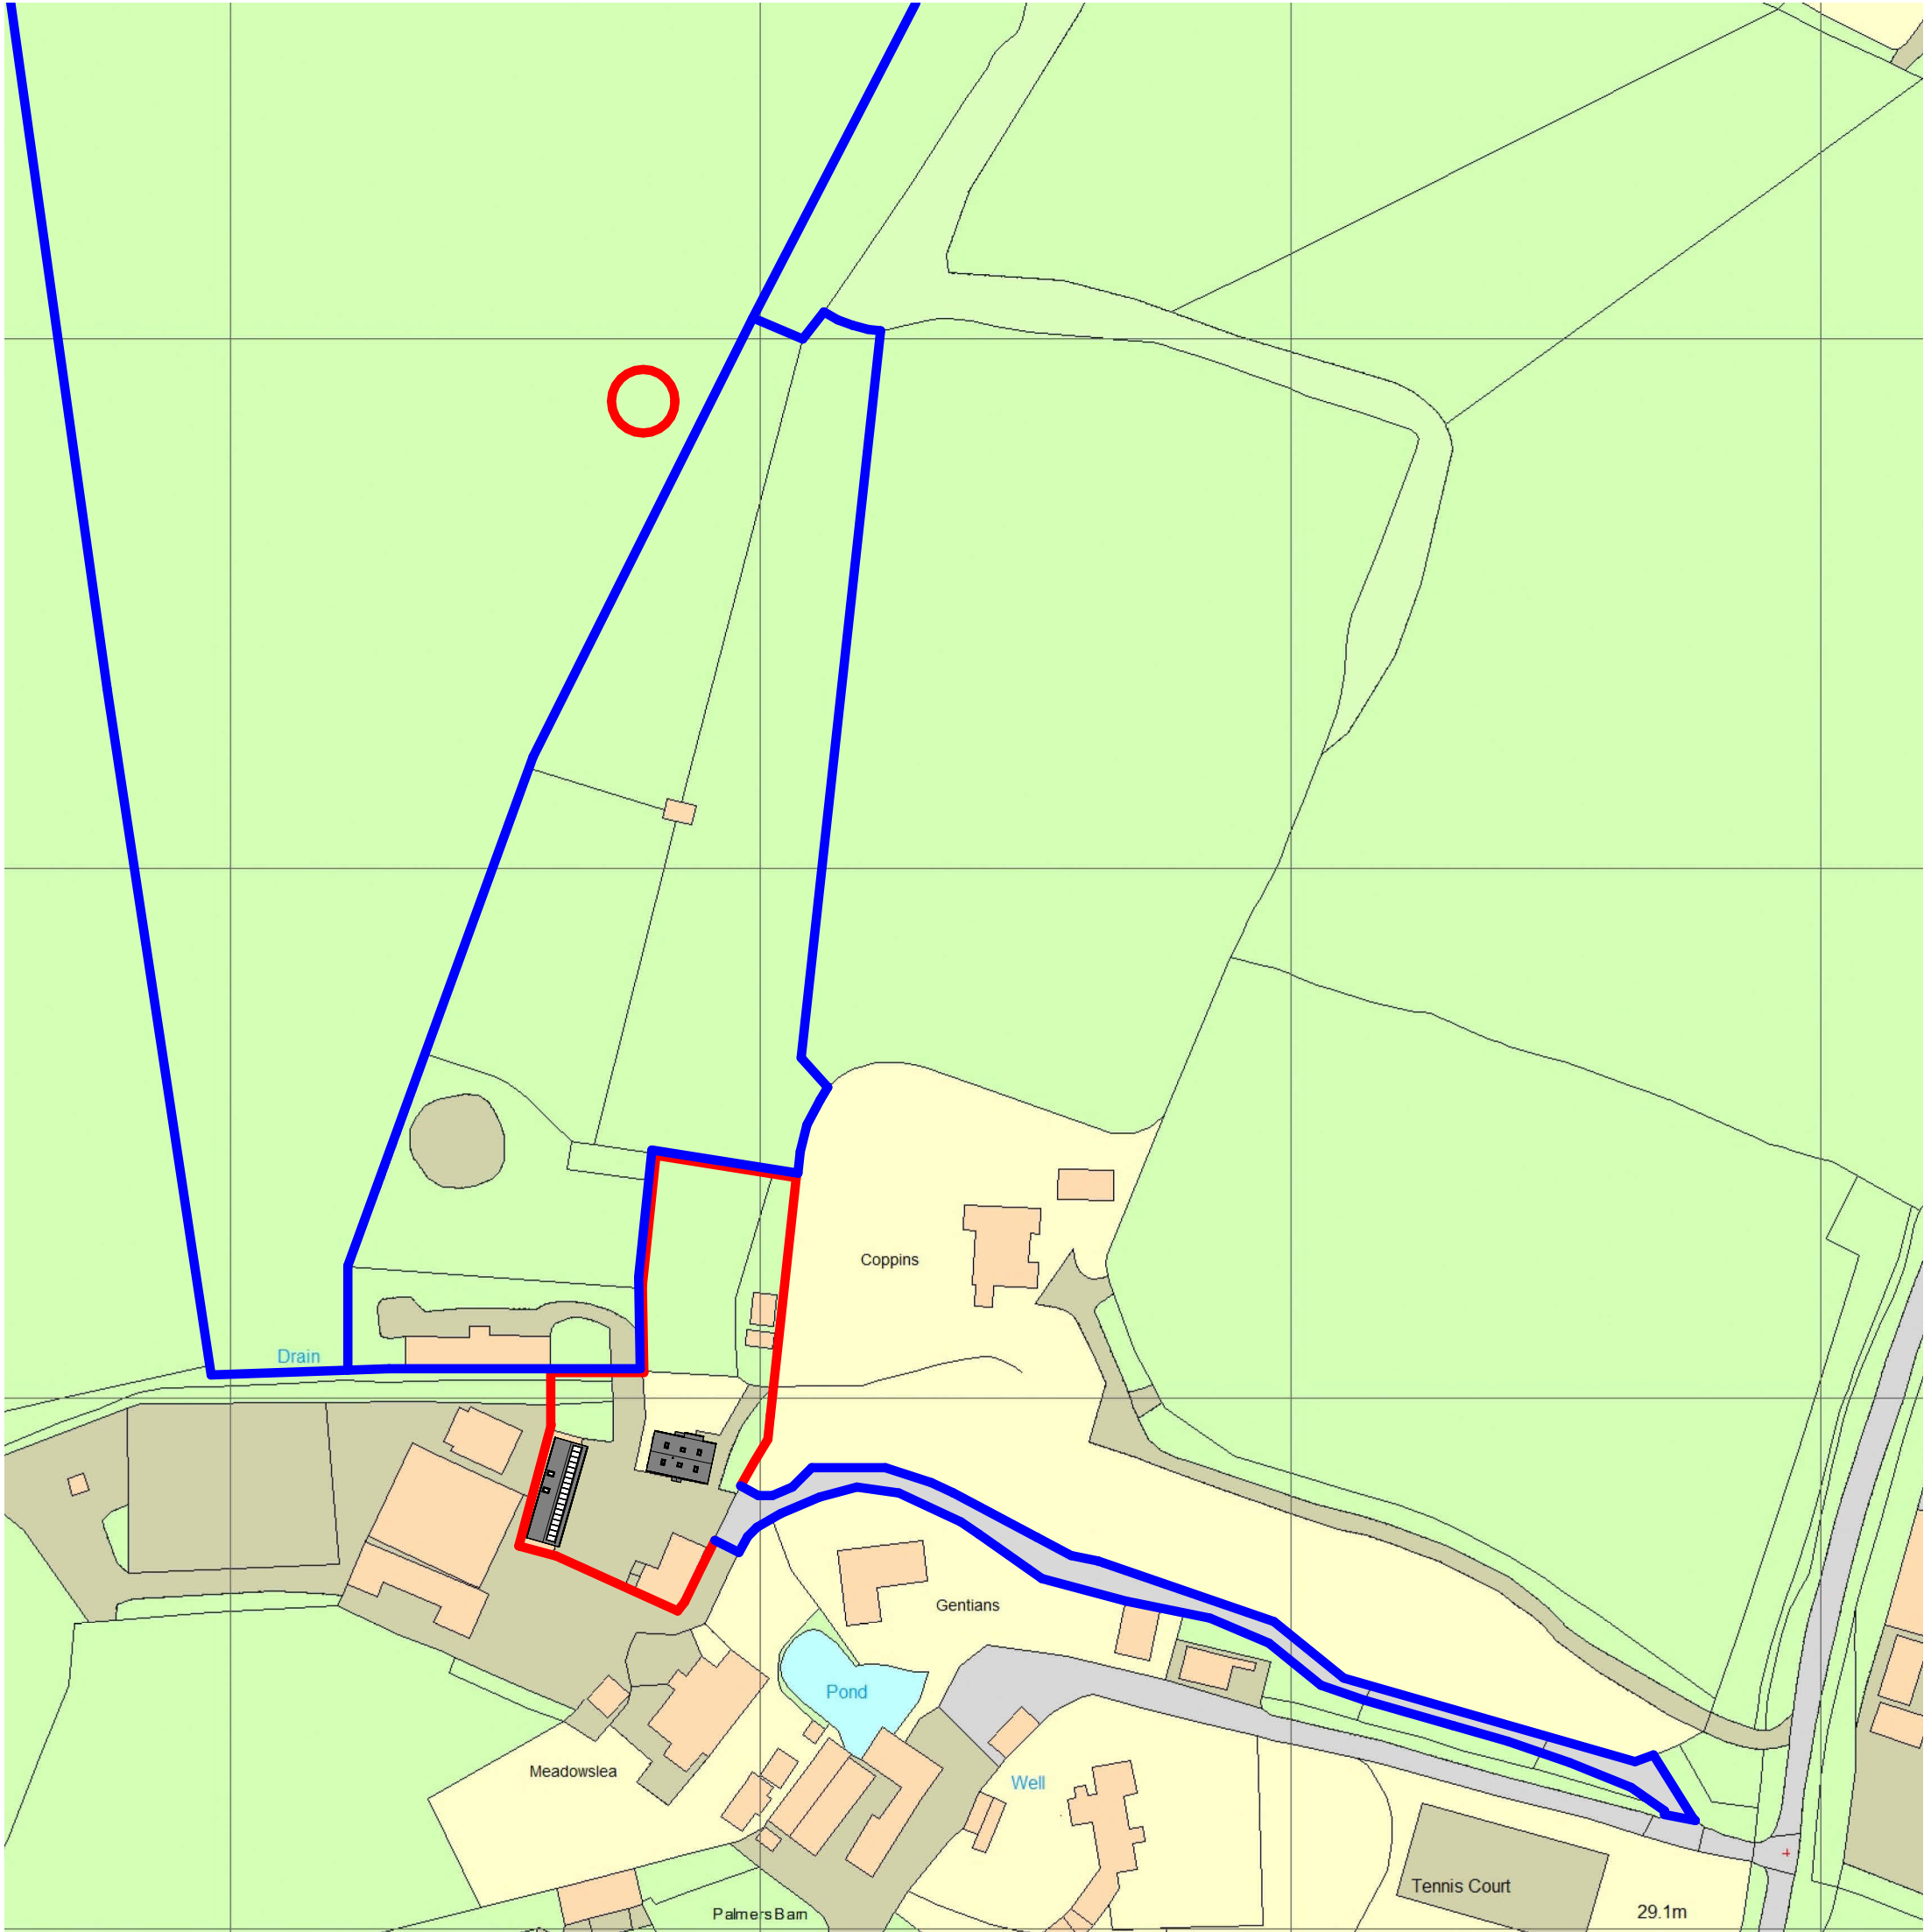

2 LOCATION PLAN_PROPOSED
1 : 1250



FOR PLANNING

CLIENT
TIM MITRA

PROJECT
PALMERS STUD

REV	DESCRIPTION	DATE
A	FOR PLANNING	05.08.26

PROJECT ID	DATE of ISSUE
45855	05.08.26

SCALE (@ A1)	REV
As indicated	A

TITLE
**SITE LOCATION PLAN
PROPOSED**

DWG No.

A402

©2024