


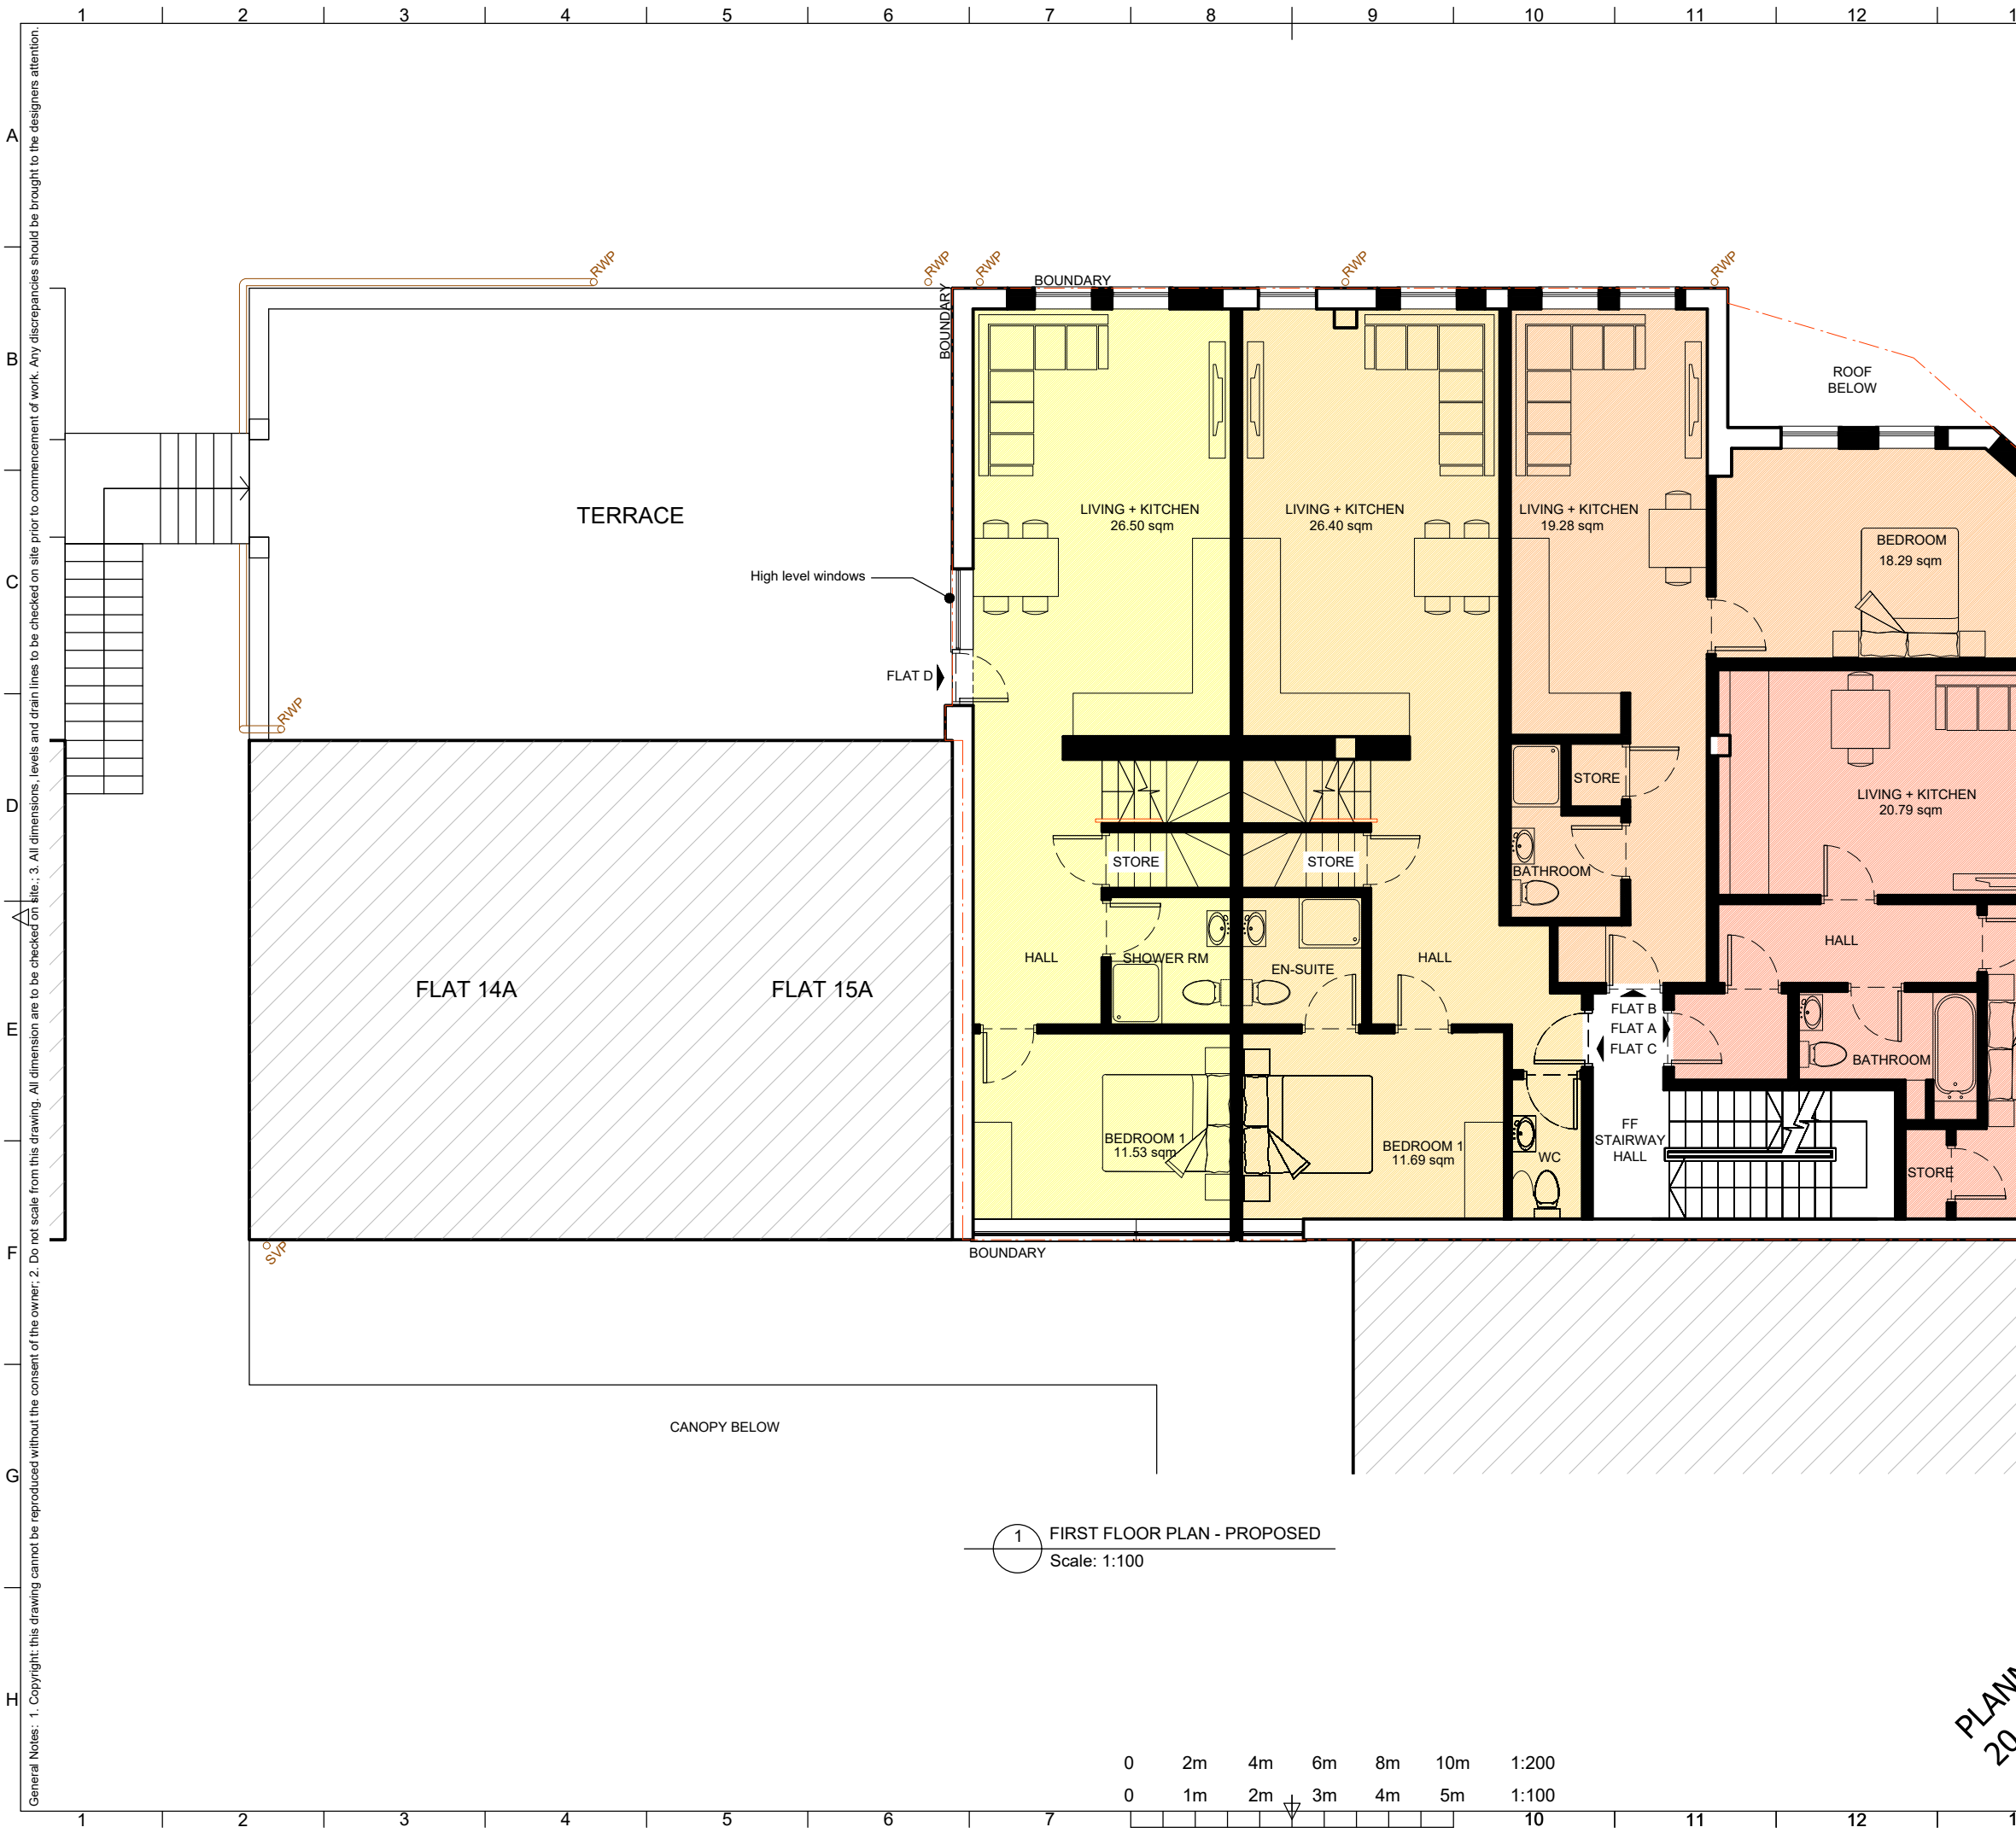


ACCOMODATION SCHEDULE		
DWELLING	TYPE	GROSS INTERNAL AREA (sqm)
FLAT A	1 BED 2 PERSON FLAT	50.01
FLAT B	1 BED 2 PERSON FLAT	50.00
FLAT C	3 BED 6 PERSON FLAT	102.56
FLAT D	3 BED 6 PERSON FLAT	108.34
FLAT E	1 BED 2 PERSON FLAT	50.01
FLAT F	1 BED 2 PERSON FLAT	50.27

Space of original docking bay utilized to ensure apartments have usable bedroom facilities.

Forms barrier to extraction system on neighbouring building

1 FIRST FLOOR PLAN - PROPOSED
Scale: 1:100

 

PLANNING
20.07.2026

YOUR LIVING SPACE ©

GROUND FLOOR RETAIL UNIT INTERNAL ALTERATIONS
+ ADDITION OF SECOND FLOOR TO
PROVISION 6 DWELLINGS
16 Jengers Mead, Billingshurst, West Sussex. RH14 9PB

PROPOSED FIRST FLOOR PLAN

Scale:	1:100 @ A3	JUNE 2026	Dwg. 26_013_P2
--------	------------	-----------	----------------