


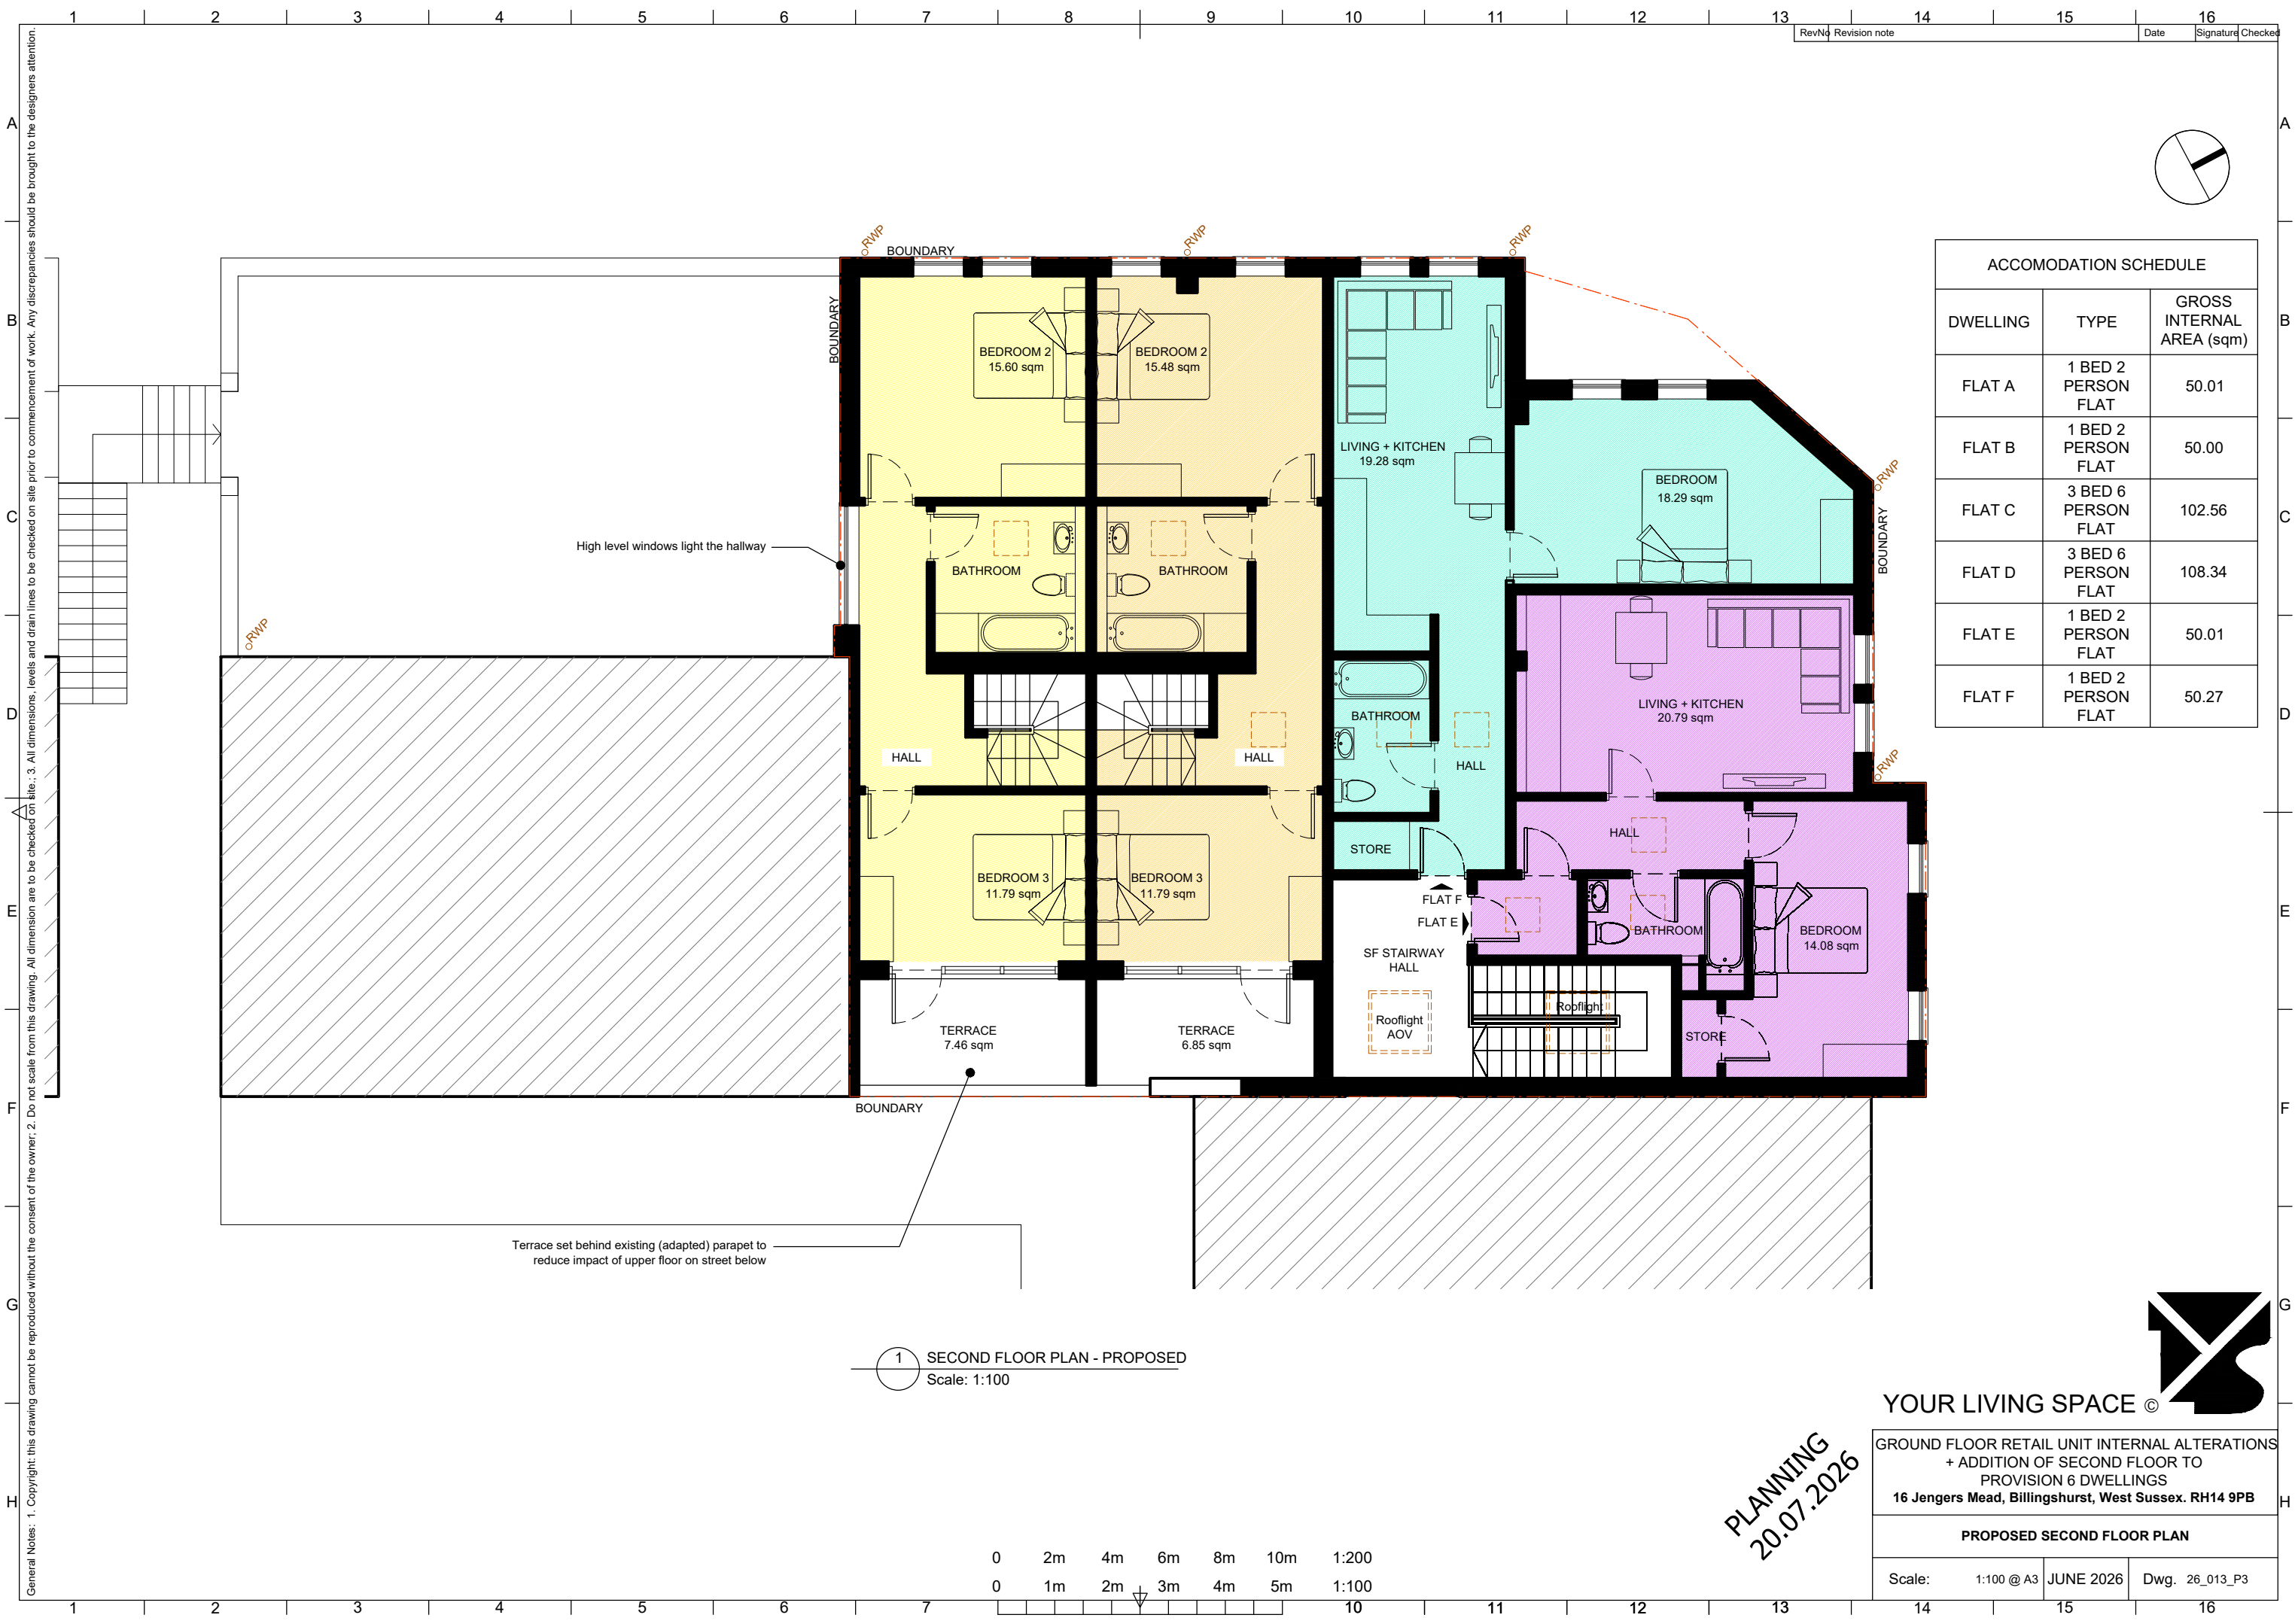

ACCOMODATION SCHEDULE		
DWELLING	TYPE	GROSS INTERNAL AREA (sqm)
FLAT A	1 BED 2 PERSON FLAT	50.01
FLAT B	1 BED 2 PERSON FLAT	50.00
FLAT C	3 BED 6 PERSON FLAT	102.56
FLAT D	3 BED 6 PERSON FLAT	108.34
FLAT E	1 BED 2 PERSON FLAT	50.01
FLAT F	1 BED 2 PERSON FLAT	50.27

1 SECOND FLOOR PLAN - PROPOSED
Scale: 1:100

0 2m 4m 6m 8m 10m 1:200
0 1m 2m 3m 4m 5m 1:100

PLANNING
20.07.2026



GROUND FLOOR RETAIL UNIT INTERNAL ALTERATIONS
+ ADDITION OF SECOND FLOOR TO
PROVISION 6 DWELLINGS
16 Jengers Mead, Billingshurst, West Sussex. RH14 9PB

PROPOSED SECOND FLOOR PLAN		
Scale:	1:100 @ A3	JUNE 2026
Dwg.	26_013_P3	