


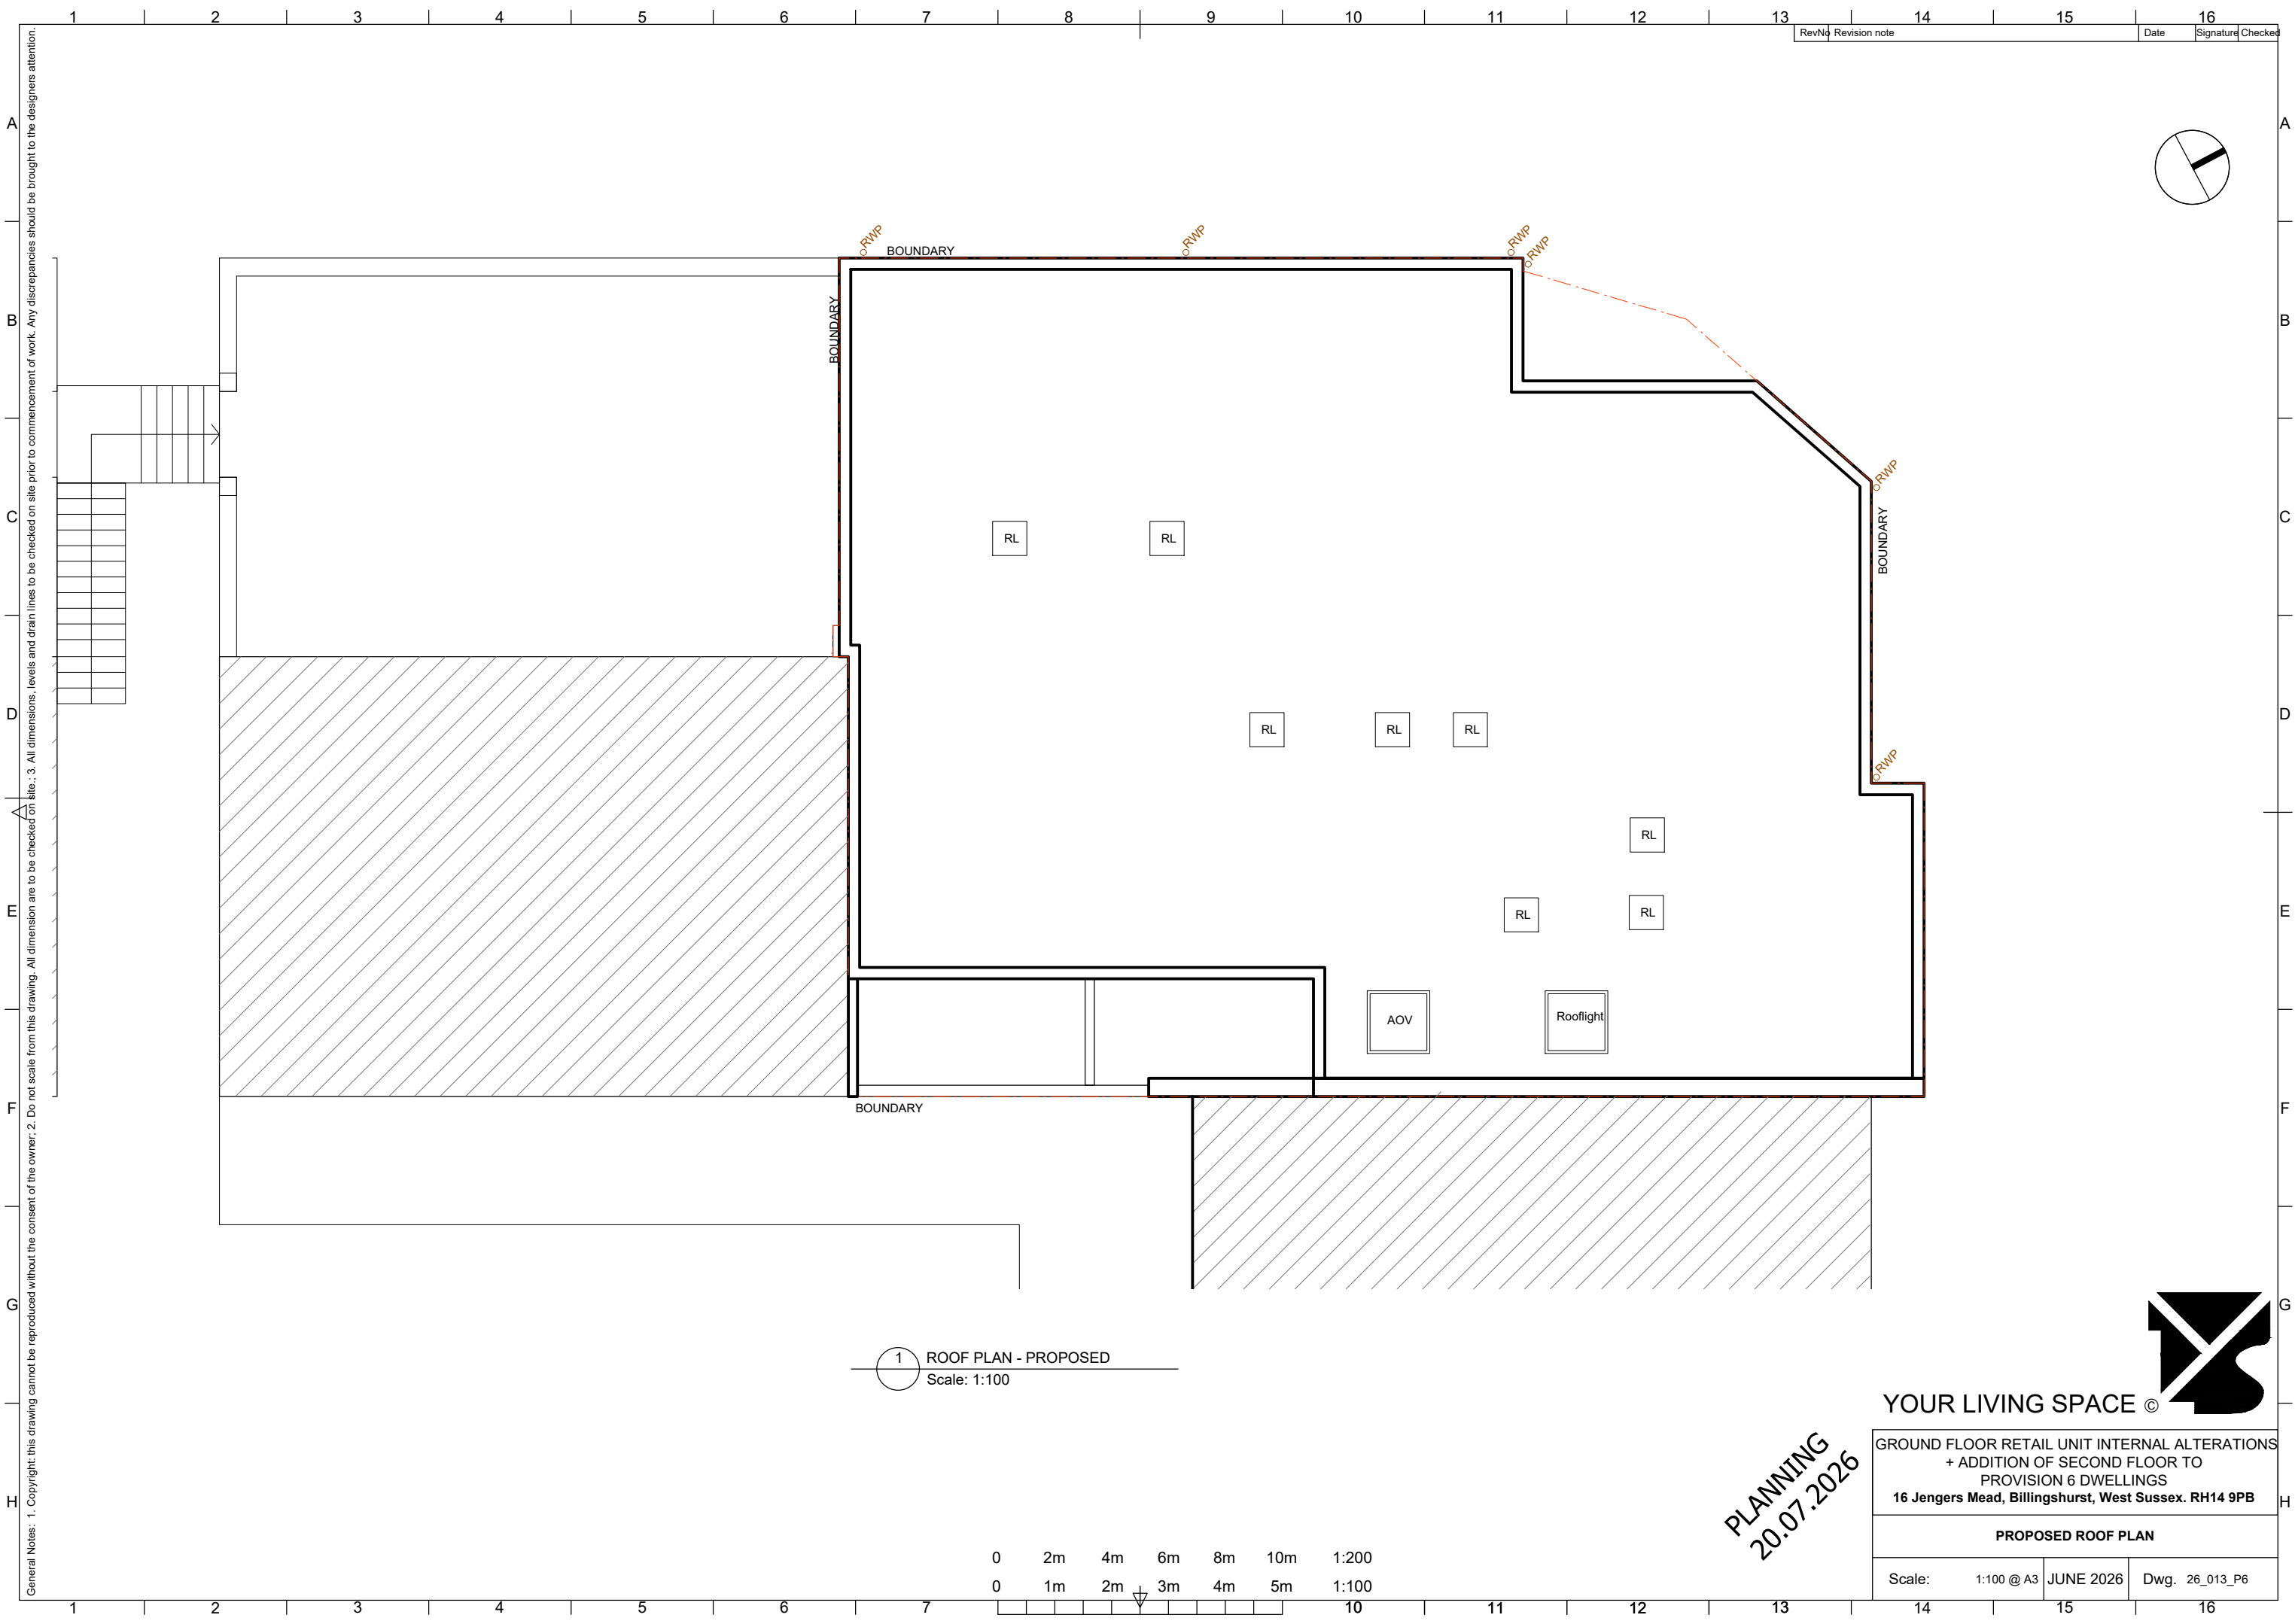

General Notes: 1. Copyright: this drawing cannot be reproduced without the consent of the owner. 2. Do not scale from this drawing. All dimensions are to be checked on site. 3. All dimensions, levels and drain lines to be checked on site prior to commencement of work. Any discrepancies should be brought to the designers attention.

PLANNING
20.07.2026

1 ROOF PLAN - PROPOSED
Scale: 1:100

0 2m 4m 6m 8m 10m 1:200
0 1m 2m 3m 4m 5m 1:100



YOUR LIVING SPACE ©

GROUND FLOOR RETAIL UNIT INTERNAL ALTERATIONS
+ ADDITION OF SECOND FLOOR TO
PROVISION 6 DWELLINGS
16 Jengers Mead, Billingshurst, West Sussex. RH14 9PB

PROPOSED ROOF PLAN

Scale:	1:100 @ A3	JUNE 2026	Dwg. 26_013_P6
--------	------------	-----------	----------------