



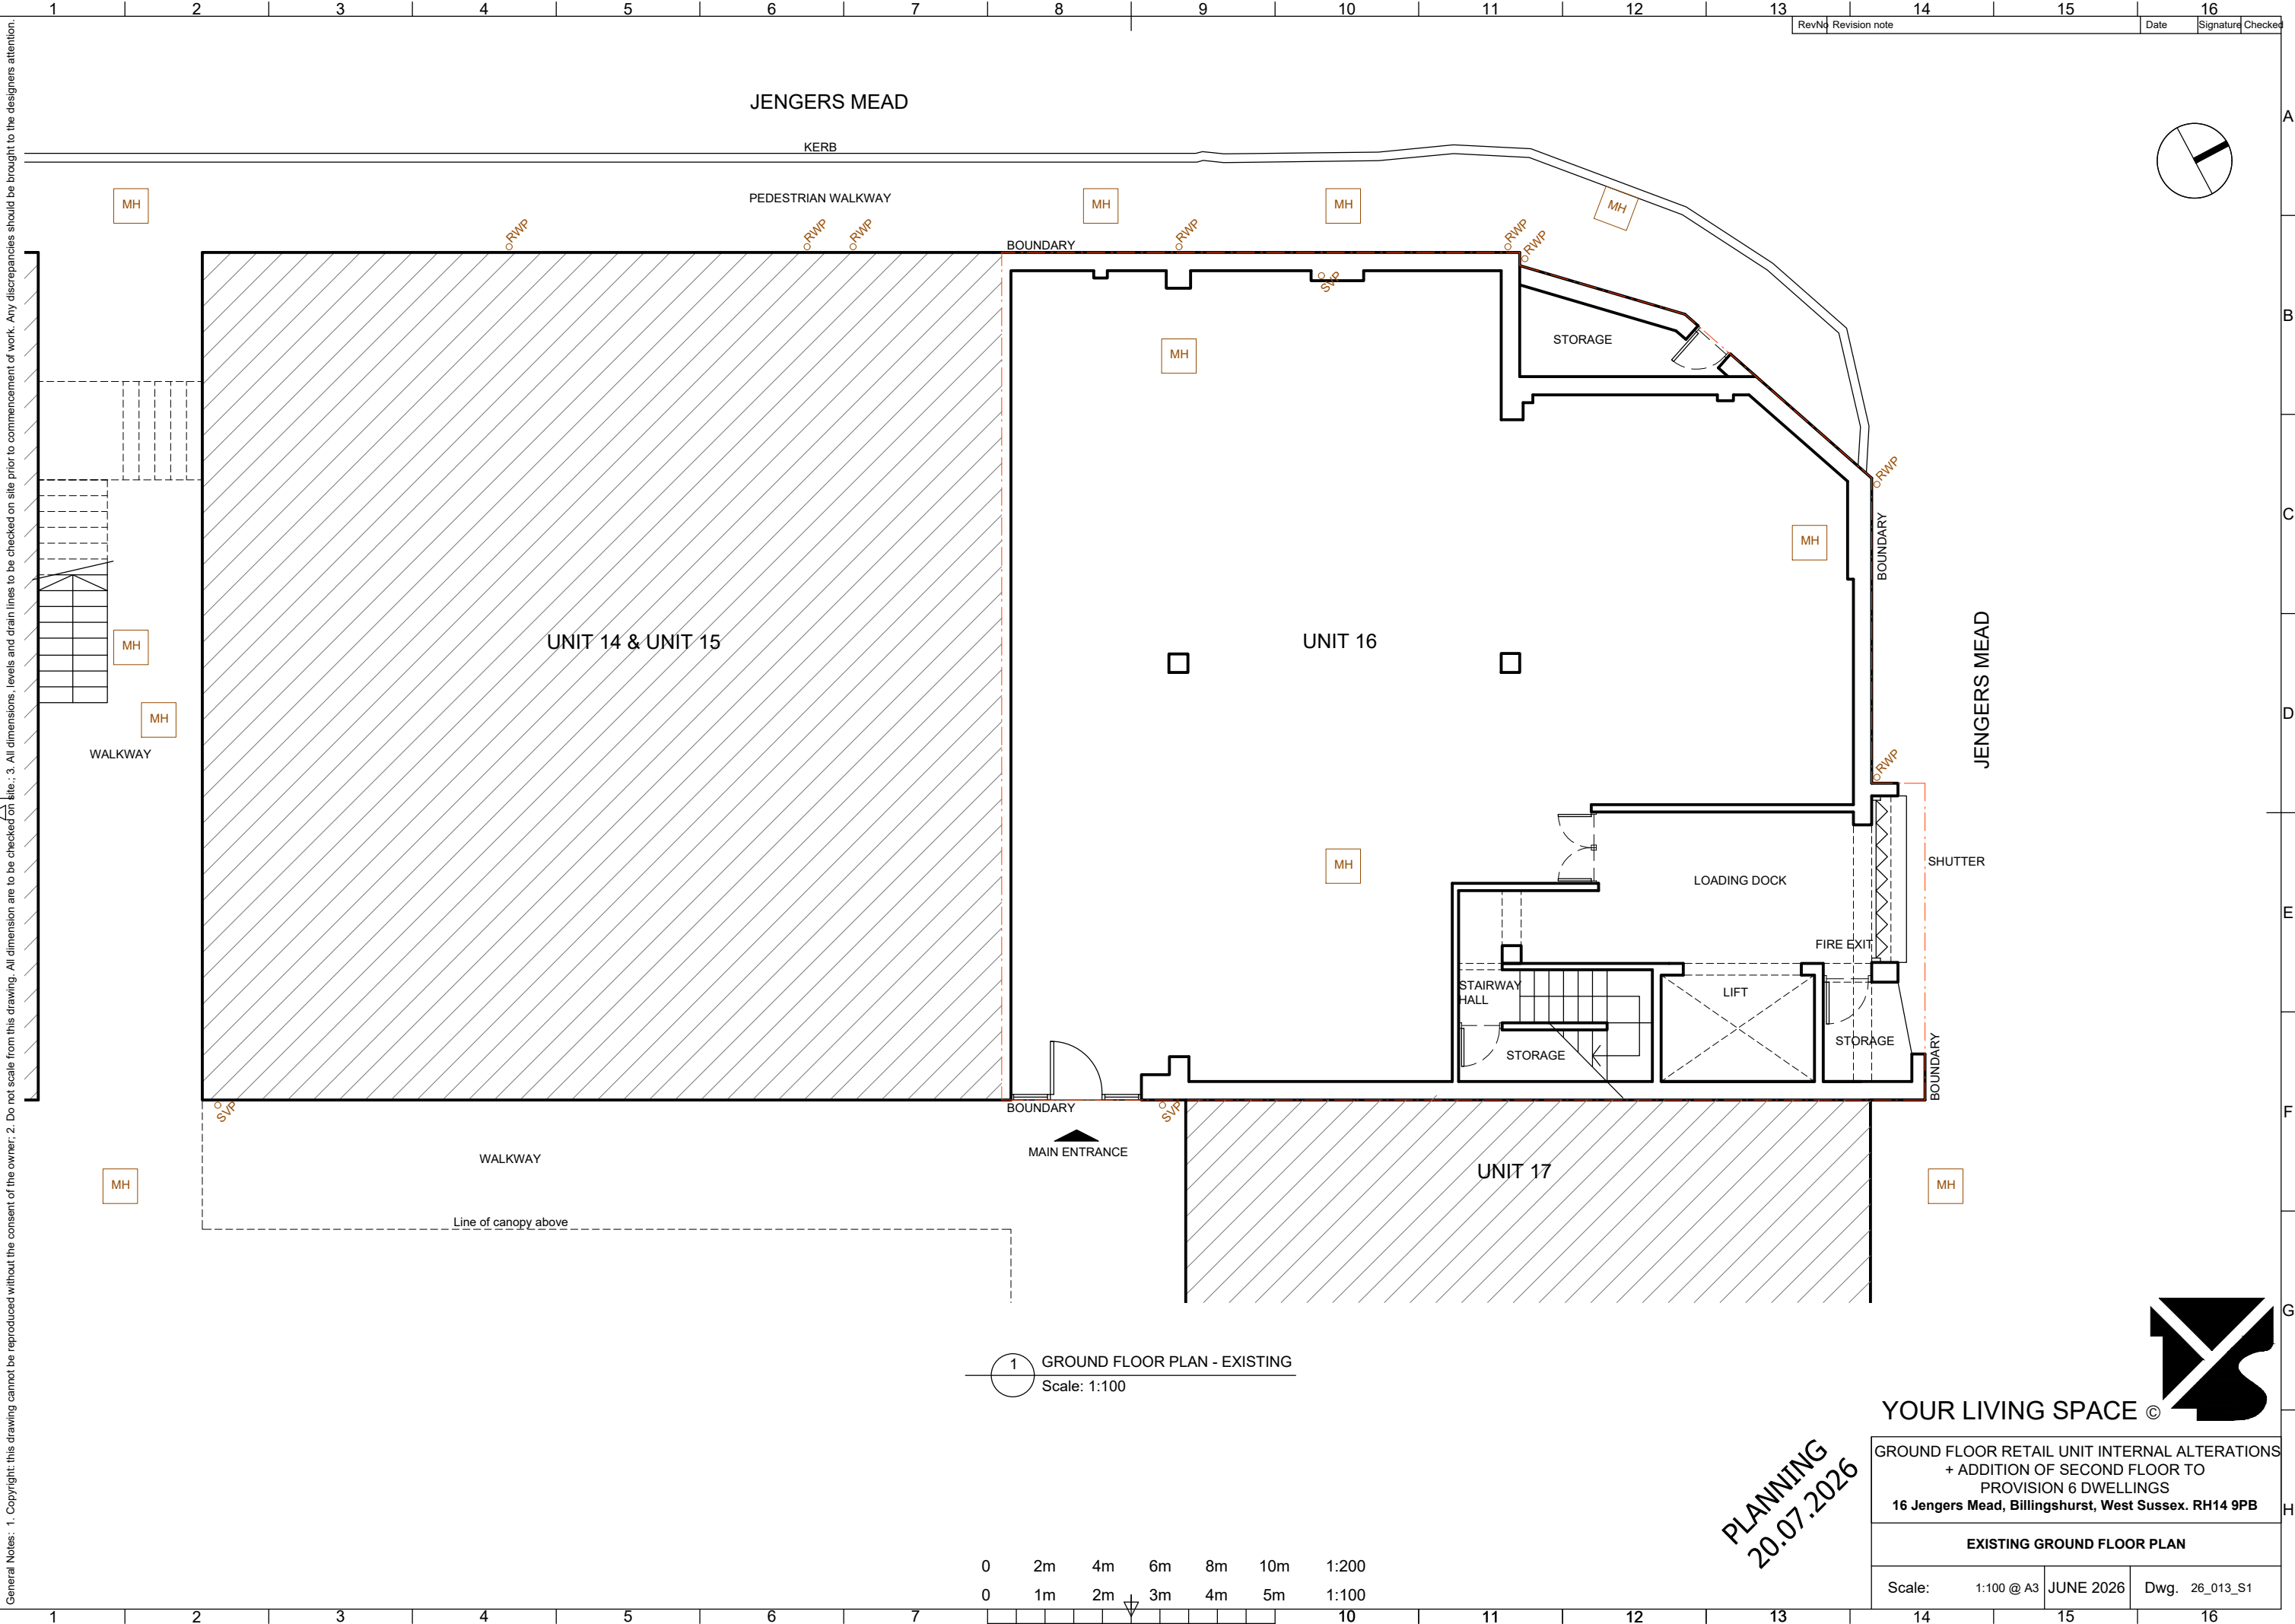

General Notes: 1. Copyright: this drawing cannot be reproduced without the consent of the owner; 2. Do not scale from this drawing. All dimensions are to be checked on site.; 3. All dimensions, levels and drain lines to be checked on site prior to commencement of work. Any discrepancies should be brought to the designers attention.

1 GROUND FLOOR PLAN - EXISTING
Scale: 1:100

 

PLANNING
20.07.2026

**YOUR LIVING SPACE ©**

GROUND FLOOR RETAIL UNIT INTERNAL ALTERATIONS
+ ADDITION OF SECOND FLOOR TO
PROVISION 6 DWELLINGS
16 Jengers Mead, Billingshurst, West Sussex. RH14 9PB

EXISTING GROUND FLOOR PLAN

Scale: 1:100 @ A3

JUNE 2026

Dwg. 26_013_S1