



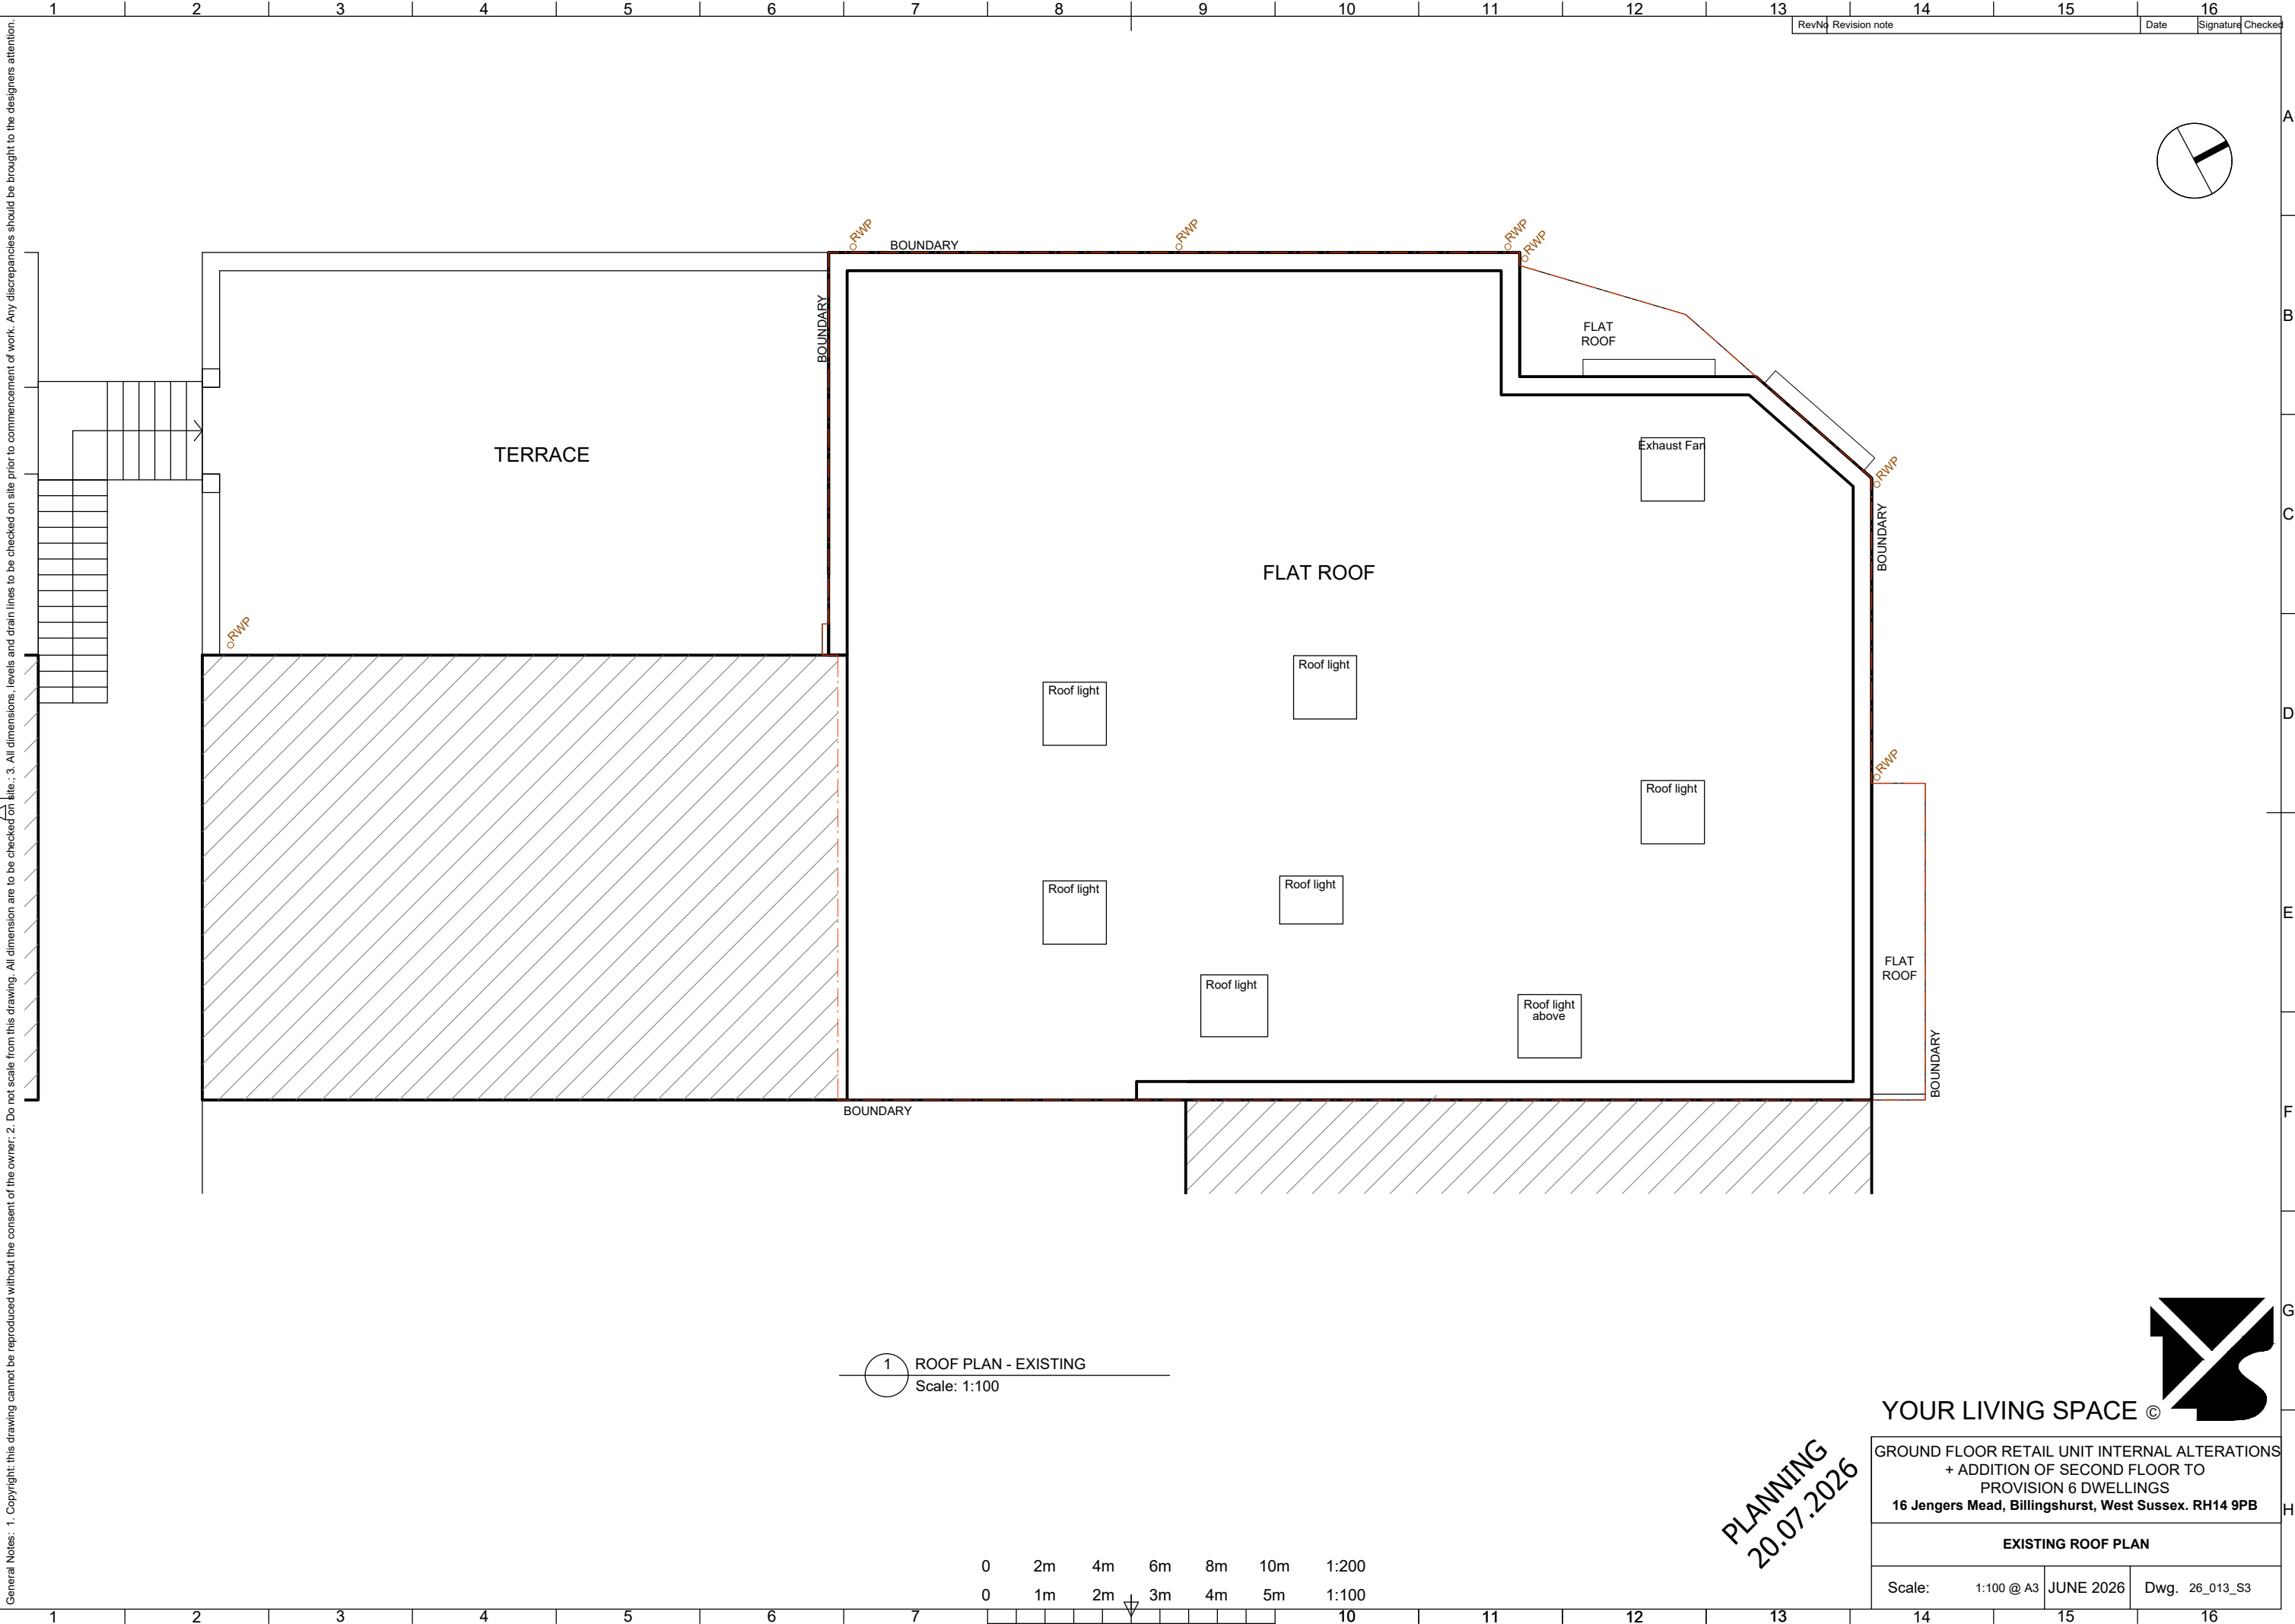

General Notes: 1. Copyright: this drawing cannot be reproduced without the consent of the owner; 2. Do not scale from this drawing. All dimensions are to be checked on site; 3. All dimensions, levels and drain lines to be checked on site prior to commencement of work. Any discrepancies should be brought to the designers attention.

RevNo	Revision note	Date	Signature	Checked
-------	---------------	------	-----------	---------

1 ROOF PLAN - EXISTING
Scale: 1:100

 

PLANNING
20.07.2026

YOUR LIVING SPACE ©

GROUND FLOOR RETAIL UNIT INTERNAL ALTERATIONS
+ ADDITION OF SECOND FLOOR TO
PROVISION 6 DWELLINGS
16 Jengers Mead, Billingshurst, West Sussex. RH14 9PB

EXISTING ROOF PLAN		
Scale: 1:100 @ A3	JUNE 2026	Dwg. 26_013_S3