

General Notes: 1. Copyright: this drawing cannot be reproduced without the consent of the owner; 2. Do not scale from this drawing. All dimension are to be checked on site.; 3. All dimensions, levels and drain lines to be checked on site prior to commencement of work. Any discrepancies should be brought to the designers attention.

A

B

C

D

E


F

G


H



1 FRONT ELEVATION - EXISTING
Scale: 1:100

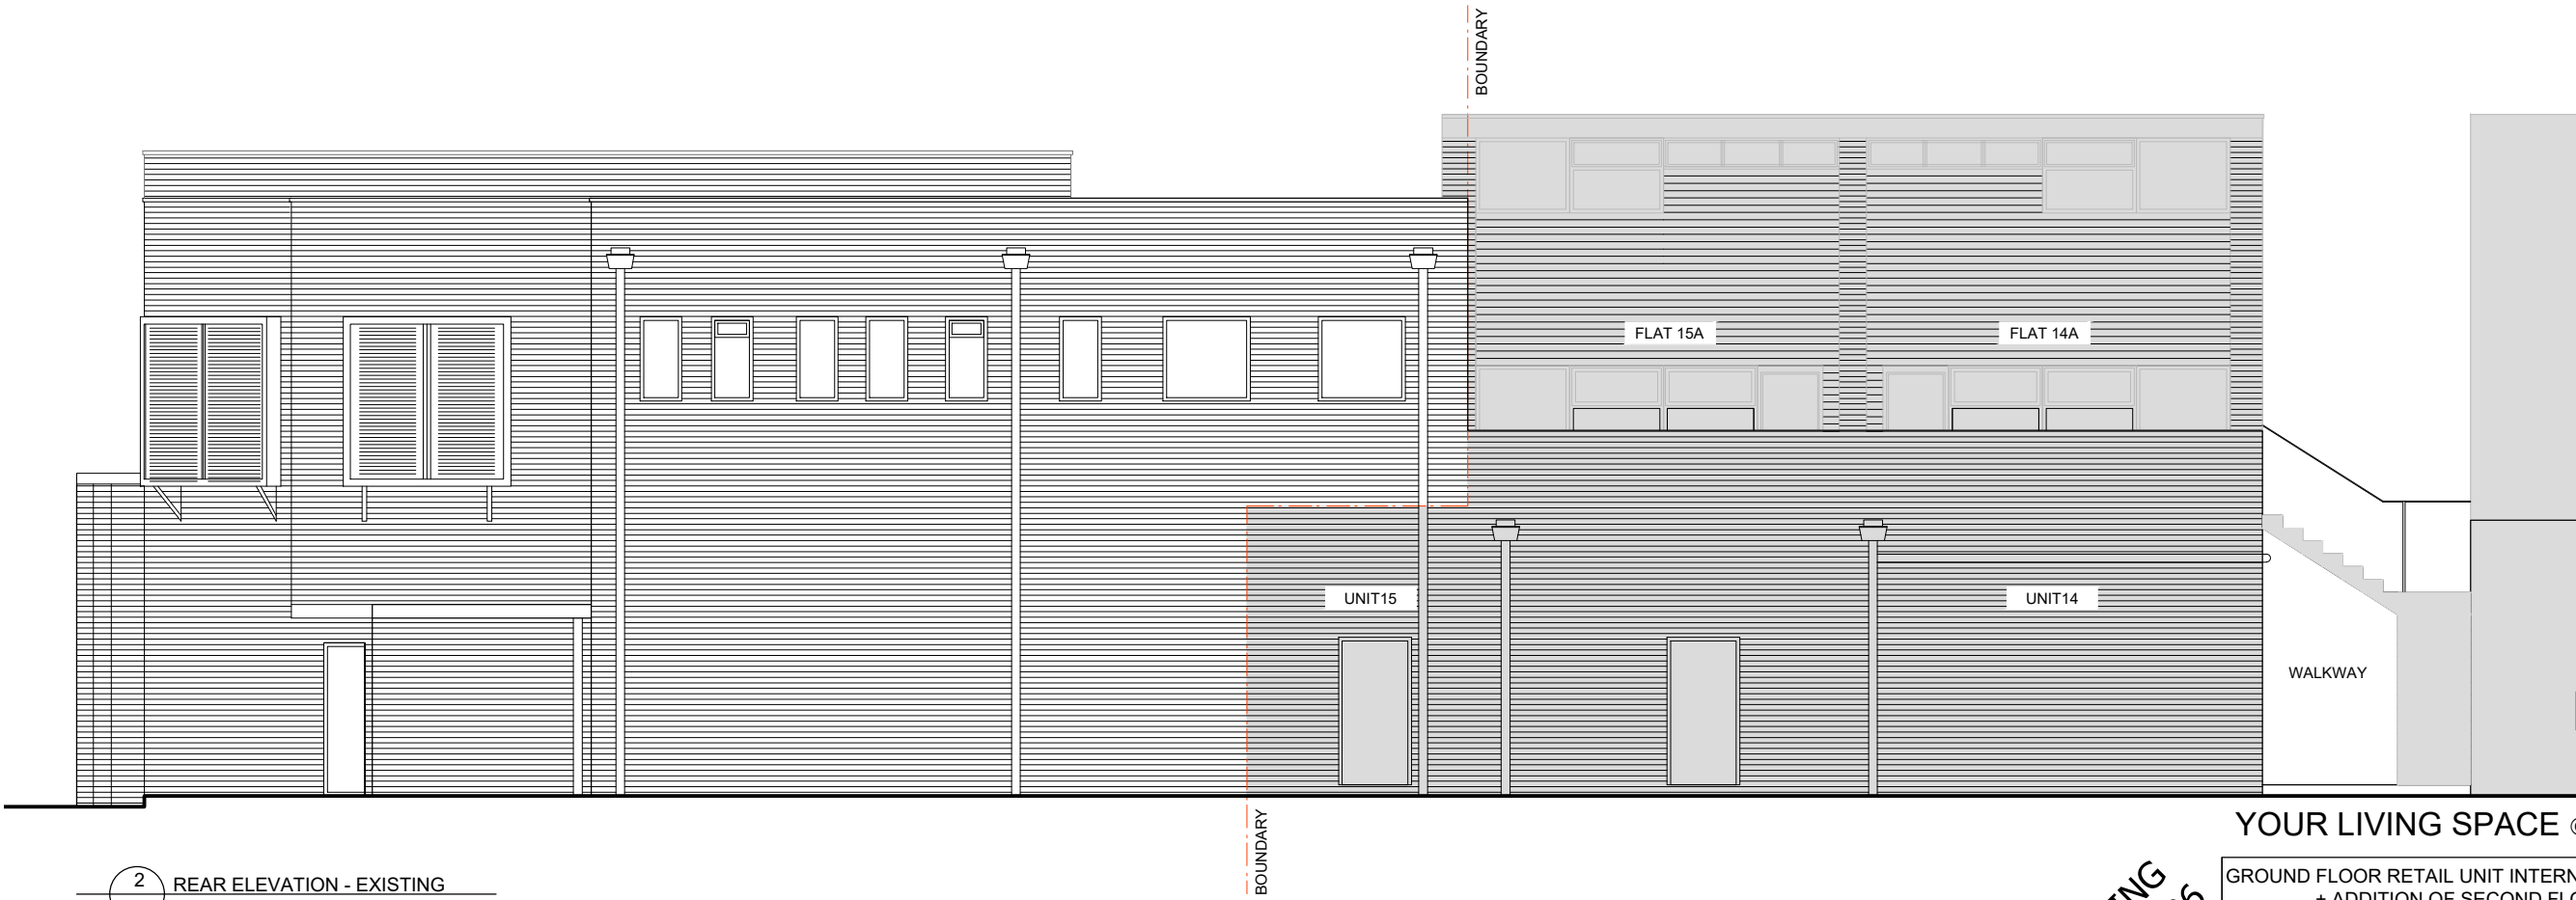

2 REAR ELEVATION - EXISTING
Scale: 1:100

 

PLANNING
20.07.2026

YOUR LIVING SPACE ©

GROUND FLOOR RETAIL UNIT INTERNAL ALTERATIONS
+ ADDITION OF SECOND FLOOR TO
PROVISION 6 DWELLINGS
16 Jengers Mead, Billingshurst, West Sussex. RH14 9PB

EXISTING ELEVATIONS

Scale: 1:100 @ A3

JUNE 2026

Dwg. 26_013_S4