


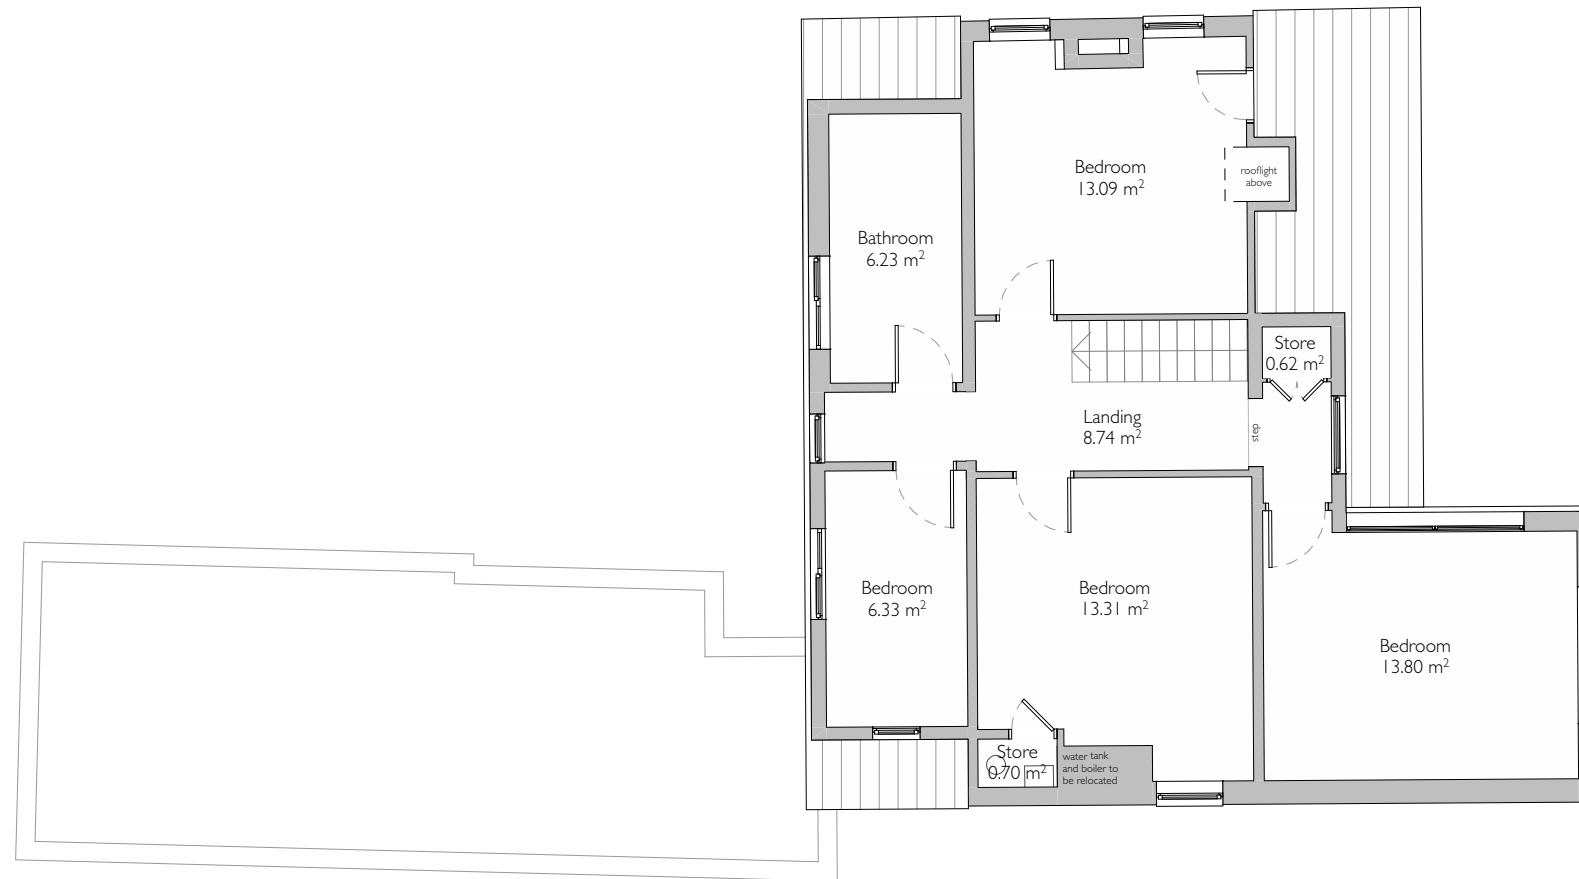

Existing First Floor Plan
Scale 1:100 @ A3



Floor Level	Area (m2)
Ground Floor	114.40
First Floor	67.92
	182.32 m²

0 1 2 3 4 5