


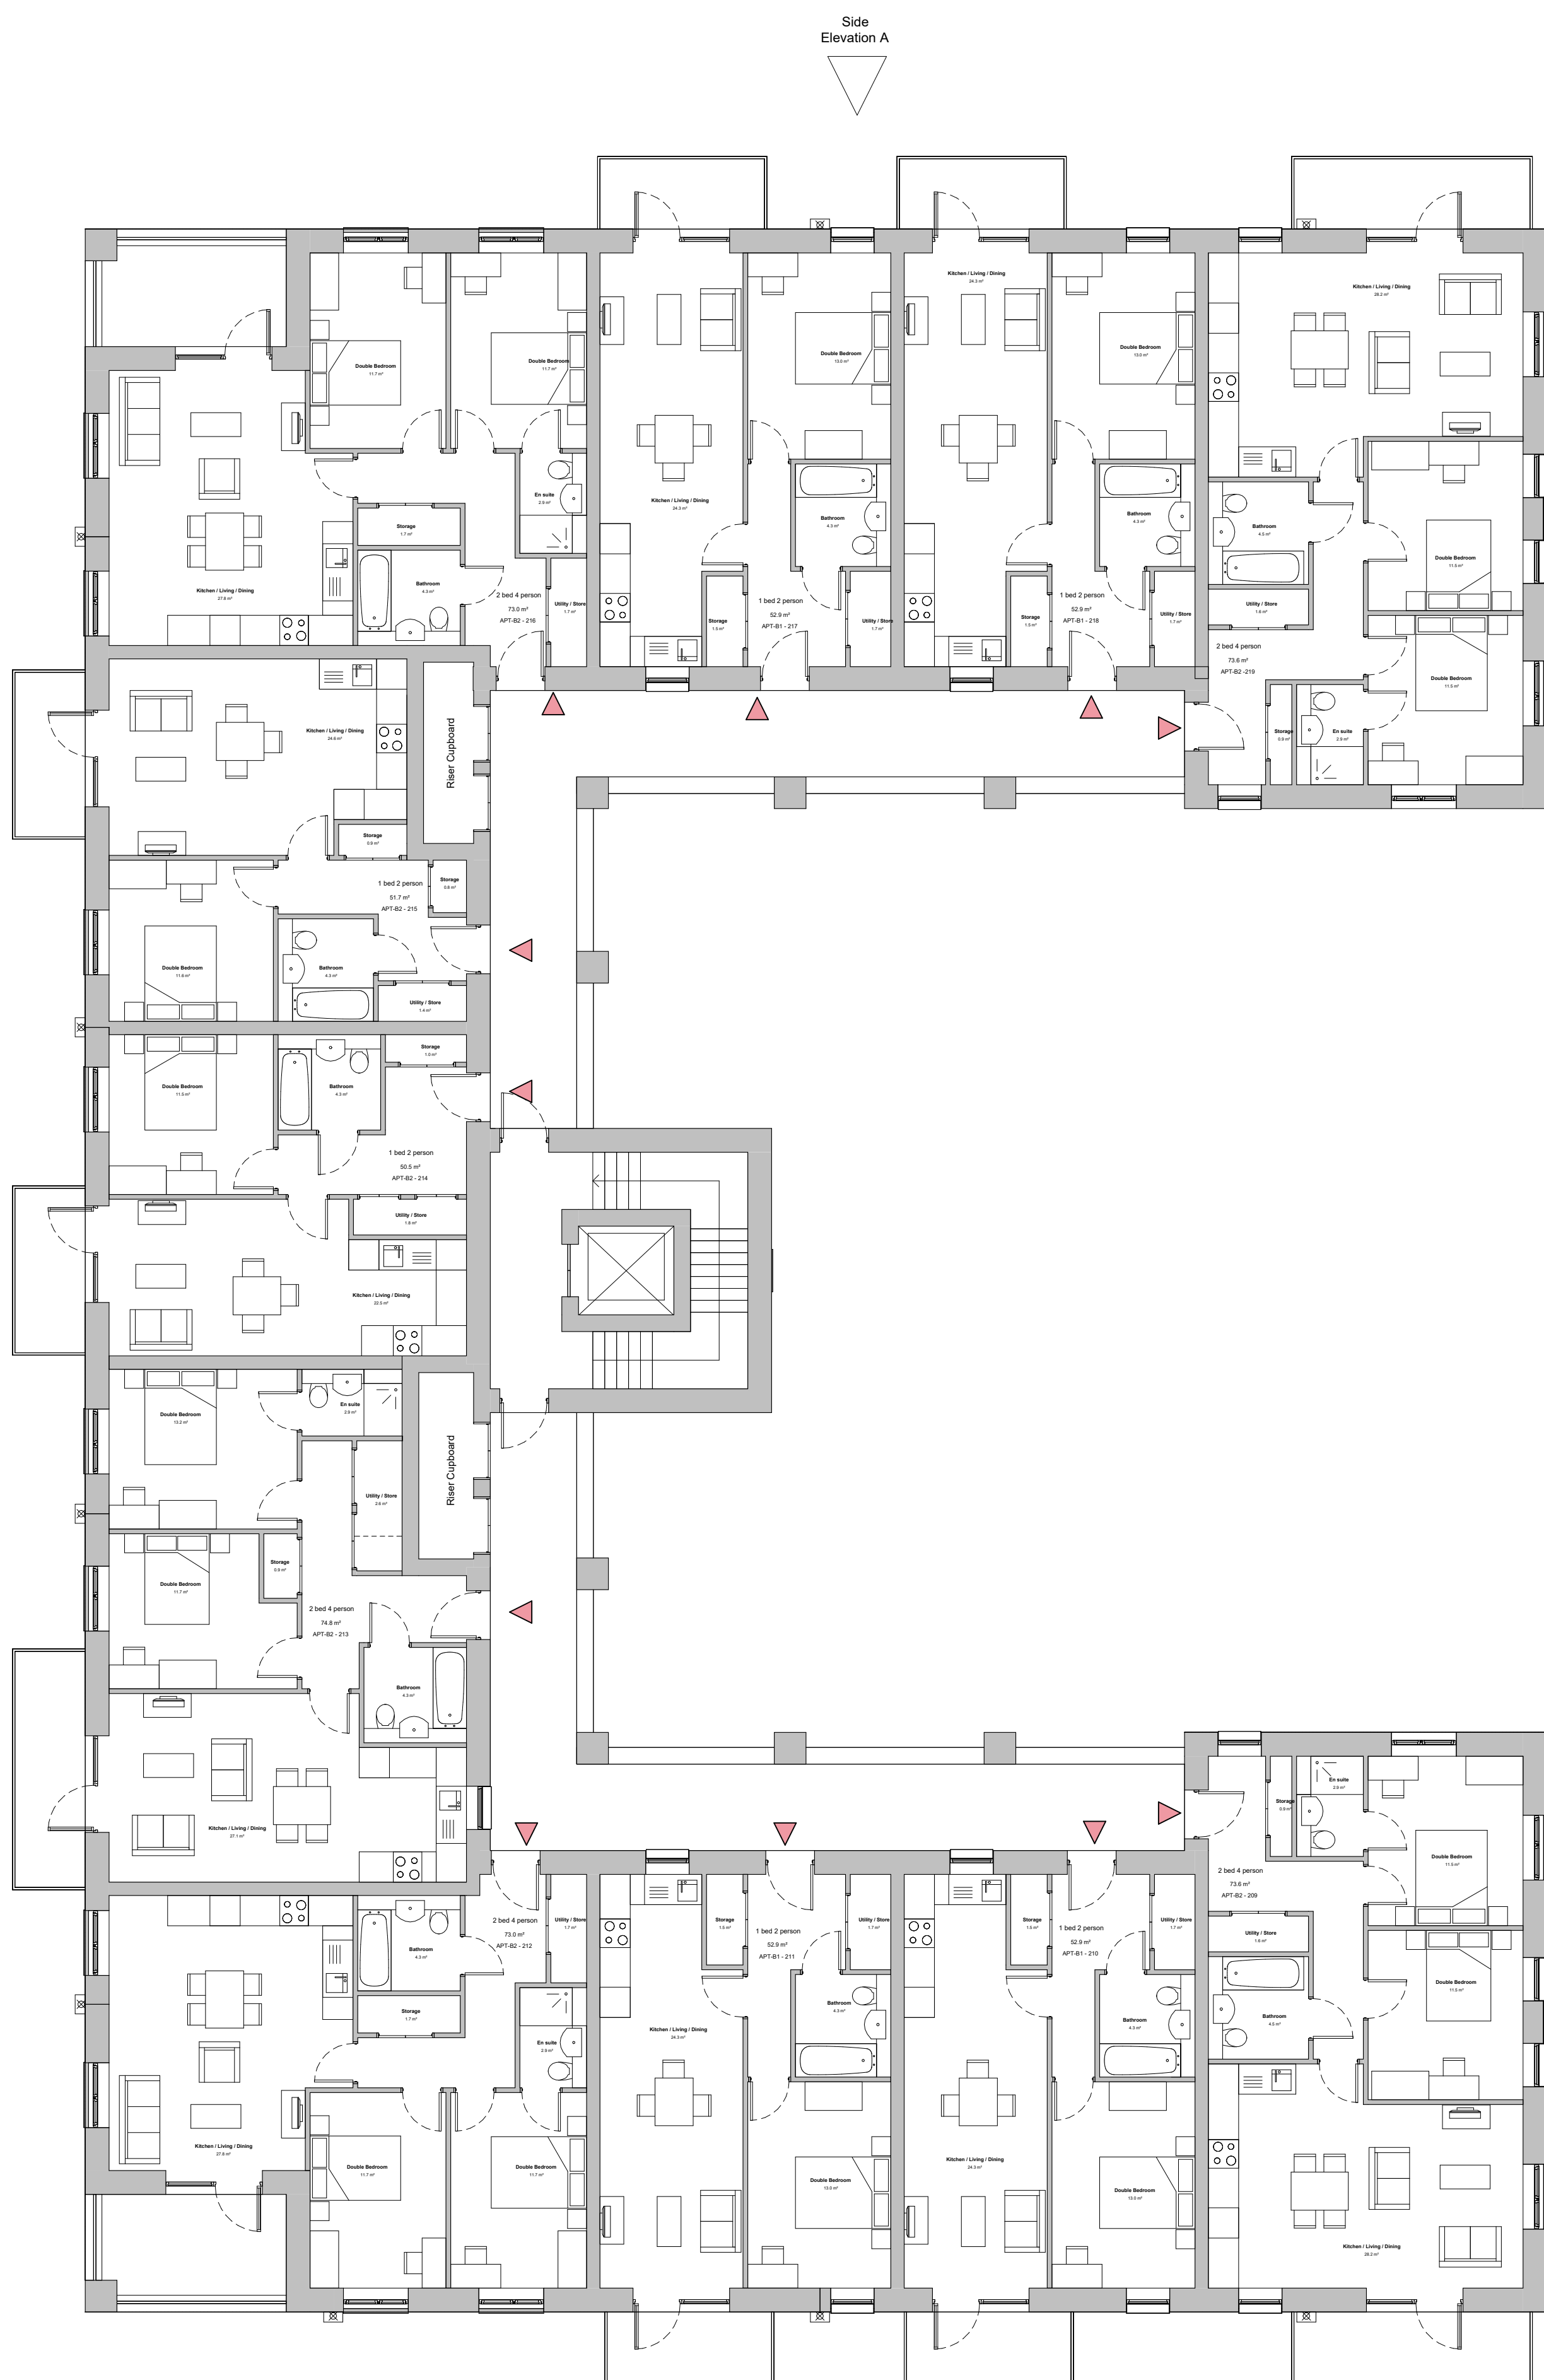

First Floor Plan - 746.5m²

RM12
BTR Apartment Block 01
GIA - 2239.5m² (24105.7ft²)




Side
Elevation A

Side
Elevation B

Rear
Elevation

General Notes

1. This Drawing Represents the Design Intent ONLY.
2. Contractors and Consultants are, not to scale DIMENSIONS, from this Drawing.
3. All dimensions are shown in millimetres unless otherwise indicated.
4. Reproduced by permission of Ordnance Survey on behalf of HMSO © CROWN COPYRIGHT and database right 2008 All rights reserved Ordnance Survey Licence number AL 1000 22432 Broadway Malyan Limited.
5. Landscape shown is for illustrative purposes only. For detailed landscape information, please refer to the landscape information & documents.
6. The survey information shown on this drawing is based on a topographical survey prepared by a third party, and therefore Broadway Malyan Limited accepts no responsibility for the accuracy or completeness of the survey.
7. Drawings to be read in conjunction with the associated Design & Access Statement, associated consultant design team documents & reports, in addition to the landscape information.

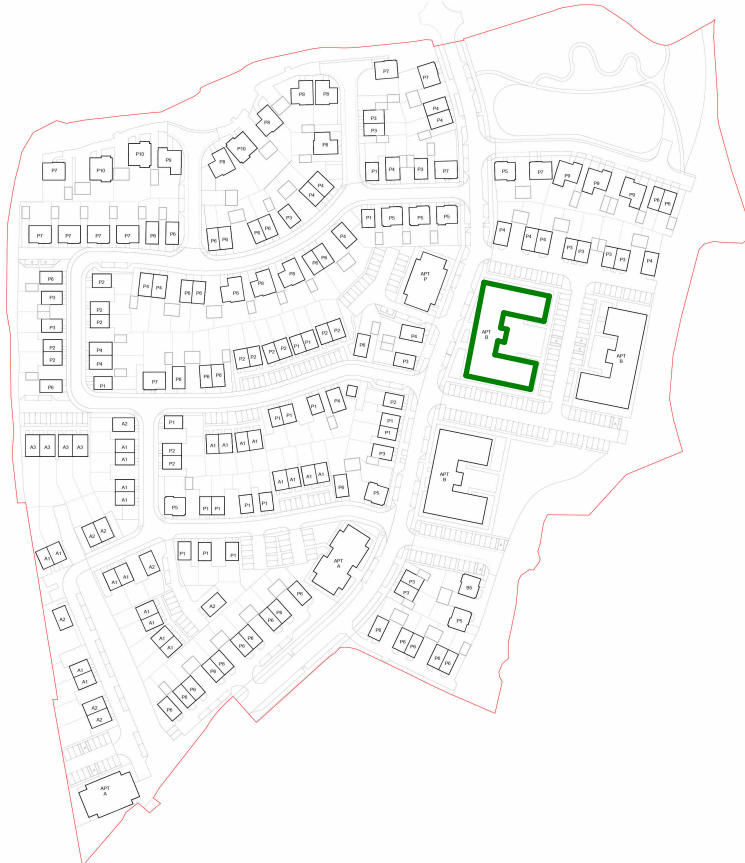

P01	Scale updated	01.09.26	JV
Rev.	Description	Date	Issued Check
BroadwayMalyan^{BM} 4 Pear Place London SE1 8BT T +44 (0)20 7261 4200 T +44 (0)20 7261 4300 E Lon@BroadwayMalyan.com www.BroadwayMalyan.com			
Legal & General			
Project North Horsham North Horsham, West Sussex, UK Drawing Title Apartment Block - BTR - 01 - First Floor Plan			
Status Code PL			
Work Status For Planning Scale 1:100 @ A1 Drawn JV Checked SL Date 12.06.26 Drawing Number 34854-BM-APT-01-DR-A-03147 Revision P01 project - originator - function - spatial - form - discipline - number			