


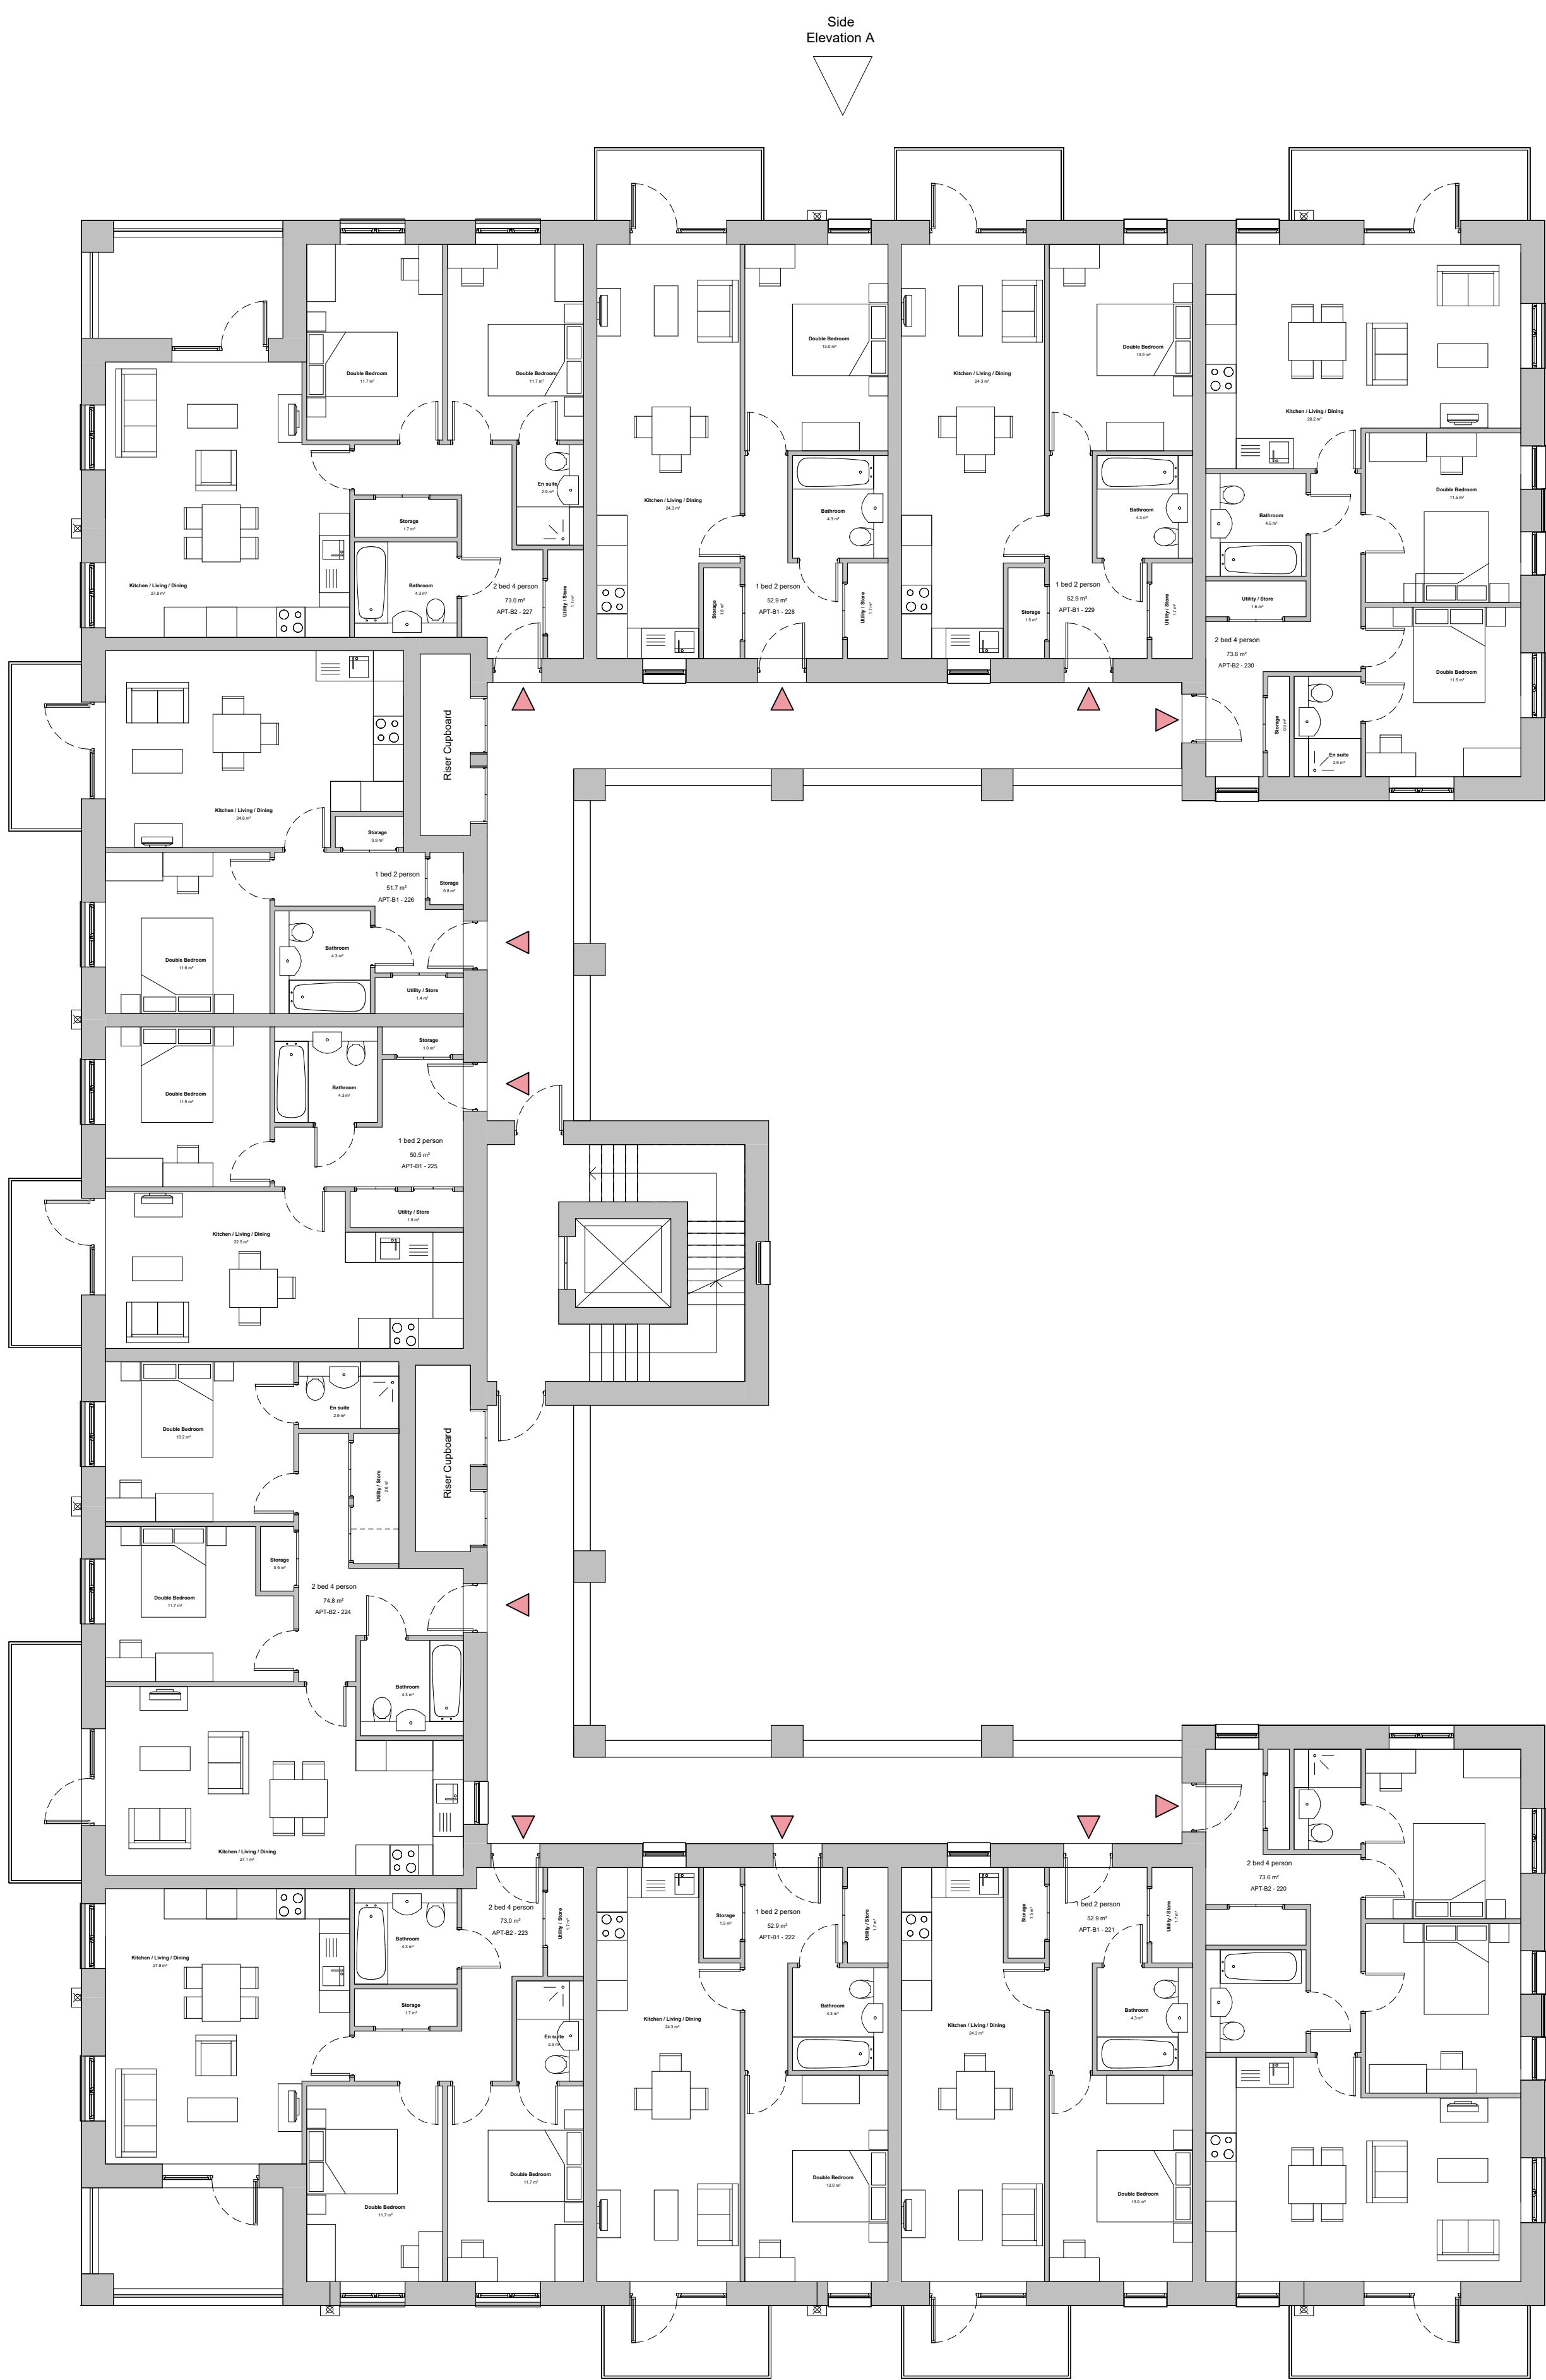


Second Floor Plan - 746.5m²

RM12
BTR Apartment Block 01
GIA - 2239.5m² (24105.7ft²)



- General Notes**
1. This Drawing Represents the Design Intent ONLY.
 2. Contractors and Consultants are, not to scale DIMENSIONS, from this Drawing.
 3. All dimensions are shown in millimetres unless otherwise indicated.
 4. Reproduced by permission of Ordnance Survey on behalf of HMSO © CROWN COPYRIGHT and database right 2008 All rights reserved Ordnance Survey Licence number AL 1000 22432 Broadway Malyan Limited.
 5. Landscape shown is for illustrative purposes only. For detailed landscape information, please refer to the landscape information & documents.
 6. The survey information shown on this drawing is based on a topographical survey prepared by a third party, and therefore Broadway Malyan Limited accepts no responsibility for the accuracy or completeness of the survey.
 7. Drawings to be read in conjunction with the associated Design & Access Statement, associated consultant design team documents & reports, in addition to the landscape information.

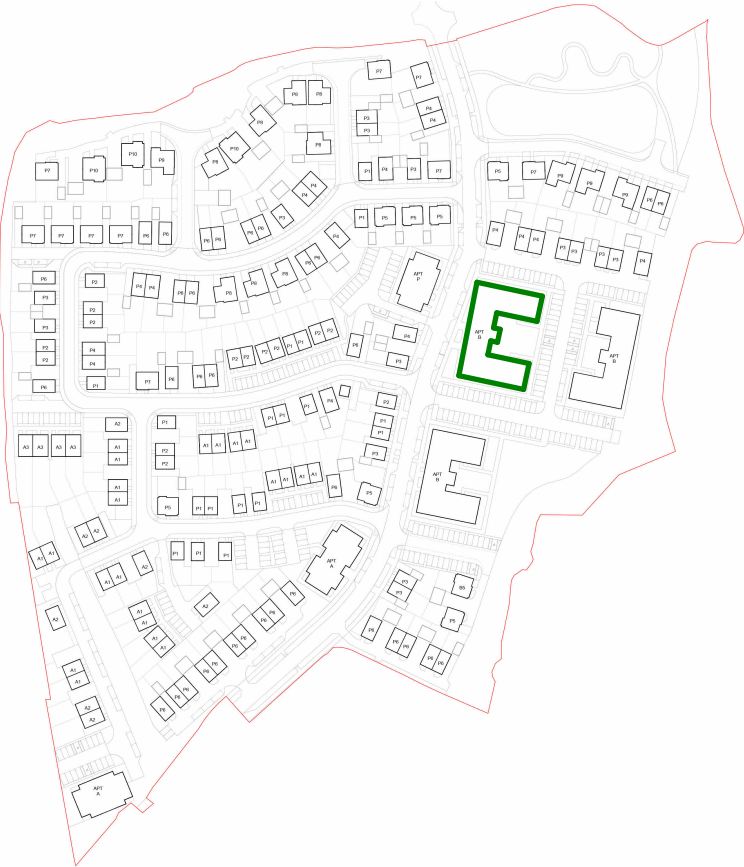

P01	Scale updated	01.09.26	JV
Rev.	Description	Date	Issued Check
BroadwayMalyan^{BM} 4 Pear Place London SE1 8BT T +44 (0)20 7261 4200 T +44 (0)20 7261 4300 E Lon@broadwaymalyan.com www.BroadwayMalyan.com			
Legal & General			
Project			
North Horsham			
North Horsham, West Sussex, UK			
Drawing Title			
Apartment Block - BTR - 01 - Second Floor Plan			
Status Code			
PL			
Work Status			
For Planning			
Scale	Drawn	Checked	Date
1:100 @ A1	JV	SL	12.06.26
Drawing Number	Revision		
34854-BM-APT-02-DR-A-03148	P01		
project - originator - function - spatial - form - discipline - number			