
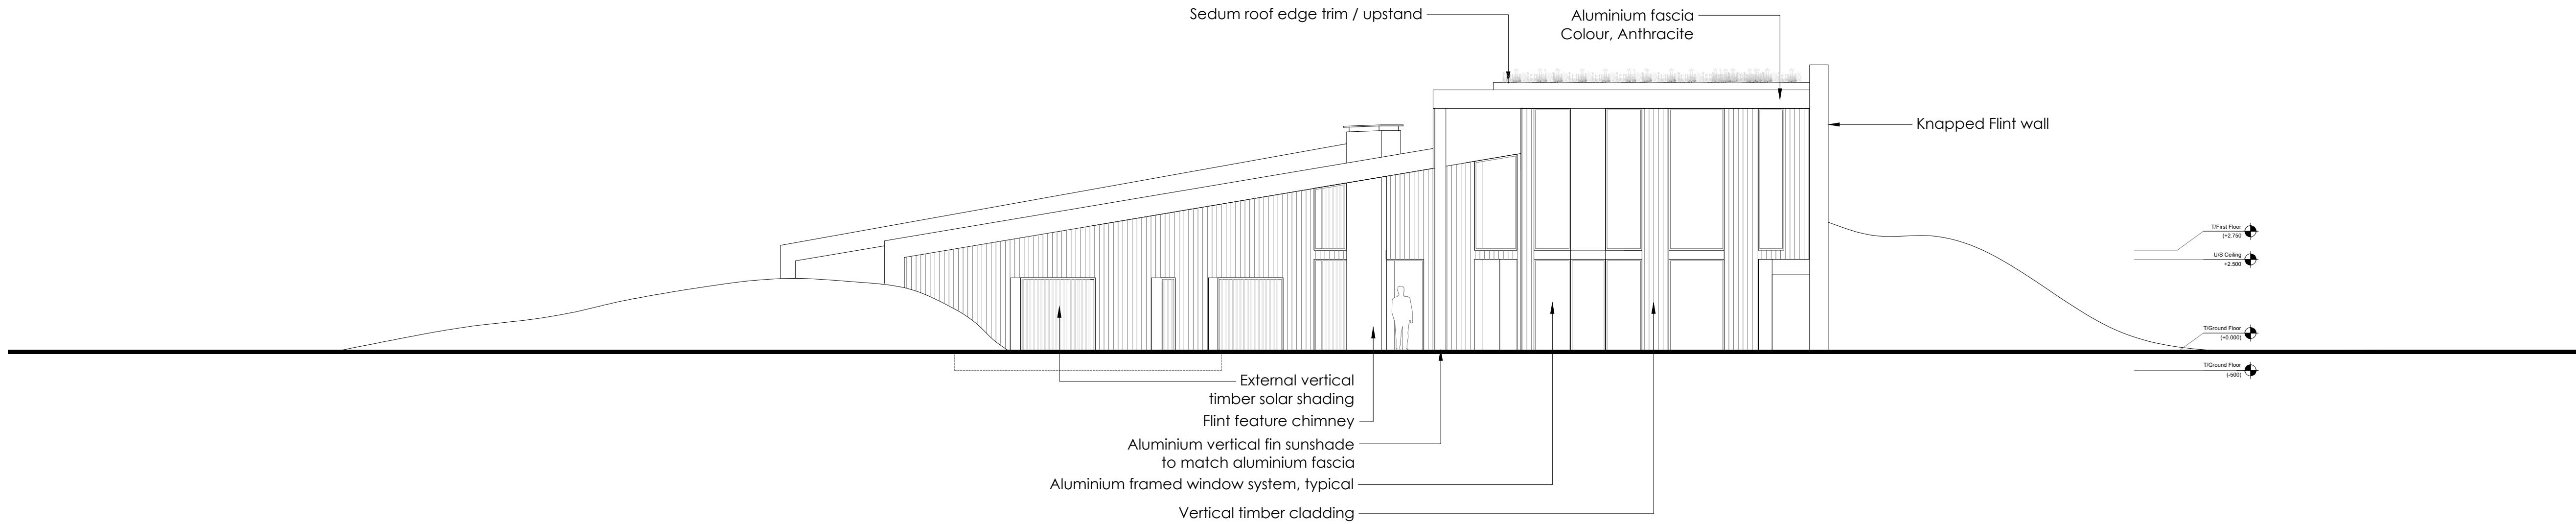



© TT Architecture © Atelier de Linde Ltd.

 

EAST ELEVATION

1:100

2

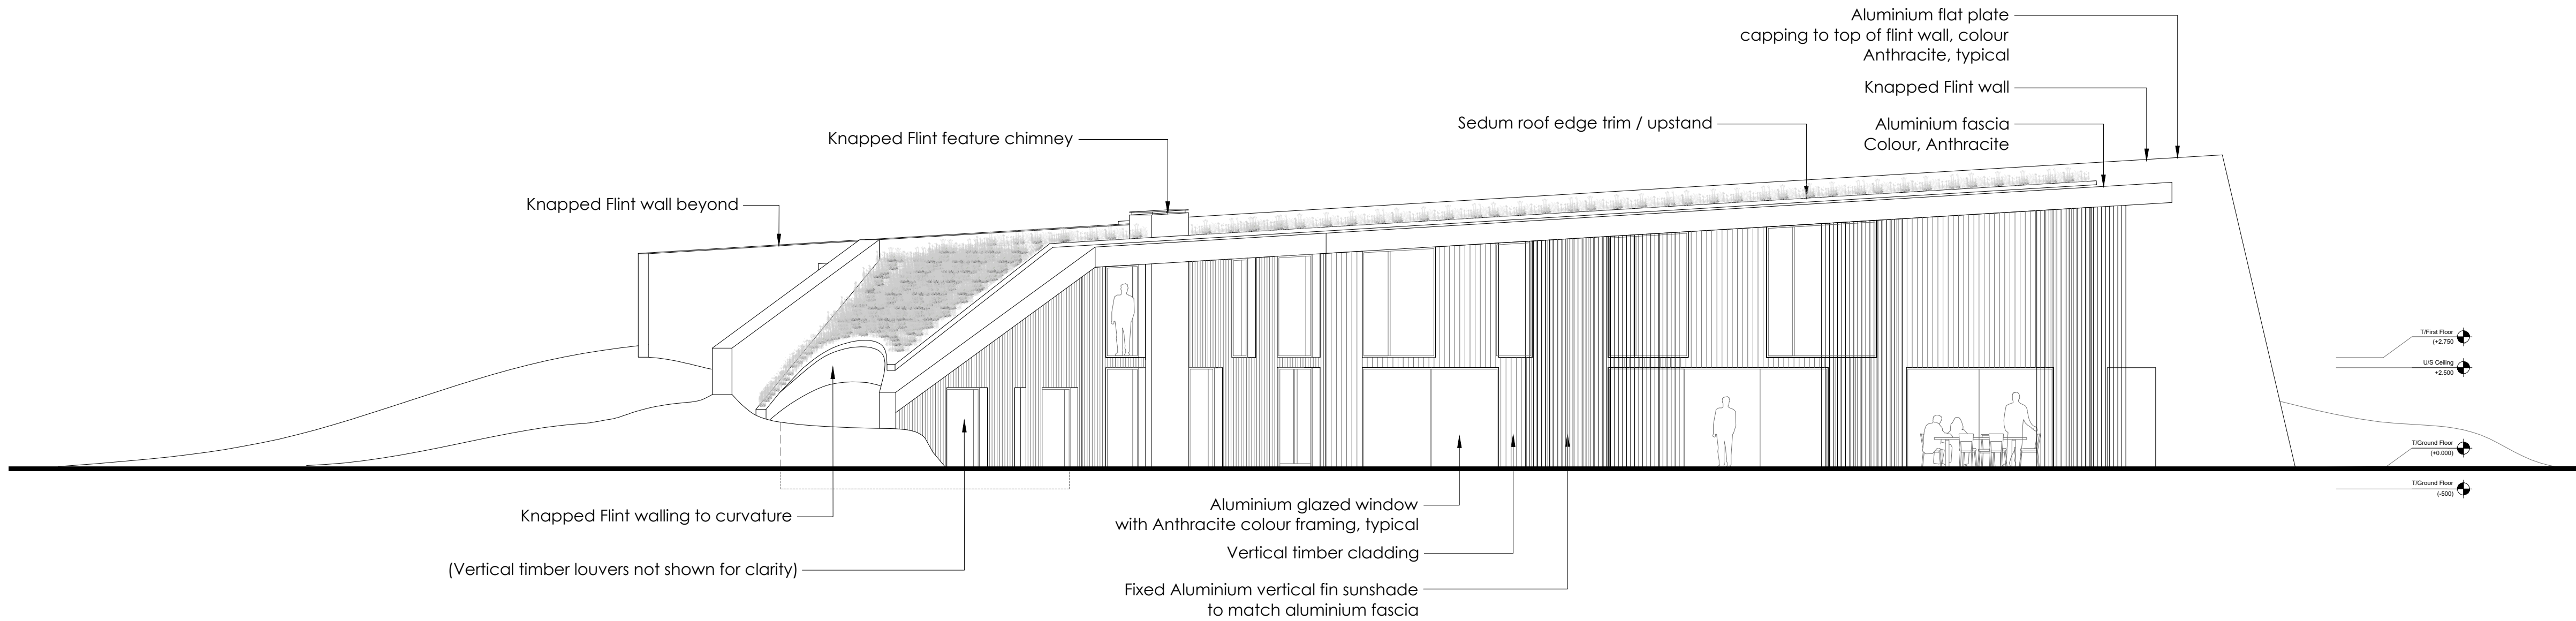

SOUTH ELEVATION

1:100

1

ARCHITECT



TT Architecture Ltd.



Atelier de Linde Ltd.

E: studio@ttarchitecture.com

T: +44 (0) 7879455508

W: www.ttarchitecture.com

E: hello@atelierdelinde.com


T: +44 (0) 7073 628 005

W: www.atelierdelinde.com

GENERAL NOTES

1. Do not scale drawing for construction purposes.
2. All dimensions are in millimetres unless noted otherwise.
3. All dimensions shall be verified on site before proceeding.
4. The author shall be notified in writing of any discrepancies.
5. This drawing is protected by copyright.

NORTH

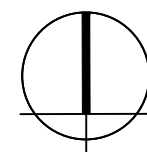

PURPOSE OF ISSUE

PLANNING

Rev. No.	ISSUED FOR PLANNING APPROVAL	DATE
01	ISSUED FOR PLANNING APPROVAL	MAY 2026

PROJECT NAME

New Dwelling at Sunningdale
Sunningdale
Horsham Road, Steyning
West Sussex, BN44 3AA

DRAWING TITLE

Proposed
South & East Elevations

CLIENT

Mr & Mrs Reader

SCALE @ A1

1:100

DATE

MAY 2026

PROJECT NO.

2530

DRAWN BY

TT

CHECKED

AP

DRAWING NO.

A-0104

REVISION NO.

00