




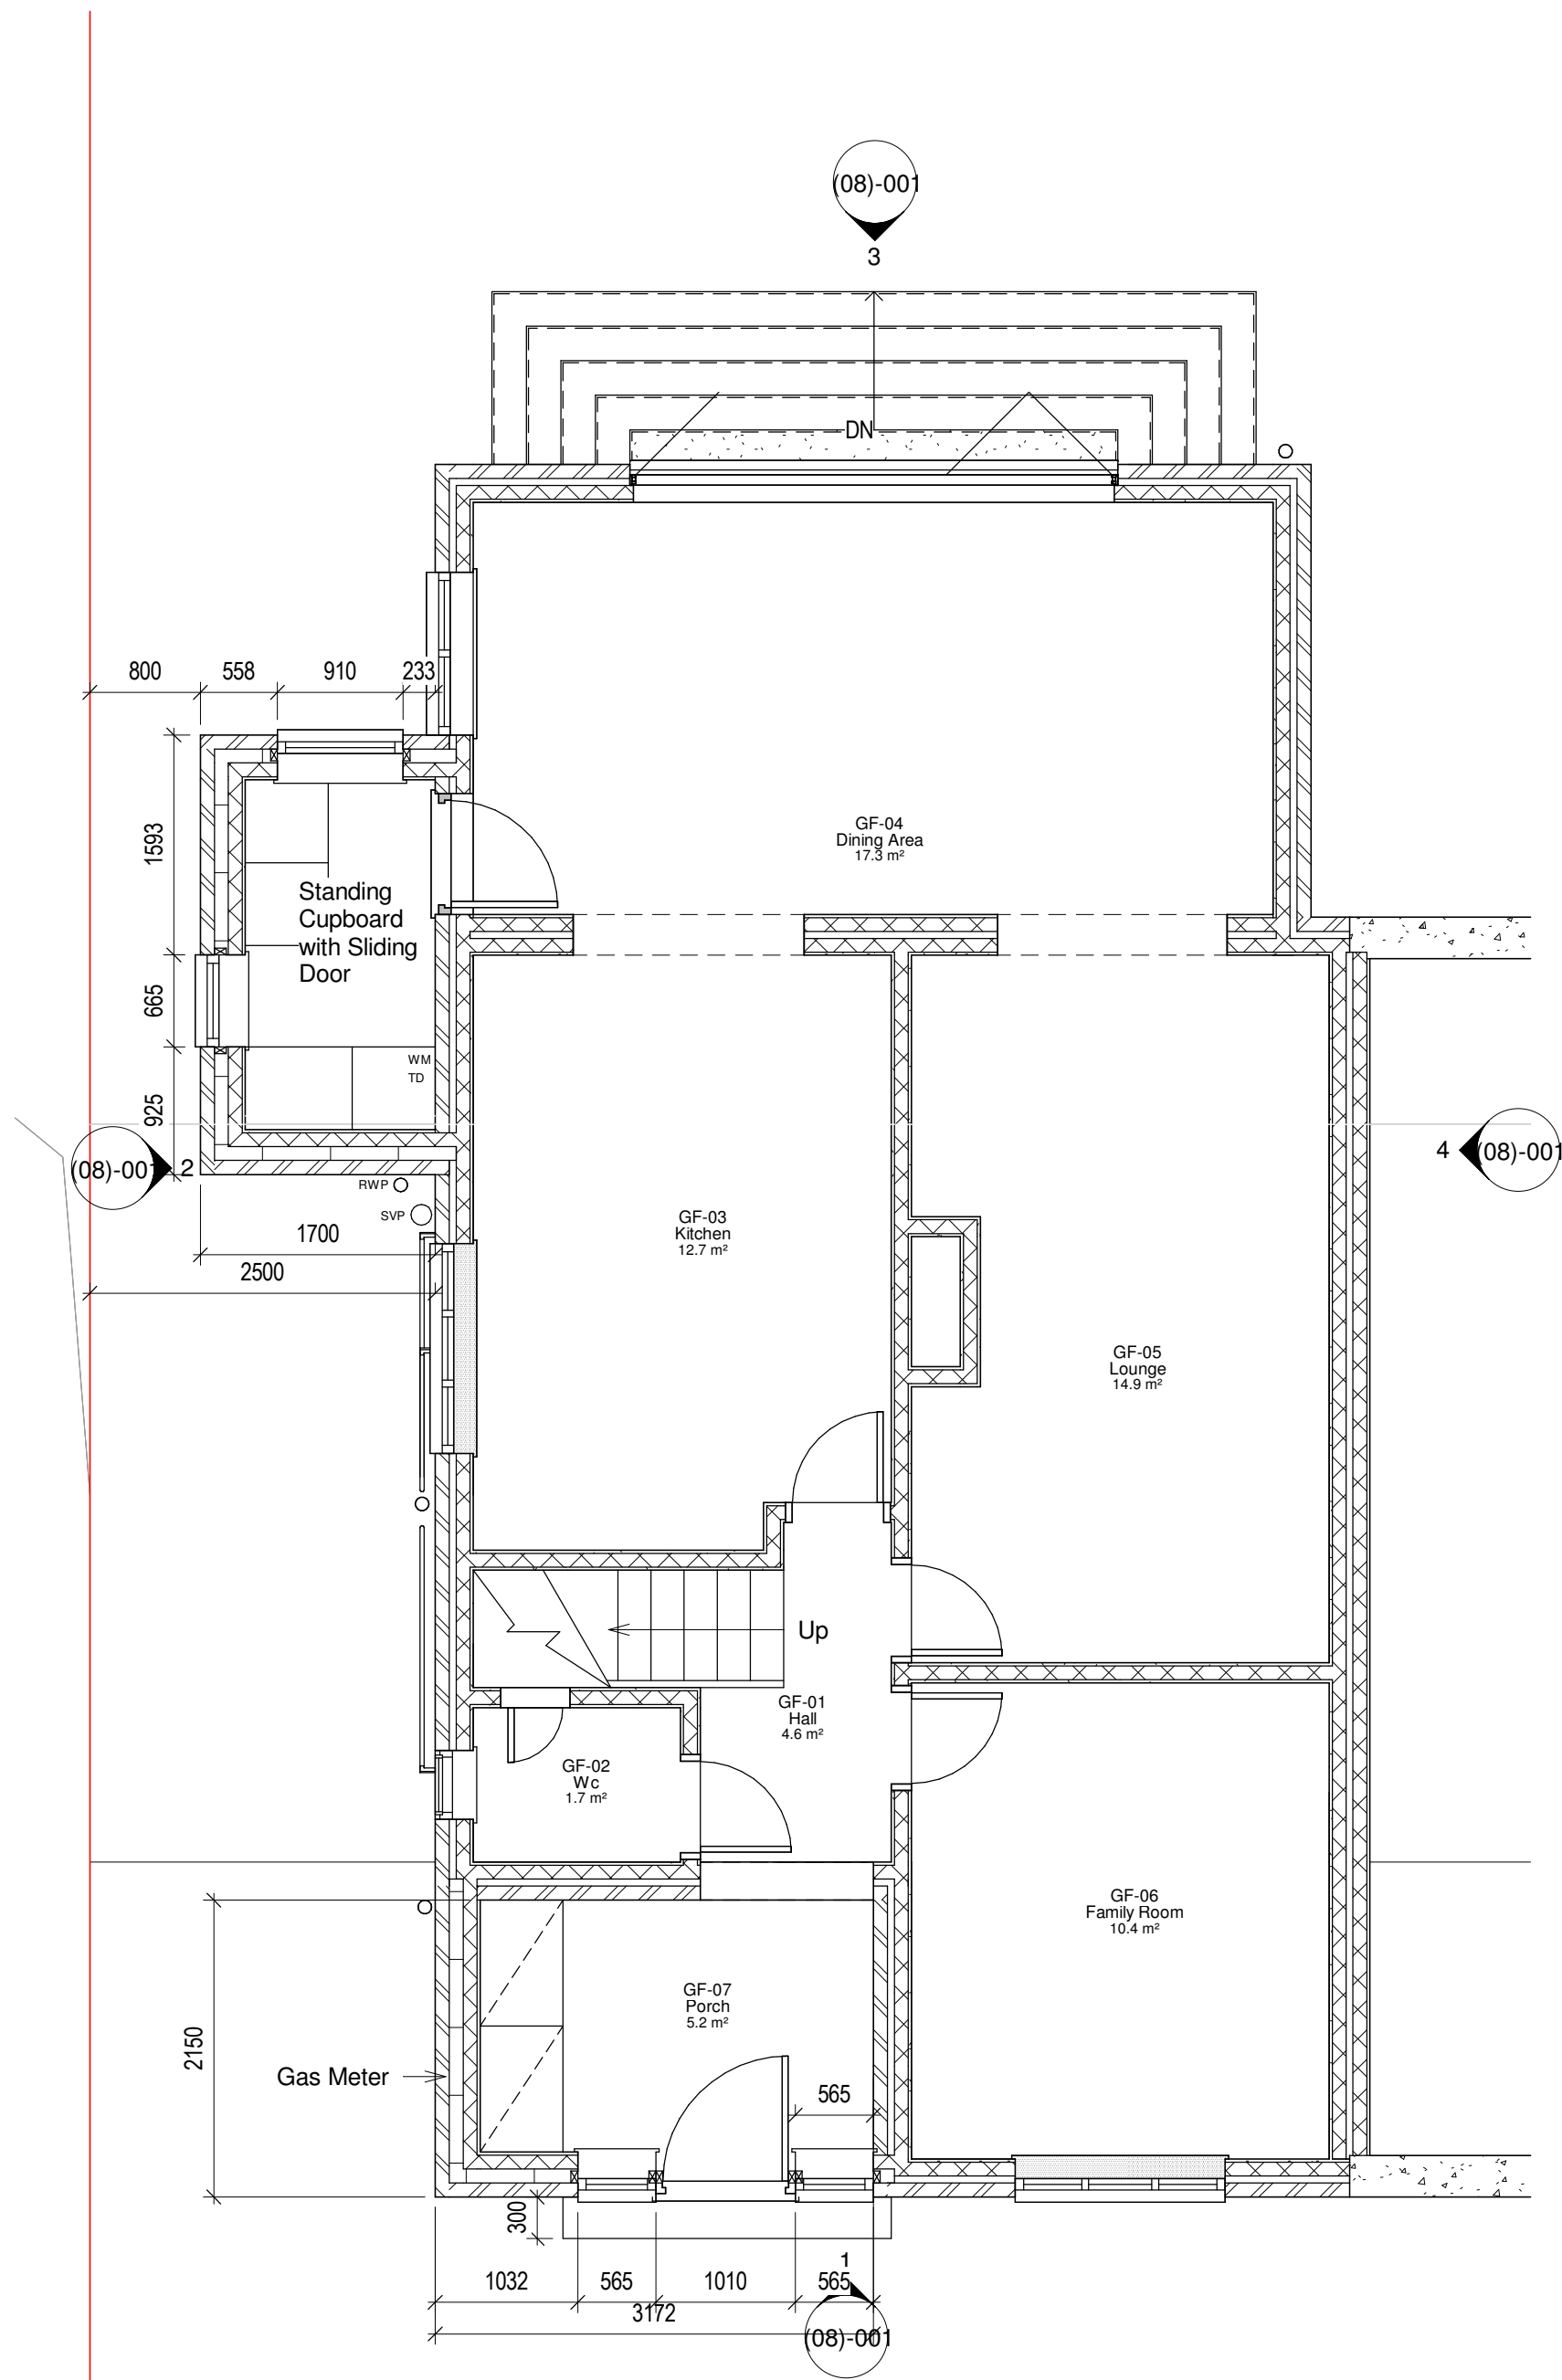

1 Ground Floor - Proposed Plan
1 : 50

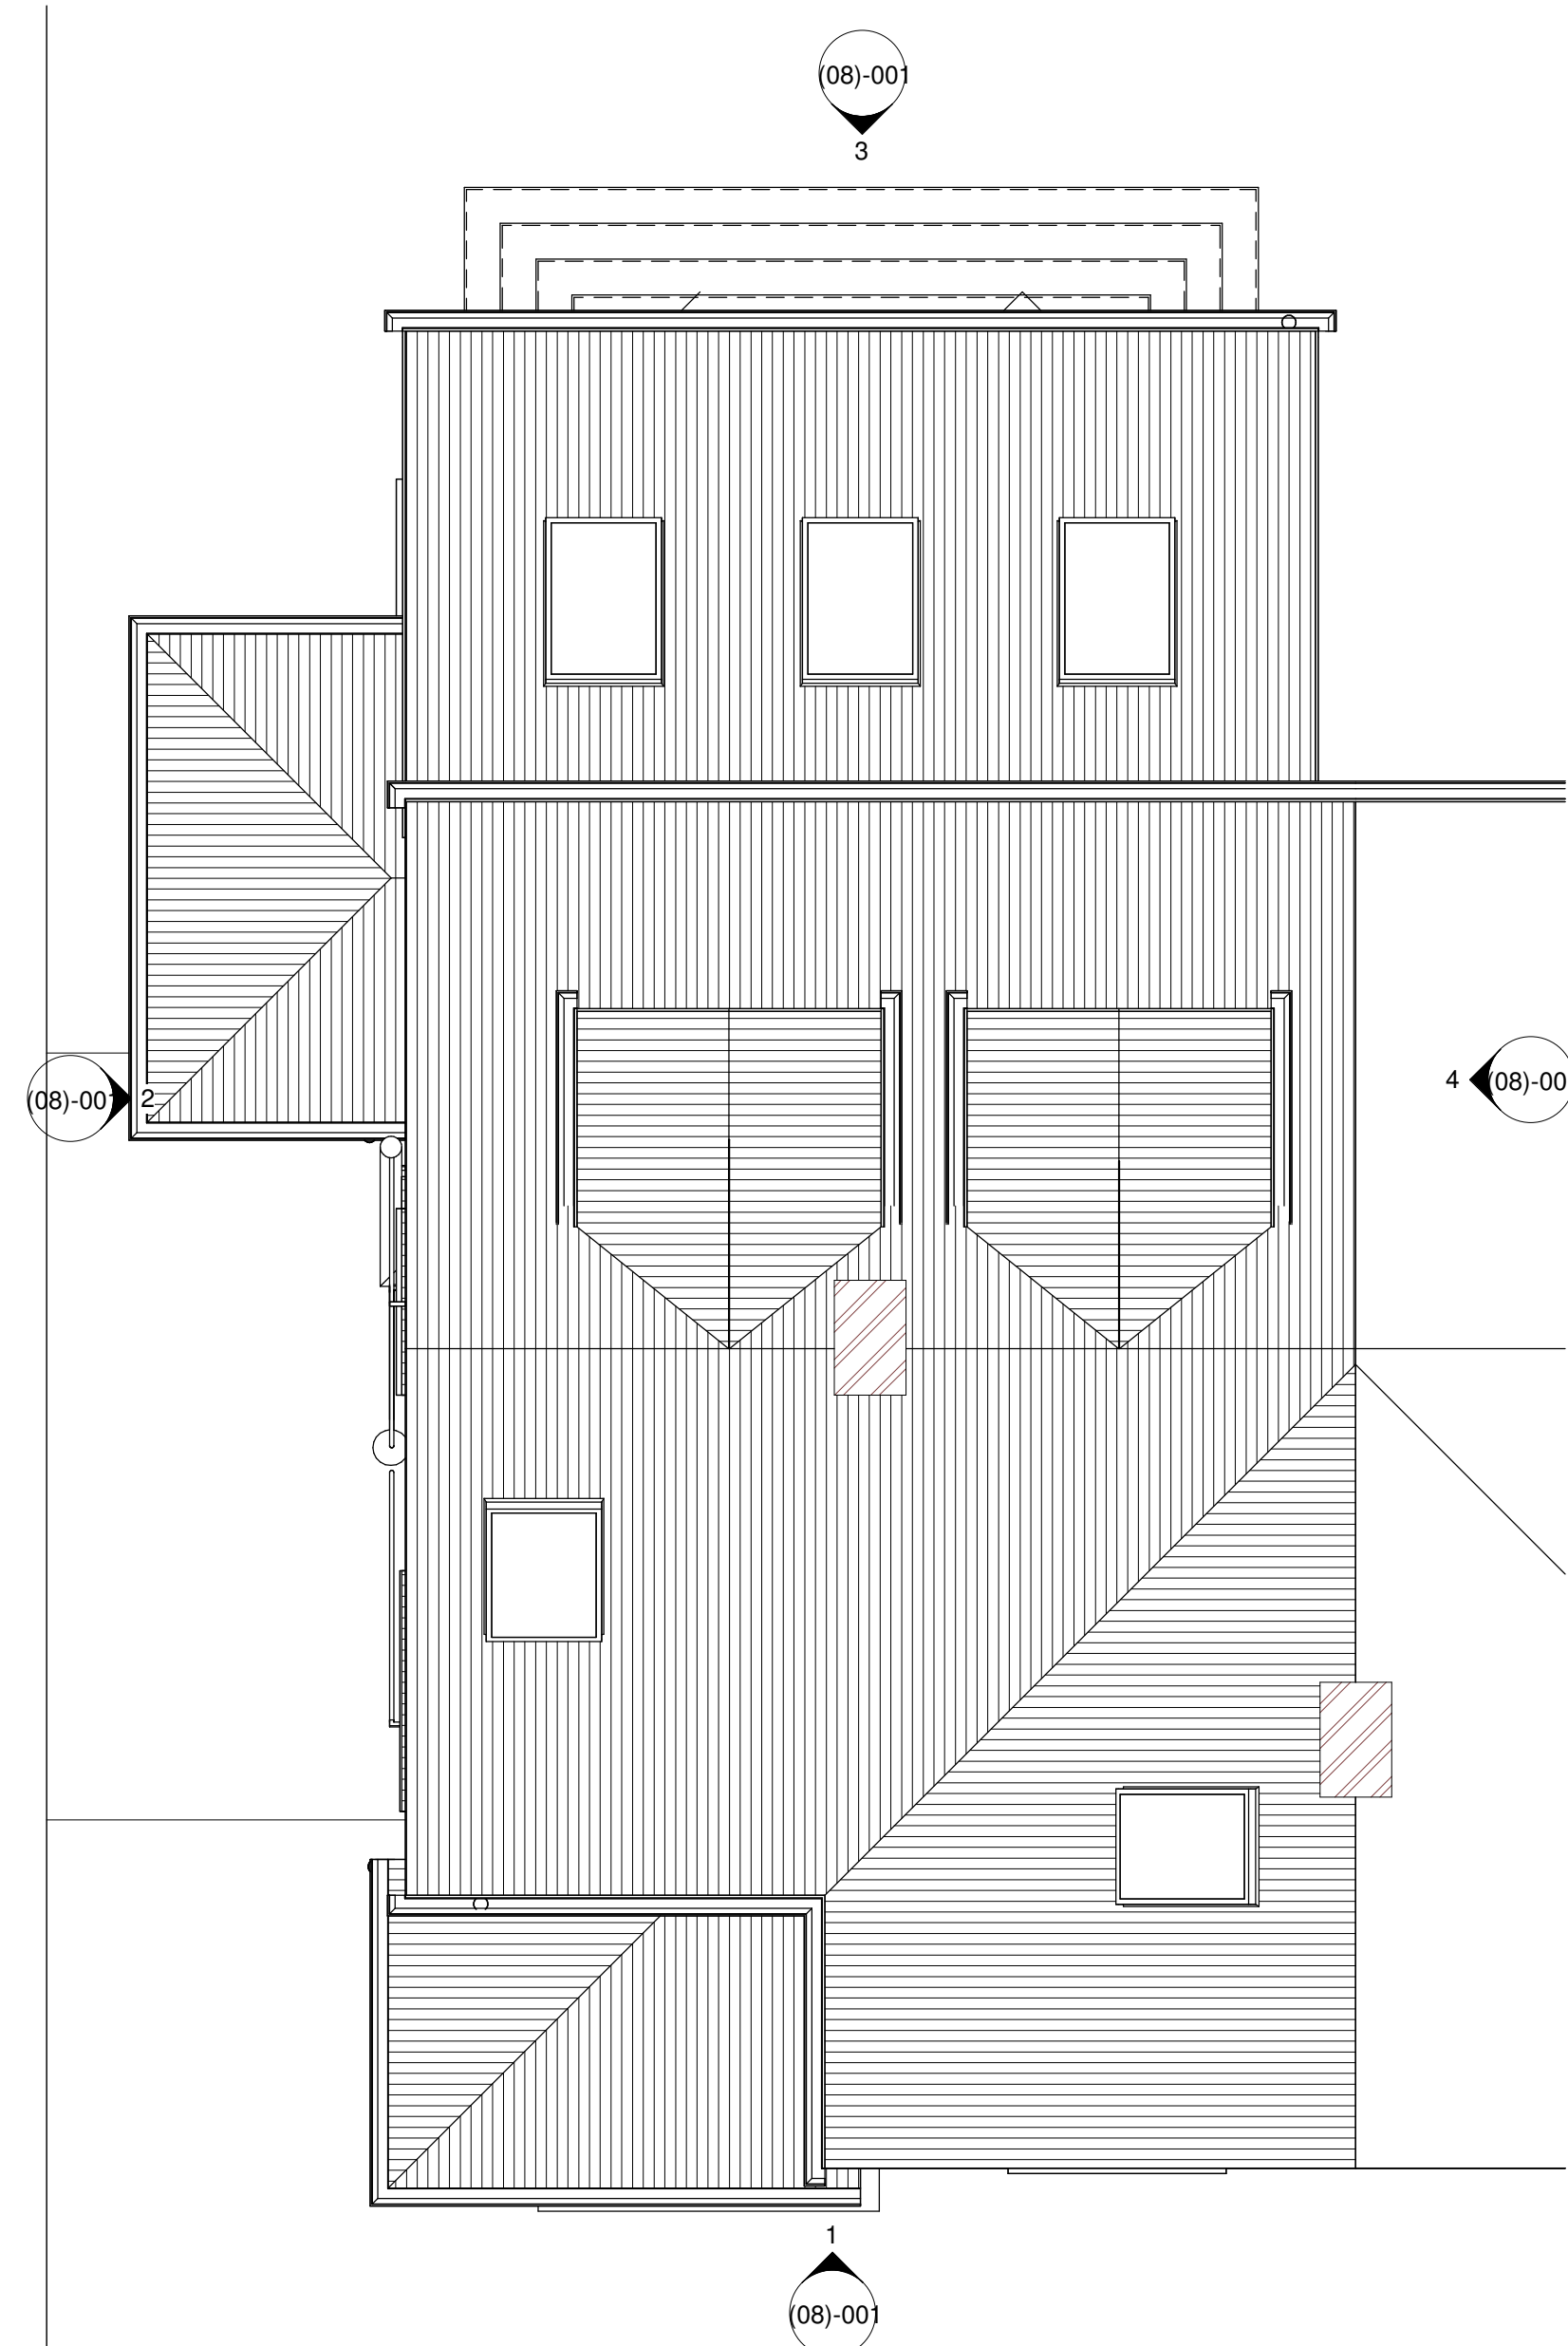

2 Roof Plan - Proposed
1 : 50

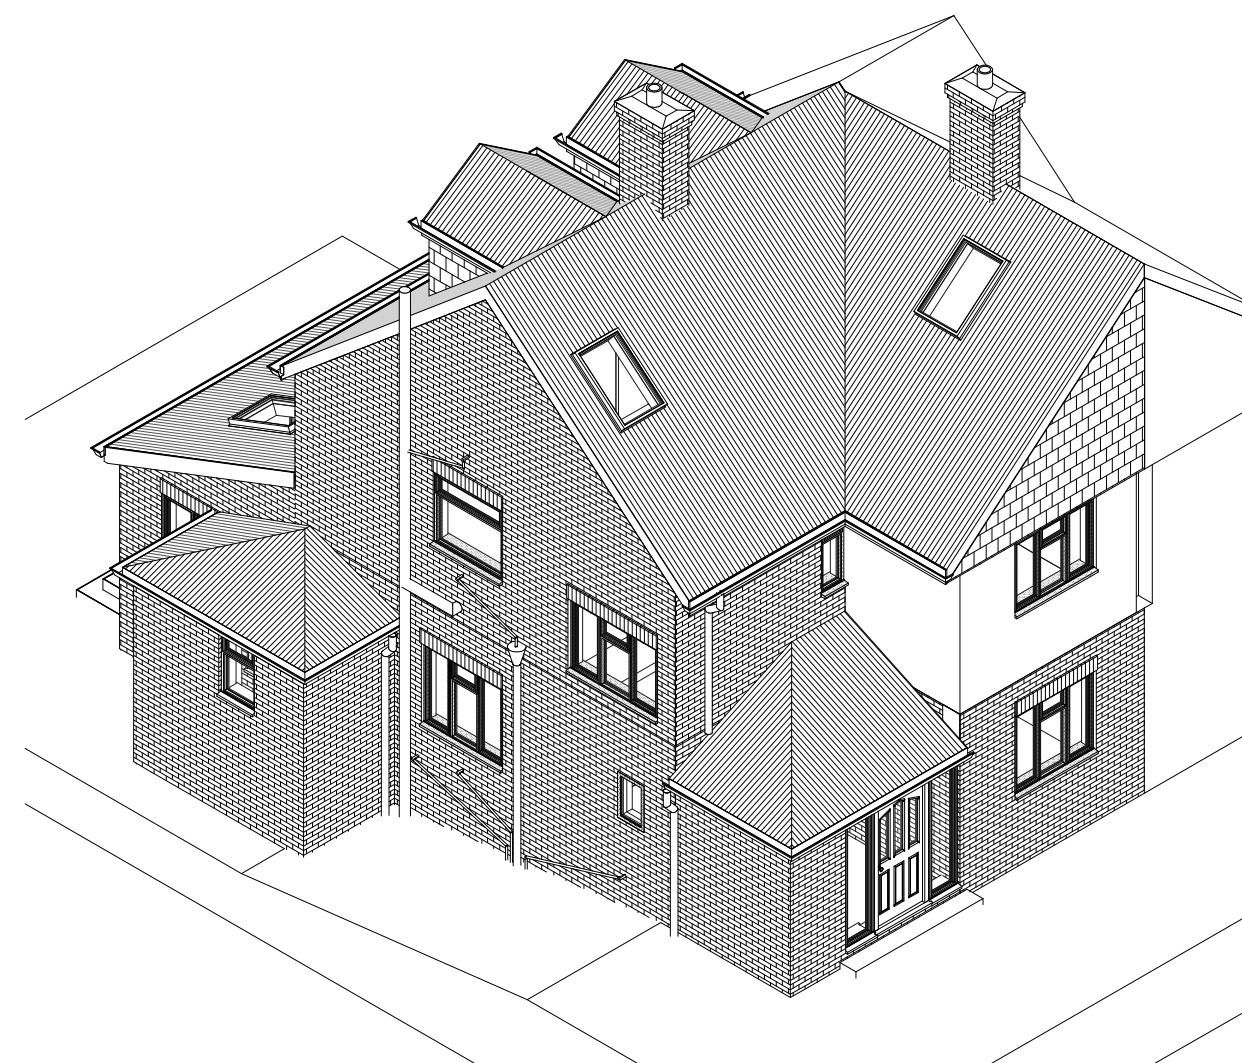

3 3D - Proposed

G	Revision 7	LDV	LDV	31/03/26
F	Revision 6	LDV	LDV	26/03/26
E	Revision 5	LDV	LDV	23/03/26
D	Revision 4	LDV	LDV	12/03/26
C	Revision 3	LDV	LDV	03/03/26
B	Revision 2	LDV	LDV	23/02/26
A	Revision 1	LDV	LDV	17/02/26

rev	description	drawn	checked	date
revisions				

status: PRELIMINARY
This drawing is protected under The Copyright, Designs and Patents Act 1988.
This drawing is produced for PLANNING PURPOSES ONLY and is not to be used for construction.

LDV Architecture

39 PLOVERS ROAD
HORSHAM, WEST SUSSEX
RH13 5PD

TELEPHONE + 44 (0)1403 541 586

EMAIL INFO@LDVARCHITECTURE.CO.UK

client: Mr AUER

project: 24A FRIDAY STREET

title: PROPOSED PLANS

scale: 1 : 50 @ A1

date: 17/02/26

drawn: LDV

checked: LDV

job no: P2604 drawing no: (07)-001 revision: G

