



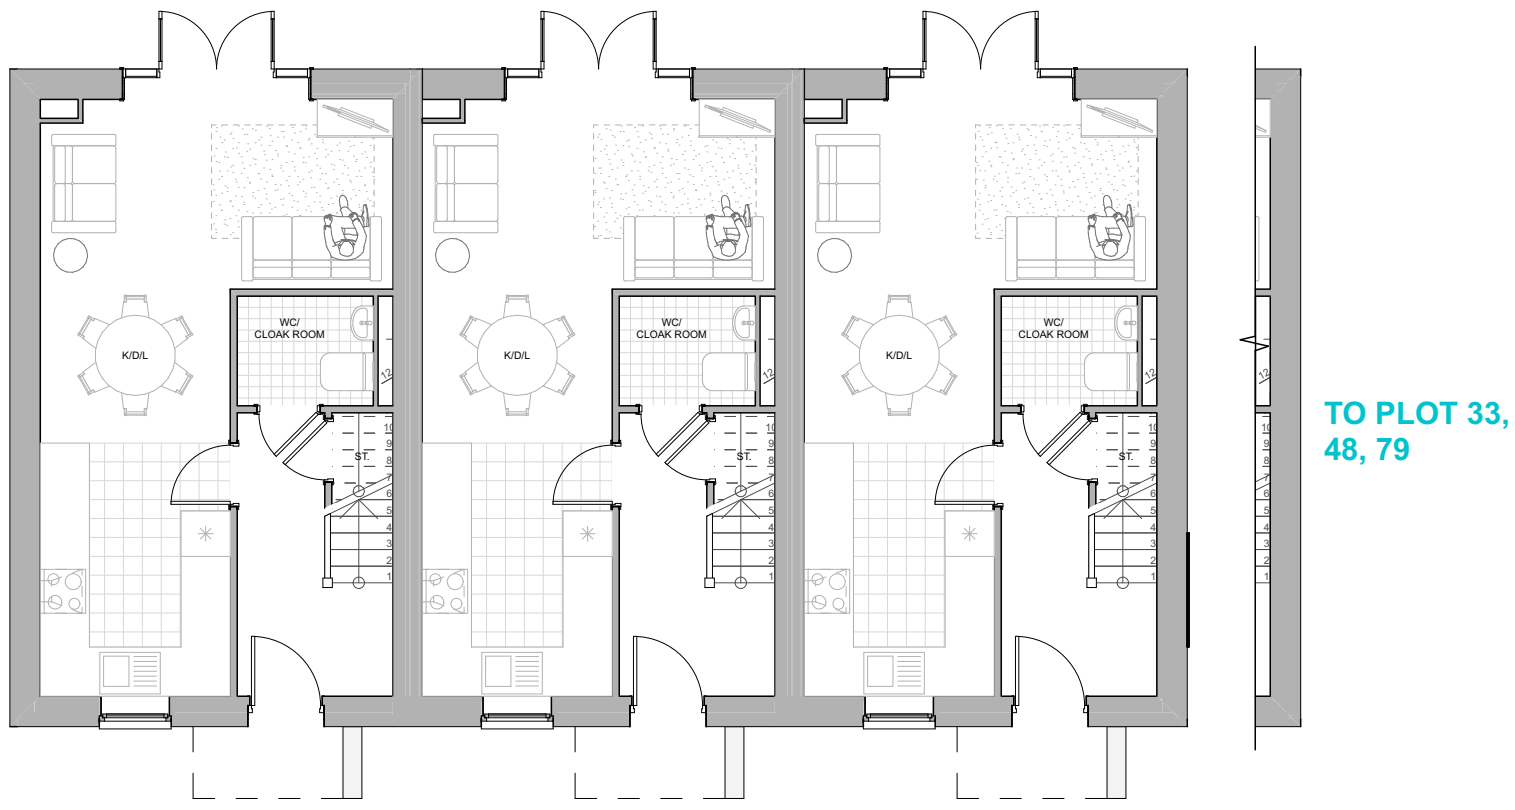

GROUND FLOOR



FIRST FLOOR

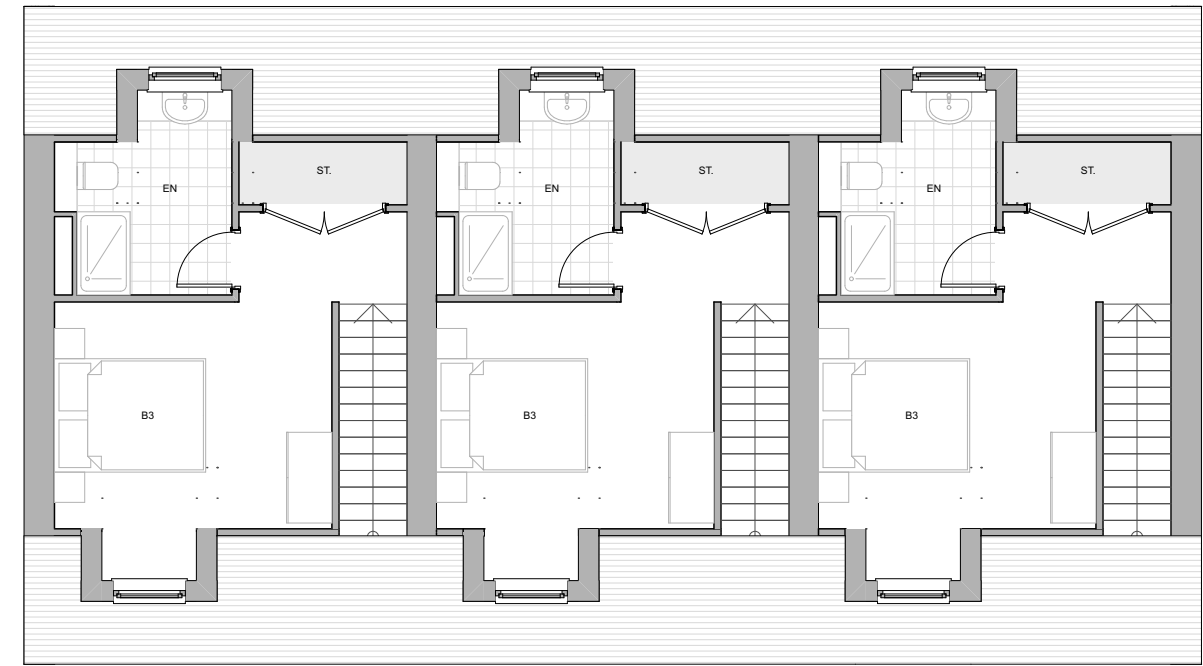


SECOND FLOOR




FRONT ELEVATION




REAR ELEVATION

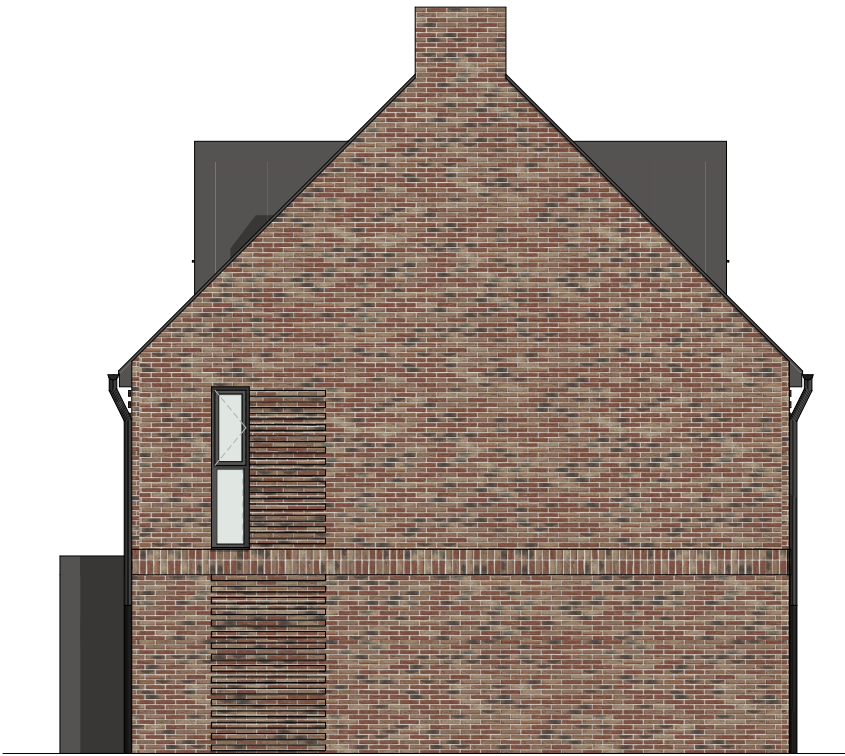

SIDE ELEVATION
Plots 42, 137, 202, 237

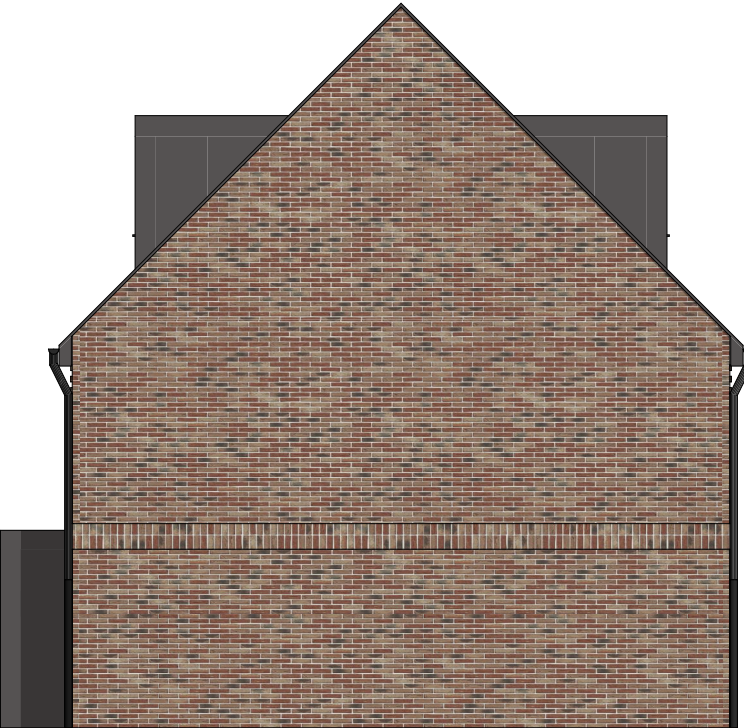

SIDE ELEVATION
Plots 33, 48, 79

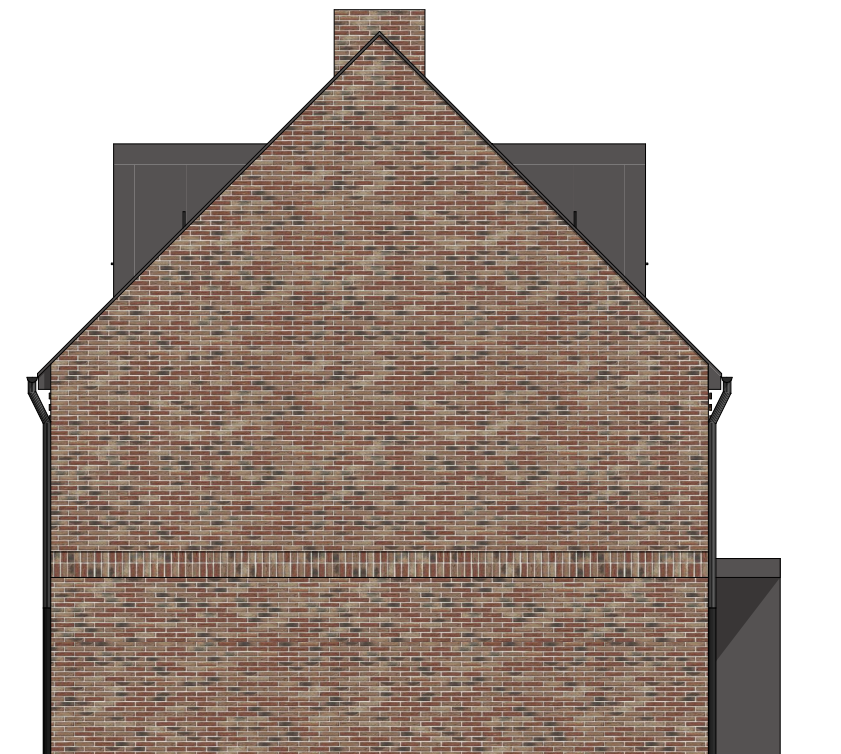

SIDE ELEVATION
Plot 32, 45, 51, 80, 139


Please Note:

This drawing can only be scaled for planning purposes. Dimensions to be checked on site and any discrepancies are to be highlighted to the Architect prior to construction.

Topographical / Ordnance Survey information shown has been prepared by a third party, HGP accept no responsibility for accuracy or completeness of the survey.

This drawing is to be read in conjunction with all other project drawings, construction notes and / or project specifications including those by other project consultants and specialists. All discrepancies should be reported immediately.

Design subject to detail development / approval. Measurements and accommodation schedules are subject to amendments following coordinated input by others. Costings cannot be finalised until approval / confirmation by relevant authorities and client

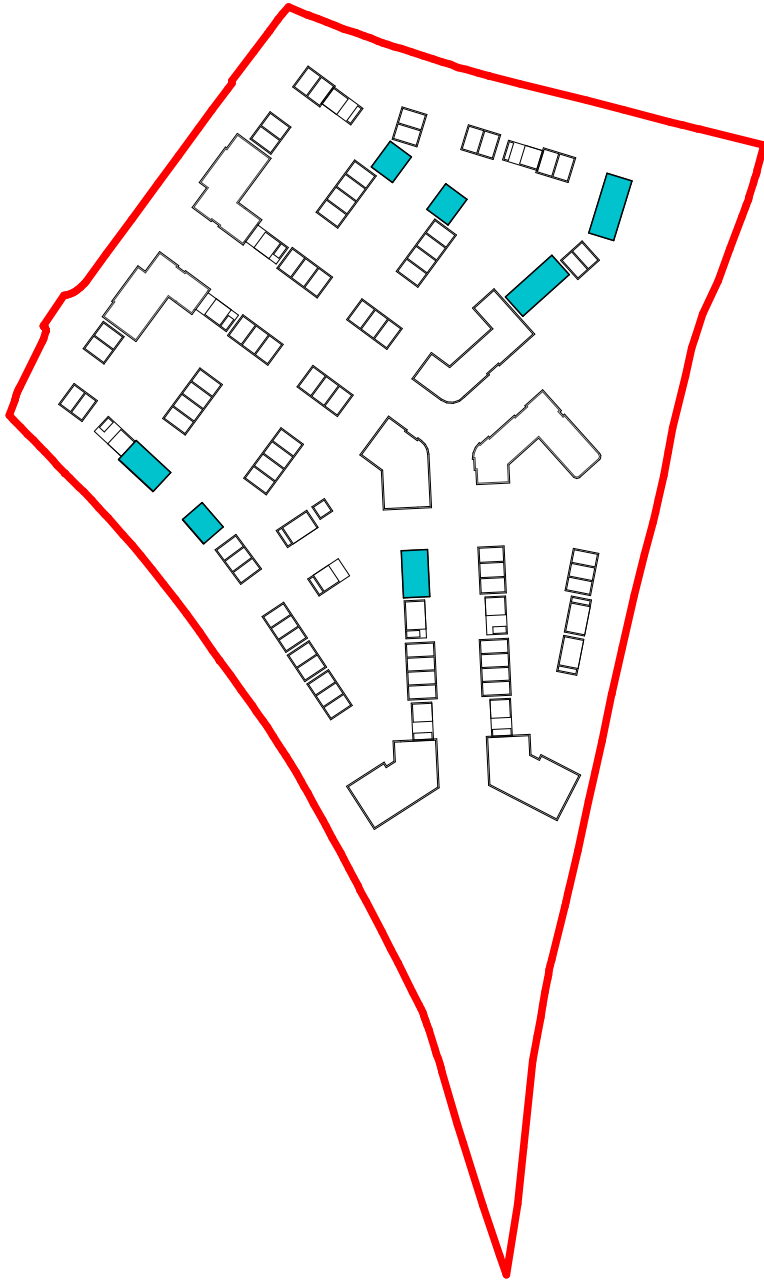

Key Plan - NTS

House Type Schedule:

x8 HT1 (2B4P)
x8 HT1B (2B4P)
x20 HT2 (3B5P)
x5 HT2B (3B5P)
x24 HT3 (3B6P)
x12 HT4 (4B6P)
x2 HT5 (4B6P)
x2 HT6 (4B7P)
x1 HT7 (4B6P)
x3 HT7B (4B6P)
x6 HT8 (4B7P)

Part M Compliance:

M4(2): All House Plots

House Type Area:

99.23sqm

MUSE

P05	Revised Key and Schedule	17.04.26	IC	MLE
P04	General amendments	24.01.25	IC	MLE
P03	DRAFT PLANNING ISSUE	20.12.24	LW	MLE
P02	Second Issue	20.12.24	TM	MLE
Rev	Description	Date	DB	CB

Former Horsham Enterprise Park - East HT2 (3B5P)

PROJECT	JOB NO
Novartis Site, Horsham	23.166
SCALE	DATE
1:100 @ A1	25.11.24
DRAWN BY / CHECKED BY	REVISION
IC / MLE	P05
DWG#	STATUS
17100-HGP-H2-ZZ-D-A-0402	PLANNING

hgp

