


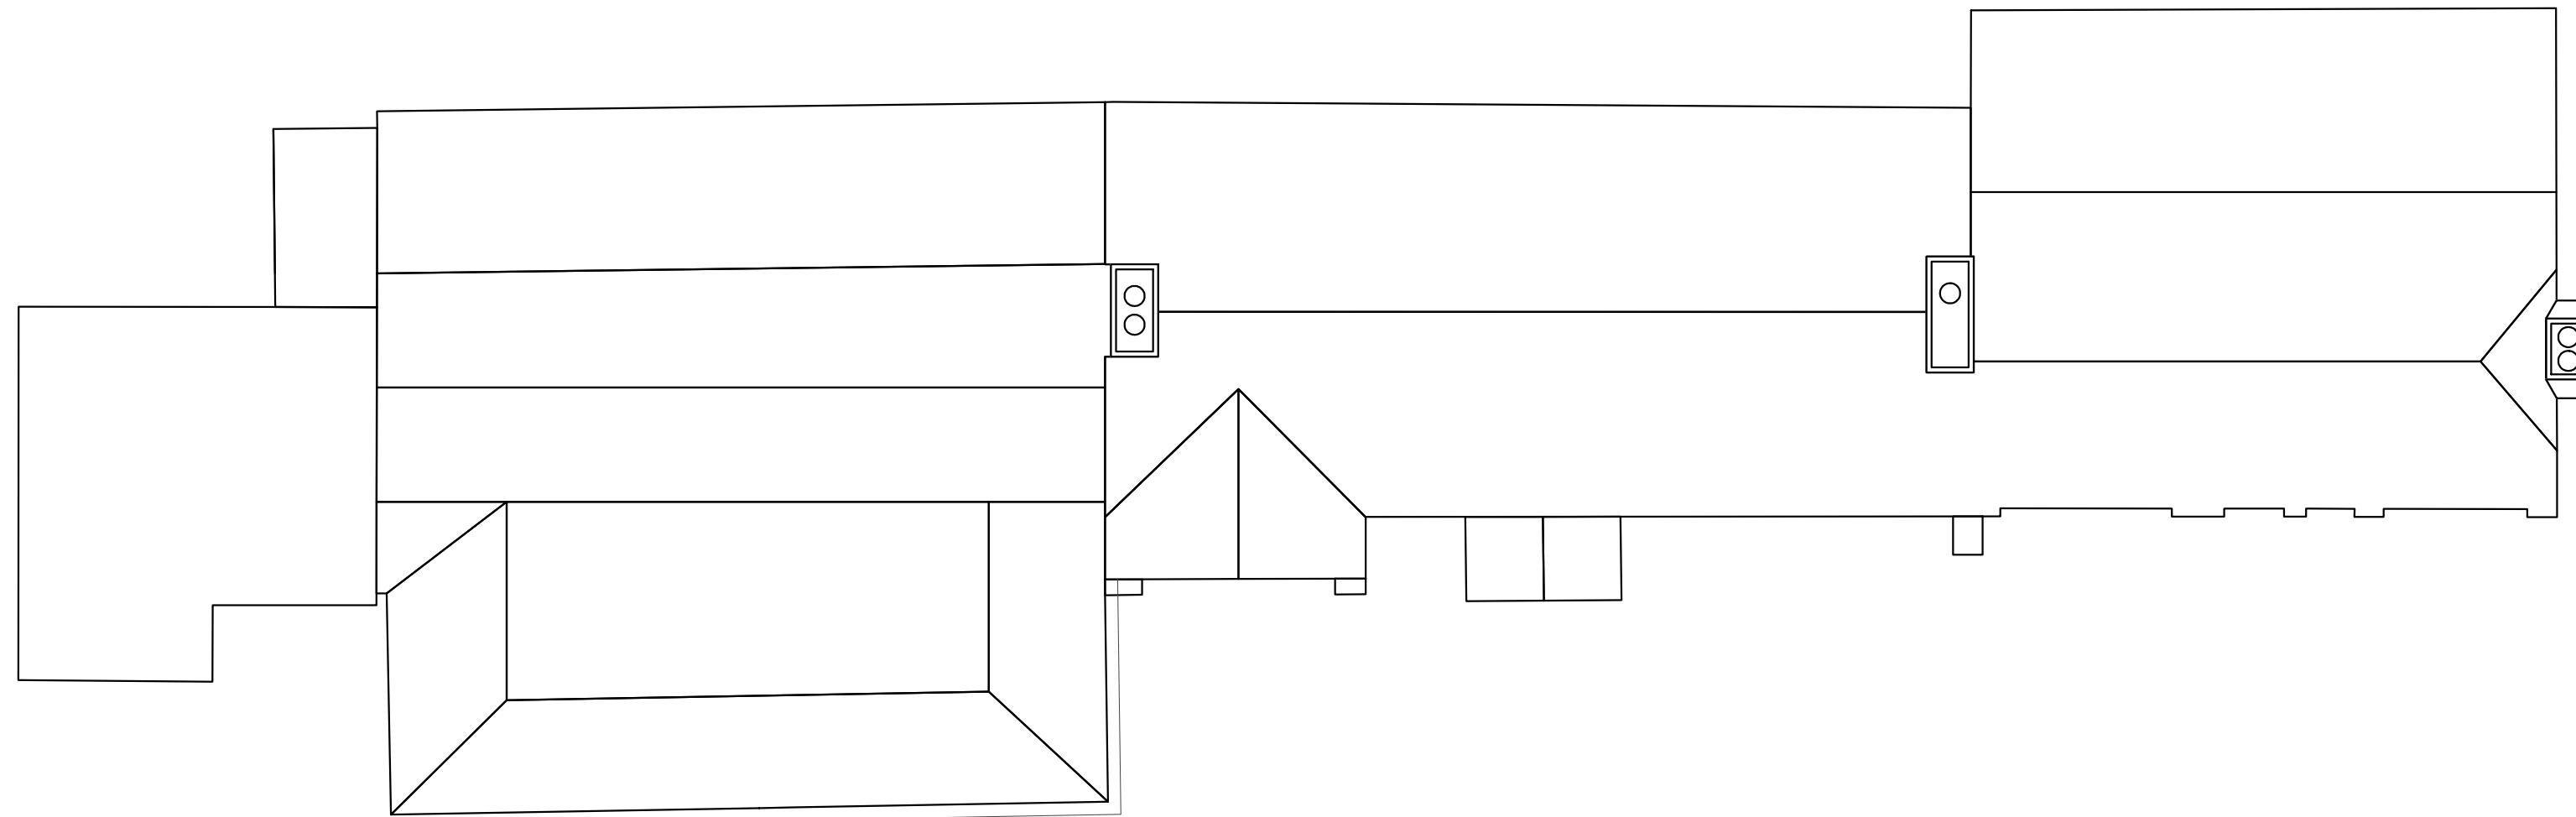


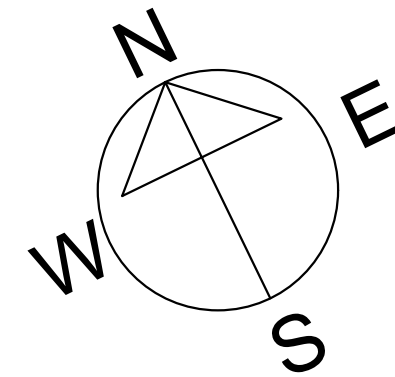

01 EXISTING ROOF PLAN
SCALE - 1:100 @ A1

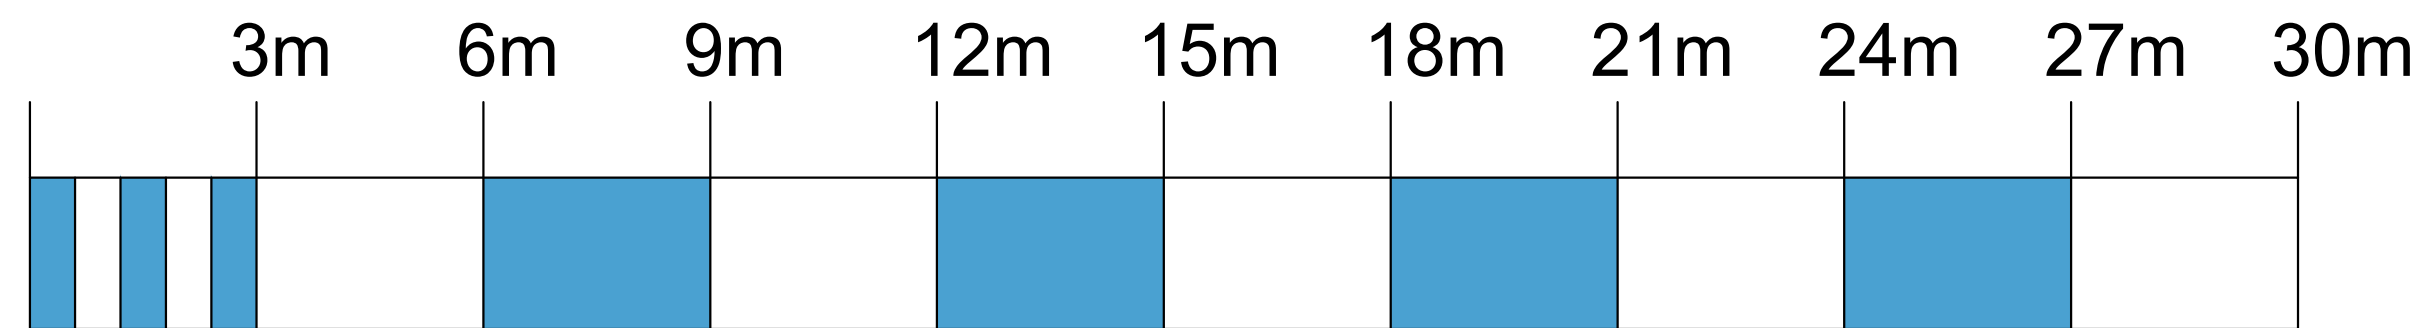

Single storey extension to form
new cellar. Pitched tiled roof
with painted rendered finish to
walls

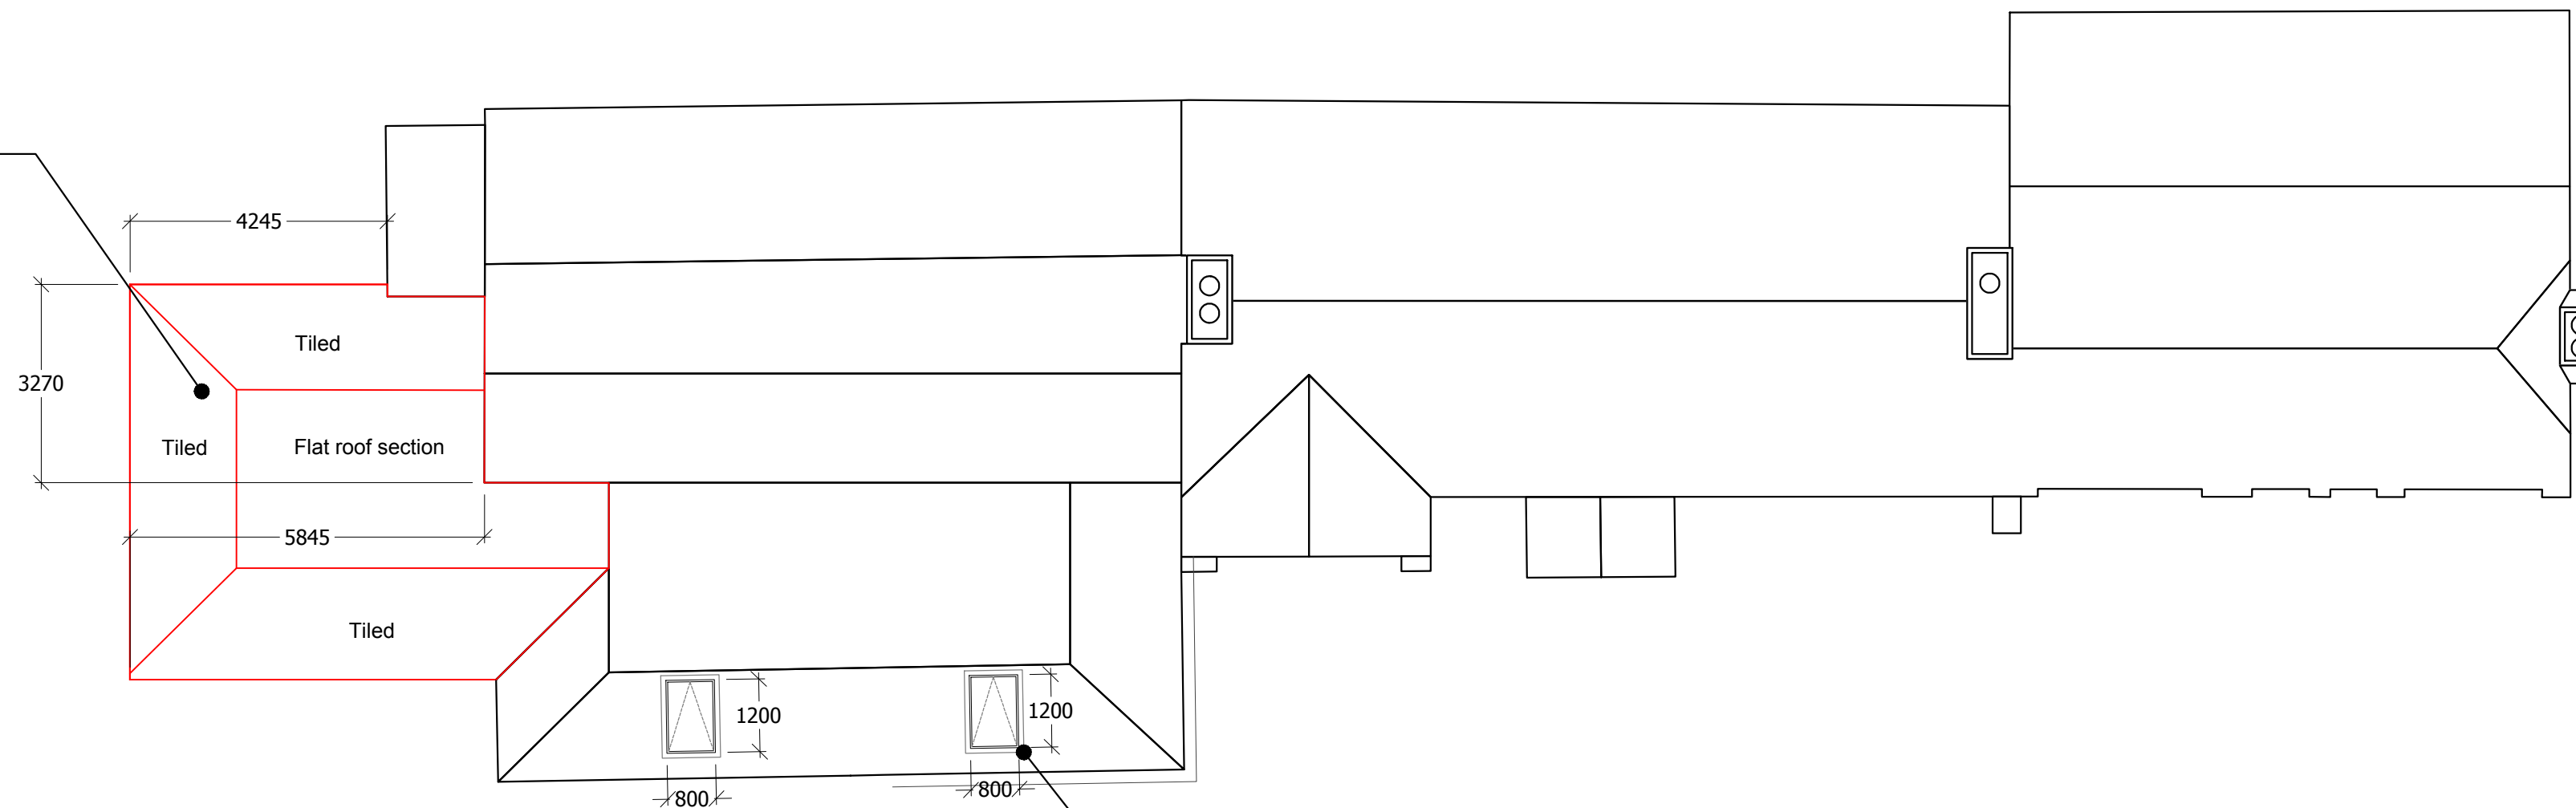

01 PROPOSED ROOF PLAN
SCALE - 1:100 @ A1

New large Velux rooflights

A	Roof revised	26.03.26
-	PLANNING ISSUE	13.11.25
-	-	-

Rev	Description	Date
Do not scale from drawings. All discrepancies to be reported to the Client immediately. All dimensions to be verified by contractor on site prior to any works commencing.		

Client Name :	Hall and Woodhouse
Project Address :	The Fox Inn Buck Green West Sussex
Description :	Existing & Proposed Roof Plan

Scale : 1:100 @ A1

PLANNING

Dwg No. Rev No.

24-099-02-04 A