
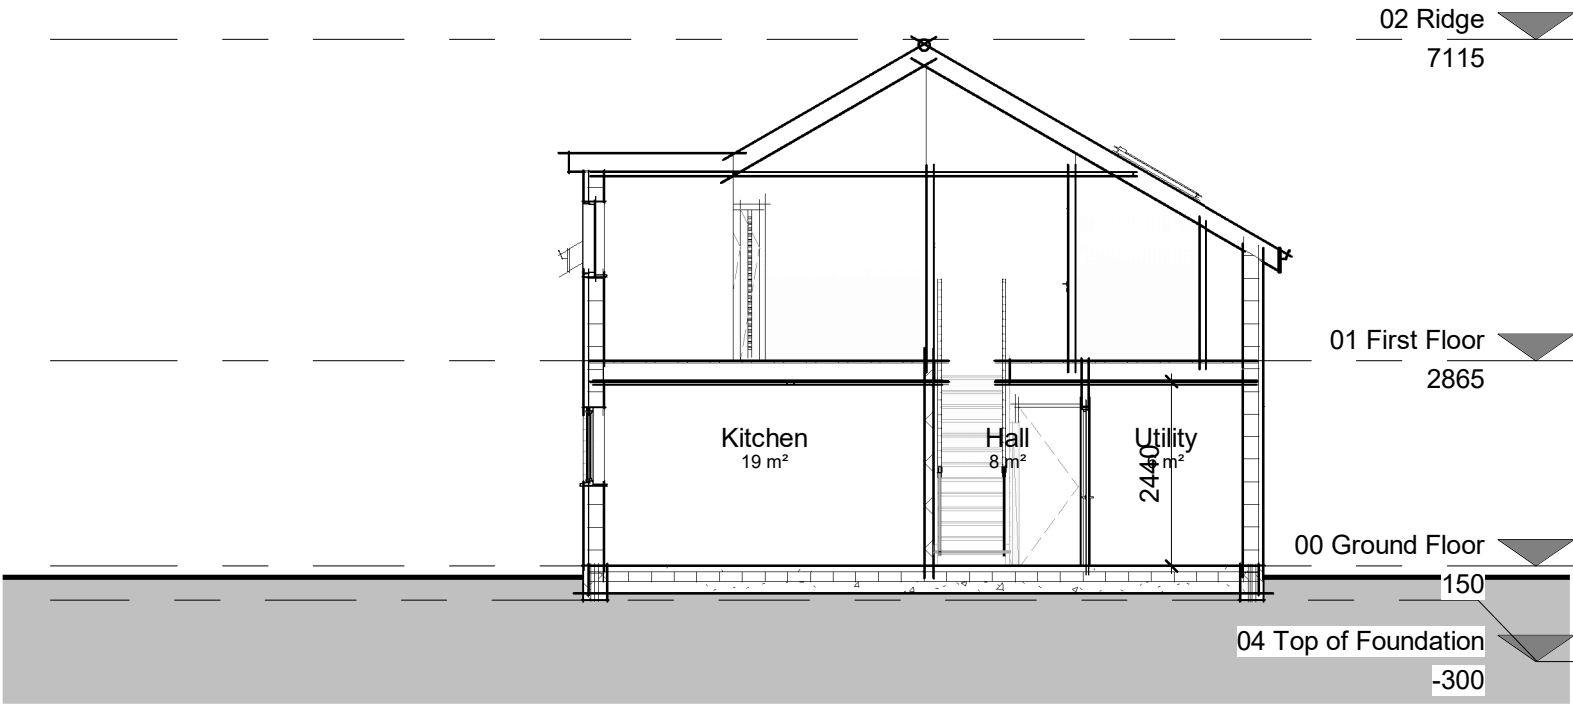
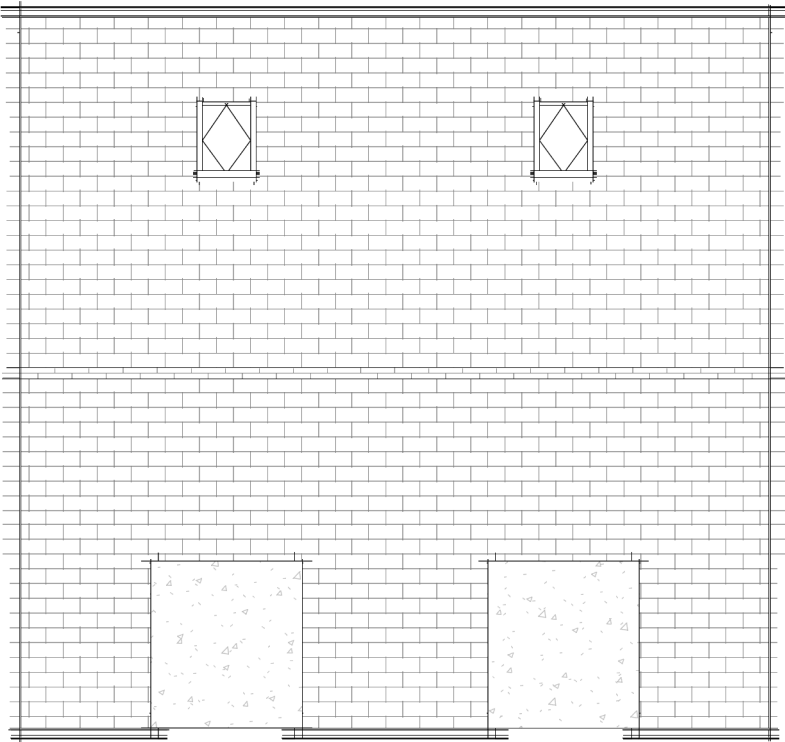


 

1 02 Roof Plan
1 : 100

2 Section 1
1 : 100

STATUS: For Planning Approval		
 www.houseplansdirect.co.uk		
CLIENT: Mr. Tim Bailey		
SITE: Holly House, Worthing Road, Southwater		
TITLE: Proposed Roofspace & Typical Section		
SCALE AT A3: 1 : 100	DATE: Dec. 2025	DRAWN: AC
PROJECT NO: BAI03	DRAWING NO: AMD04	REVISION: