




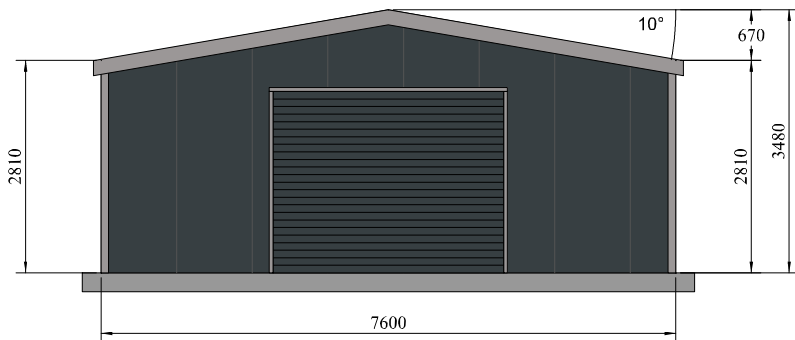


FRONT ELEVATION (EXTERNAL)

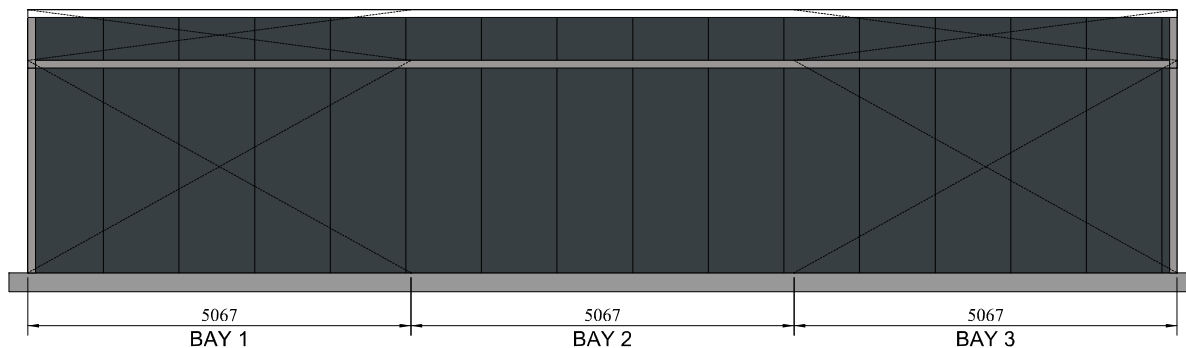

LEFT ELEVATION VIEWED FROM INSIDE

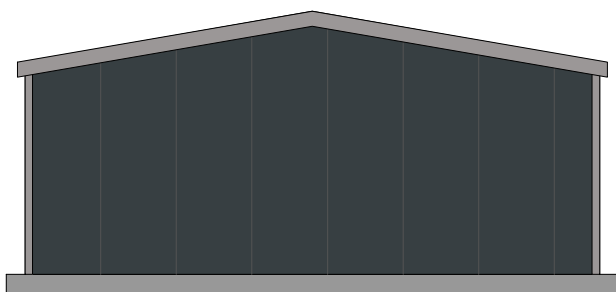

BACK ELEVATION

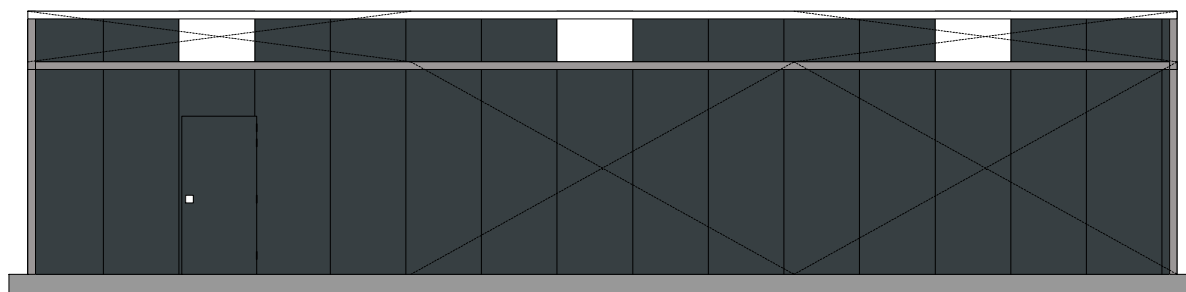

BAY 1

BAY 2
RIGHT ELEVATION

BAY 3

SCALE BAR: 0 5 10 20 30 (1:100)

DESIGN SUPPLIED BY: MURRAY STEEL BUILDINGS
ADDRESS: MURRAY HOUSE 13 ABBEY PARK PLACE DUNFERMLINE FIFE
EMAIL: LOUISE@MURRAYSTEELBUILDINGS.COM
PHONE: 01383 668820

CLIENT: JAMES DAVIS
ADDRESS: THE OLD STABLES, GUILDFORD ROAD, RUDGWICK, HORSHAM, RH, RH12 3JB
EMAIL: 0
PHONE: 0 - 0

DRAWING TITLE: ELEVATION ALL
DRAWING NUMBER: SMSB-1346
SHEET NUMBER: 01
DRAWING REVISION NUMBER: 00

SCALE: 1:100