


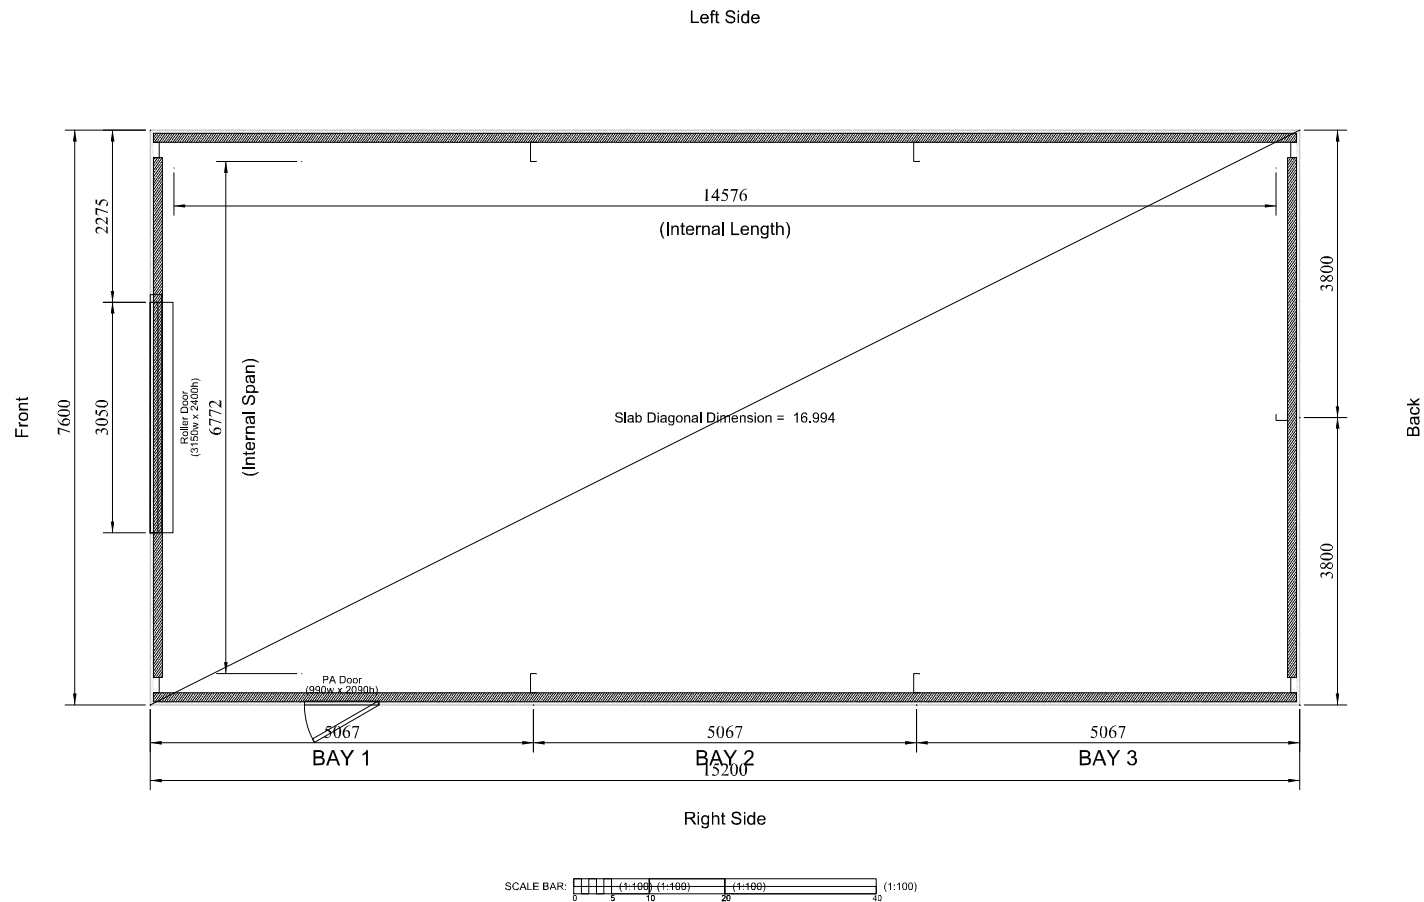

DESIGN SUPPLIED BY: MURRAY STEEL BUILDINGS
ADDRESS: MURRAY HOUSE 13 ABBEY PARK PLACE DUNFERMLINE FIFE
EMAIL: LOUISE@MURRAYSTEELBUILDINGS.COM
PHONE: 01383 668820

CLIENT: JAMES DAVIS
ADDRESS: THE OLD STABLES, GUILDFORD ROAD, RUDGWICK, HORSHAM, RH, RH12 3JB
EMAIL: 0
PHONE: 0 - 0

DRAWING TITLE: FLOOR PLAN
DRAWING NUMBER: SMSB-1346
SHEET NUMBER: 12
DRAWING REVISION NUMBER: 00

SCALE: 1:100