




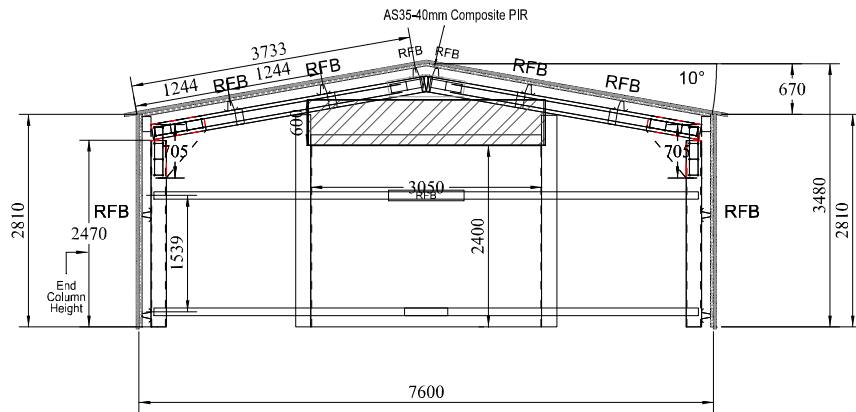


FRONT ELEVATION FRAME

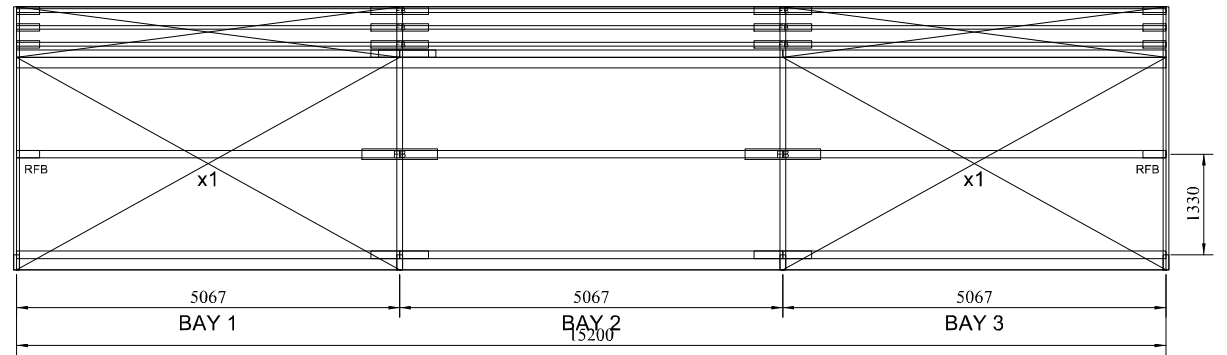

LEFT ELEVATION FRAME - VIEWED FROM INSIDE

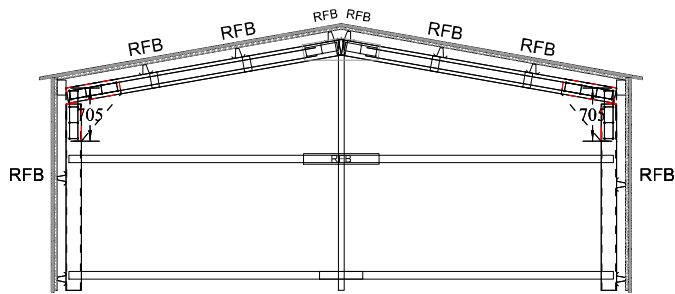


BACK ELEVATION FRAME

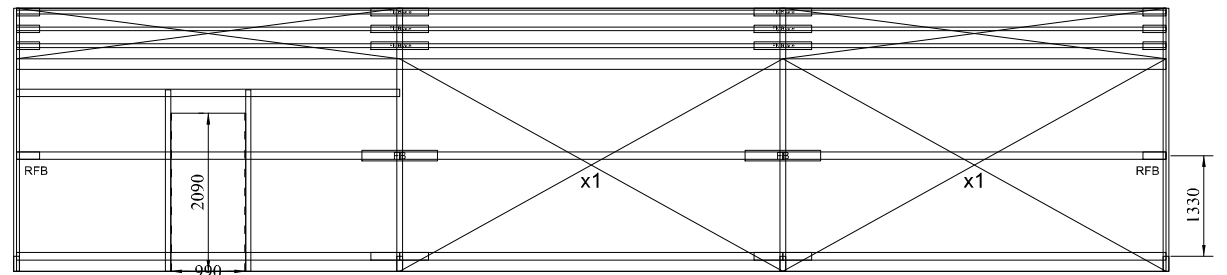

BAY 1

BAY 2
RIGHT ELEVATION FRAME

BAY 3

 

DESIGN SUPPLIED BY: MURRAY STEEL BUILDINGS
 ADDRESS: MURRAY HOUSE 13 ABBEY PARK PLACE DUNFERMLINE FIFE
 EMAIL: LOUISE@MURRAYSTEELBUILDINGS.COM
 PHONE: 01383 668820

CLIENT: JAMES DAVIS
 ADDRESS: THE OLD STABLES, GUILDFORD ROAD, RUDGWICK, HORSHAM, RH, RH12 3JB
 EMAIL: 0
 PHONE: 0 - 0

DRAWING TITLE: ELEVATION ALL FRAME
 DRAWING NUMBER: SMSB-1346
 SHEET NUMBER: 06
 DRAWING REVISION NUMBER: 00
 SCALE: 1:100