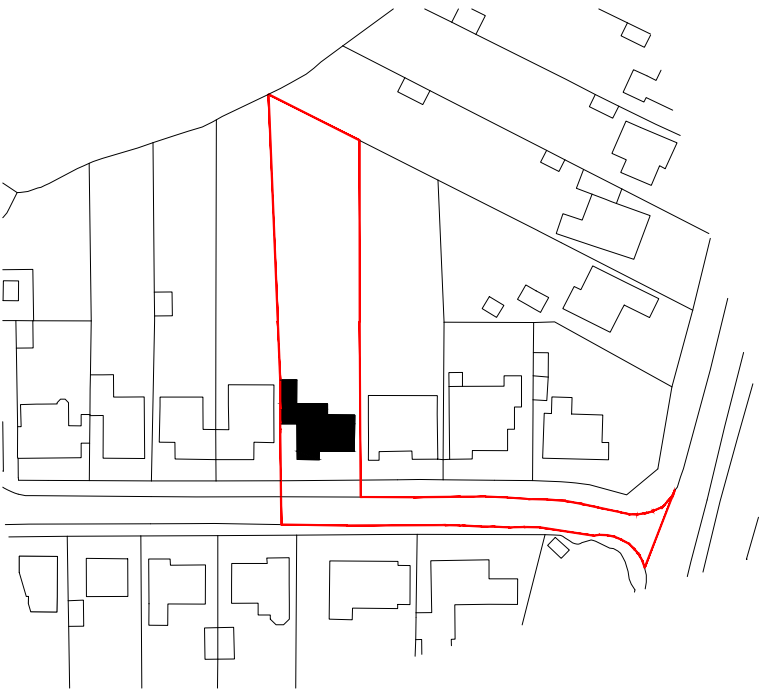
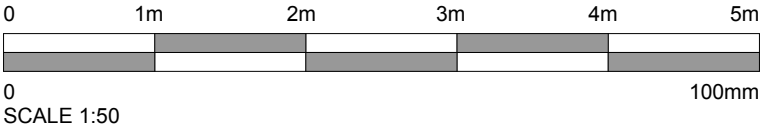
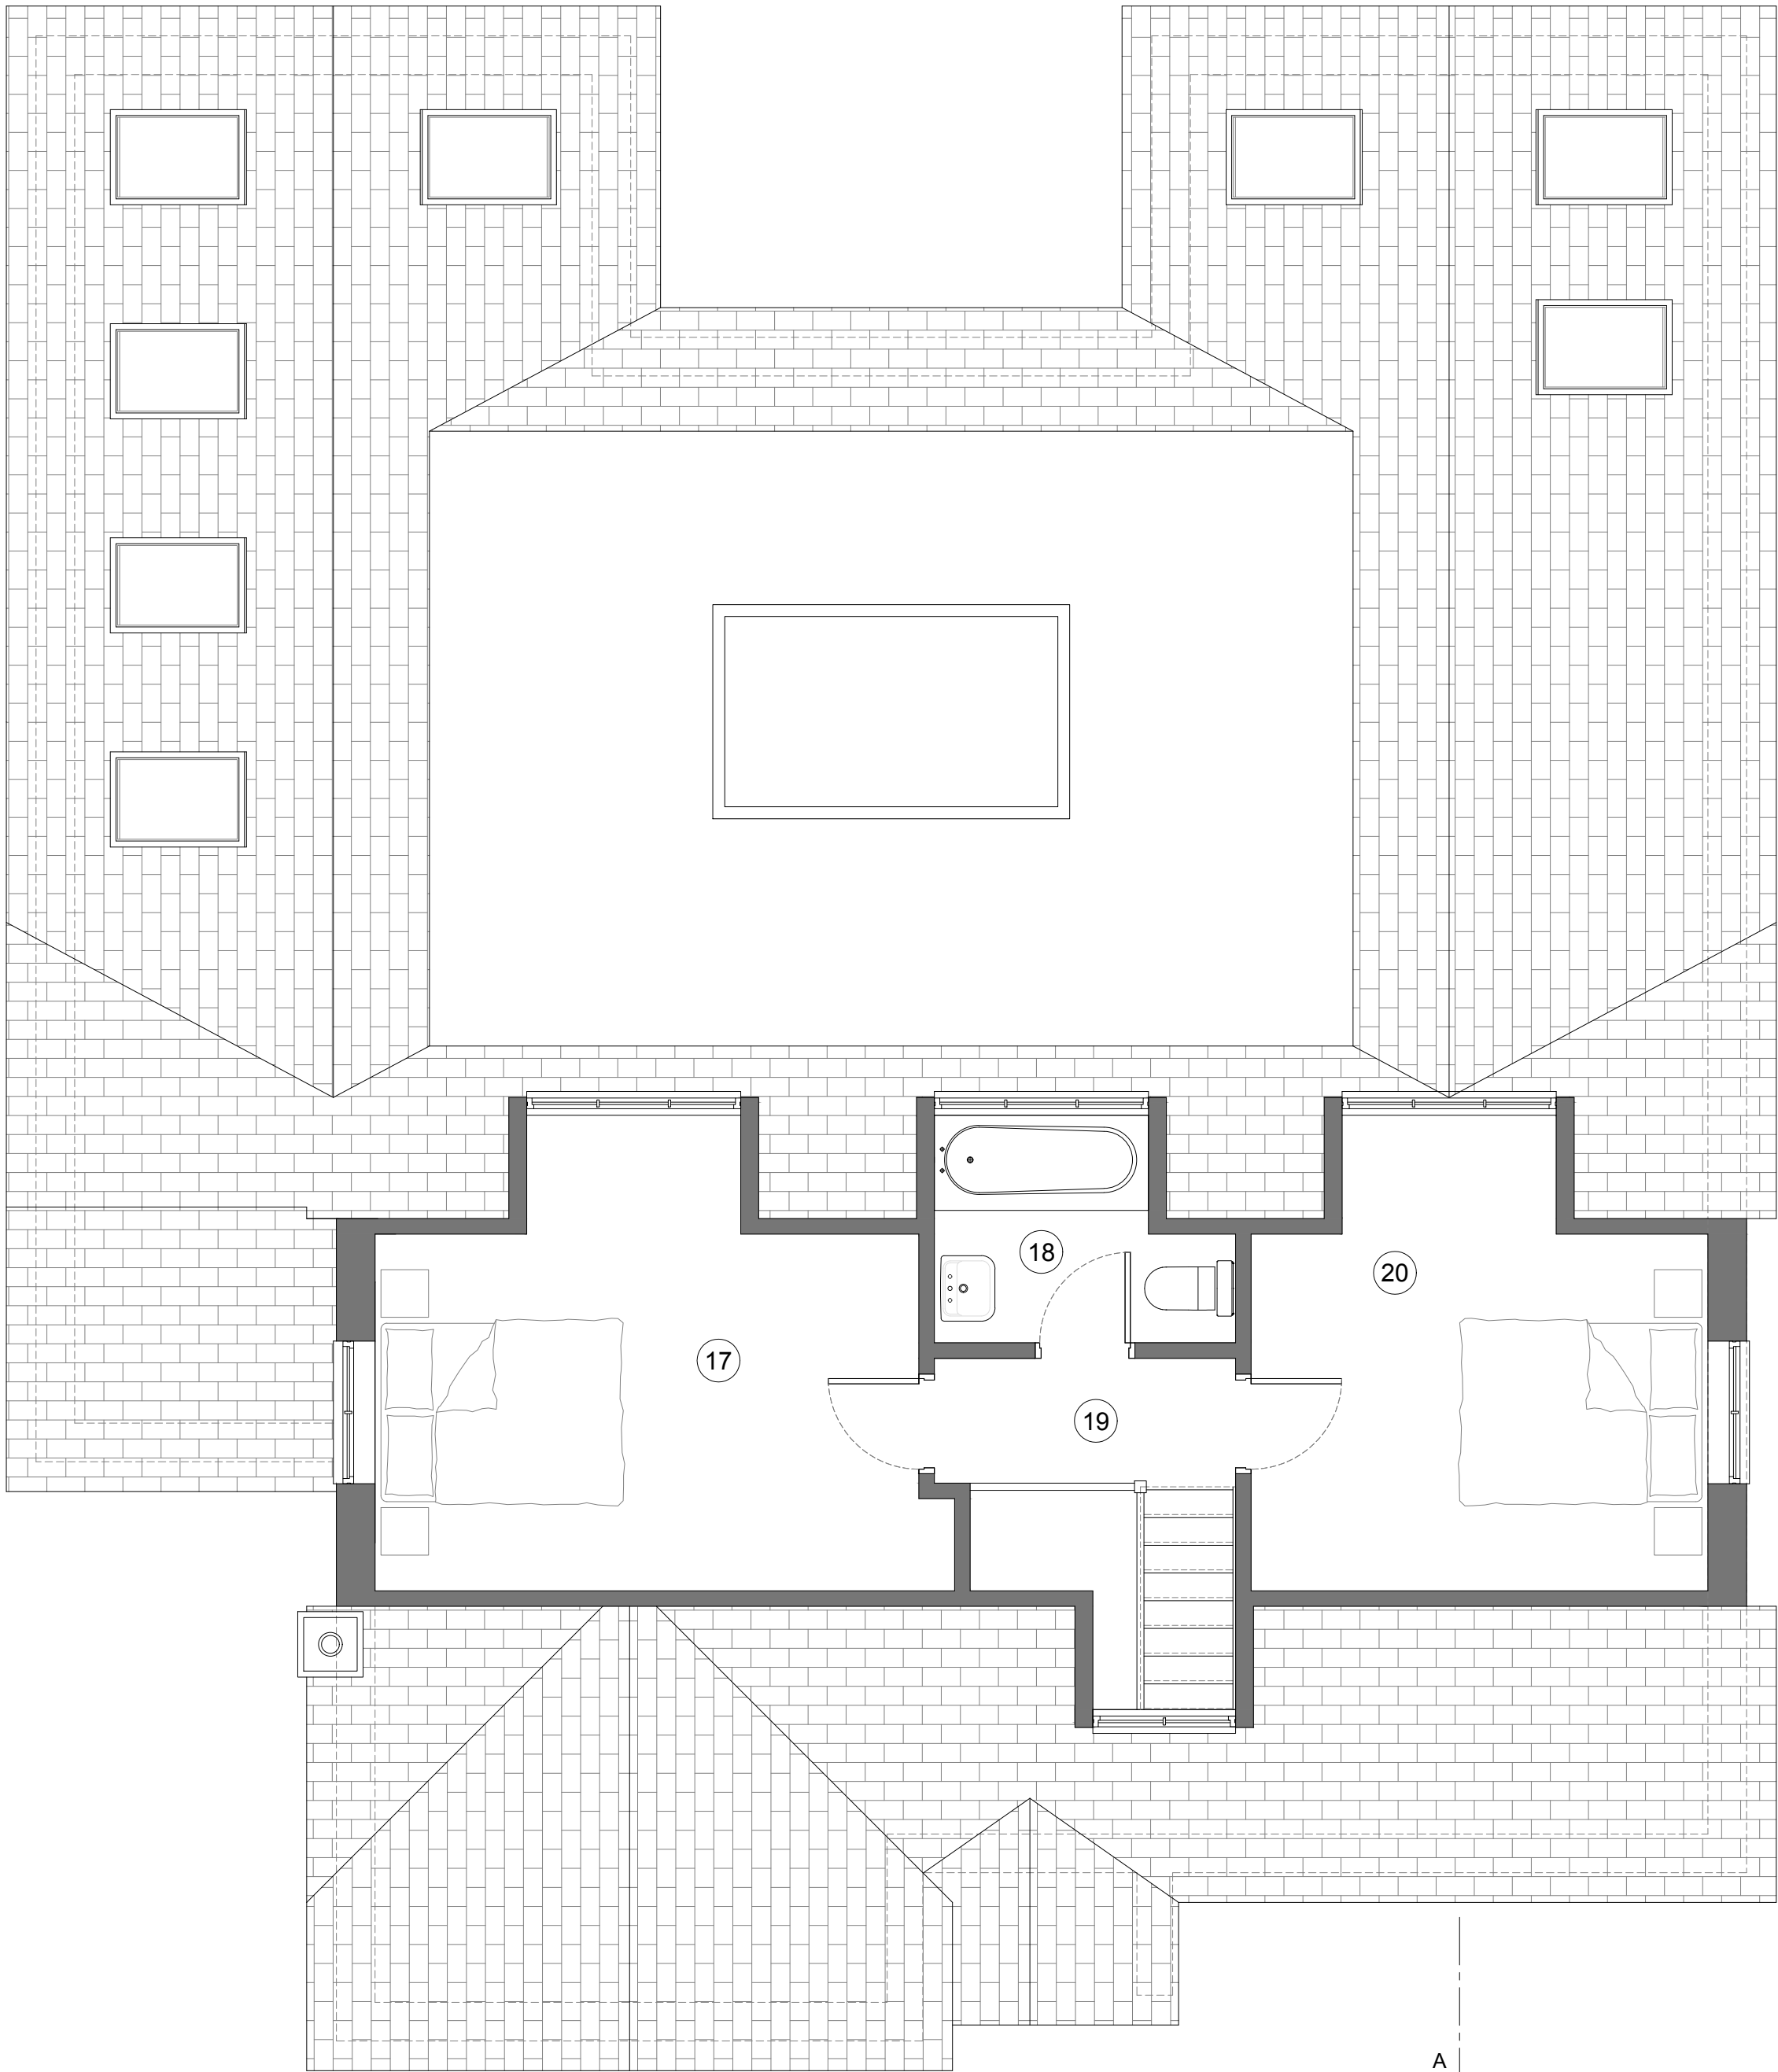


Proposed Notes:

- 01. Family Area
- 02. Dining
- 03. Kitchen
- 04. Garage
- 05. Utility
- 06. Pantry
- 07. W/C
- 08. Drawing Room
- 09. Entrance Hall
- 10. Master Bedroom
- 11. Dressing
- 12. Master Ensuite
- 13. Hall
- 14. Family Bathroom
- 15. Bedroom 2
- 16. Bedroom 3
- 17. Bedroom 4
- 18. Bathroom 2
- 19. Landing
- 20. Bedroom 5

Proposed Materials:

- 21. Plain Clay Tile
- 22. Sandstone Render
- 23. Red/Brown Multi-Stock Brick
- 24. Taupe Composite Cladding
- 25. Light Composite Cladding/Render
- 26. Olive UPVC Windows & Doors
- 27. Rooflight

Rev.	Date	Detail
A	21.07.25	- Revisions To Planning Comments

Status	PLANNING
--------	----------



Tel: 01403 458915 mail: info@atelierbt.co.uk www.atelierbt.co.uk

Client	MR & MRS PURDEW
--------	-----------------

Project Title	15 WOODSIDE CLOSE, SHERMANBURY, WEST SUSSEX, RH13 8HH
---------------	---

Drawing Title	CONSented FIRST FLOOR PLAN - DC/25/0836
---------------	--

Scale.	1:50 A2	Date	May 2025	Drawn	TMA
--------	---------	------	----------	-------	-----

Drawing No.	AT - 076 - P11	Rev.	A
-------------	----------------	------	---

The copyright in this document and design is confidential to and the property of Atelier T&B Limited