



No dimensions to be scaled from drawing except for planning purposes.
The contractor should check all dimensions on site.
It is the contractors responsibility to ensure compliance with Building Regulations.
C.D.M. Regs. 2015. The Client is advised of his responsibilities to appoint a Planning Supervisor under these Regs. All works to comply with the C.D.M. Regs. 2015.
The Party Wall Act. 1996 The property owner is advised of the requirements of the Act, & the requirement to serve a Party Wall Notice on any adjoining owners as required under the act.

REVISIONS:
A. 28.10.25 External doors re-configured.
B. 10.11.25 Materials schedule added.
C. 29.06.26 External doors re-configured.
D. 02.06.26 External doors amended.


SCHEDULE OF MATERIALS
WALLS - LOW LEVEL FACING BRICKWORK PLINTH
WALLS - METAL CLADDING COLOUR JUNIPER GREEN
ROOF - METAL CLADDING COLOUR JUNIPER GREEN
ROOFLIGHTS - TRANSLUCENT
ENTRANCE DOORS - NEW TIMBER COLOUR JUNIPER GREEN
ROLLER SHUTTER DOORS - NEW ALUMINIUM COLOUR JUNIPER GREEN
RAINWATER GOODS - NEW ALUMINIUM COLOUR BLACK

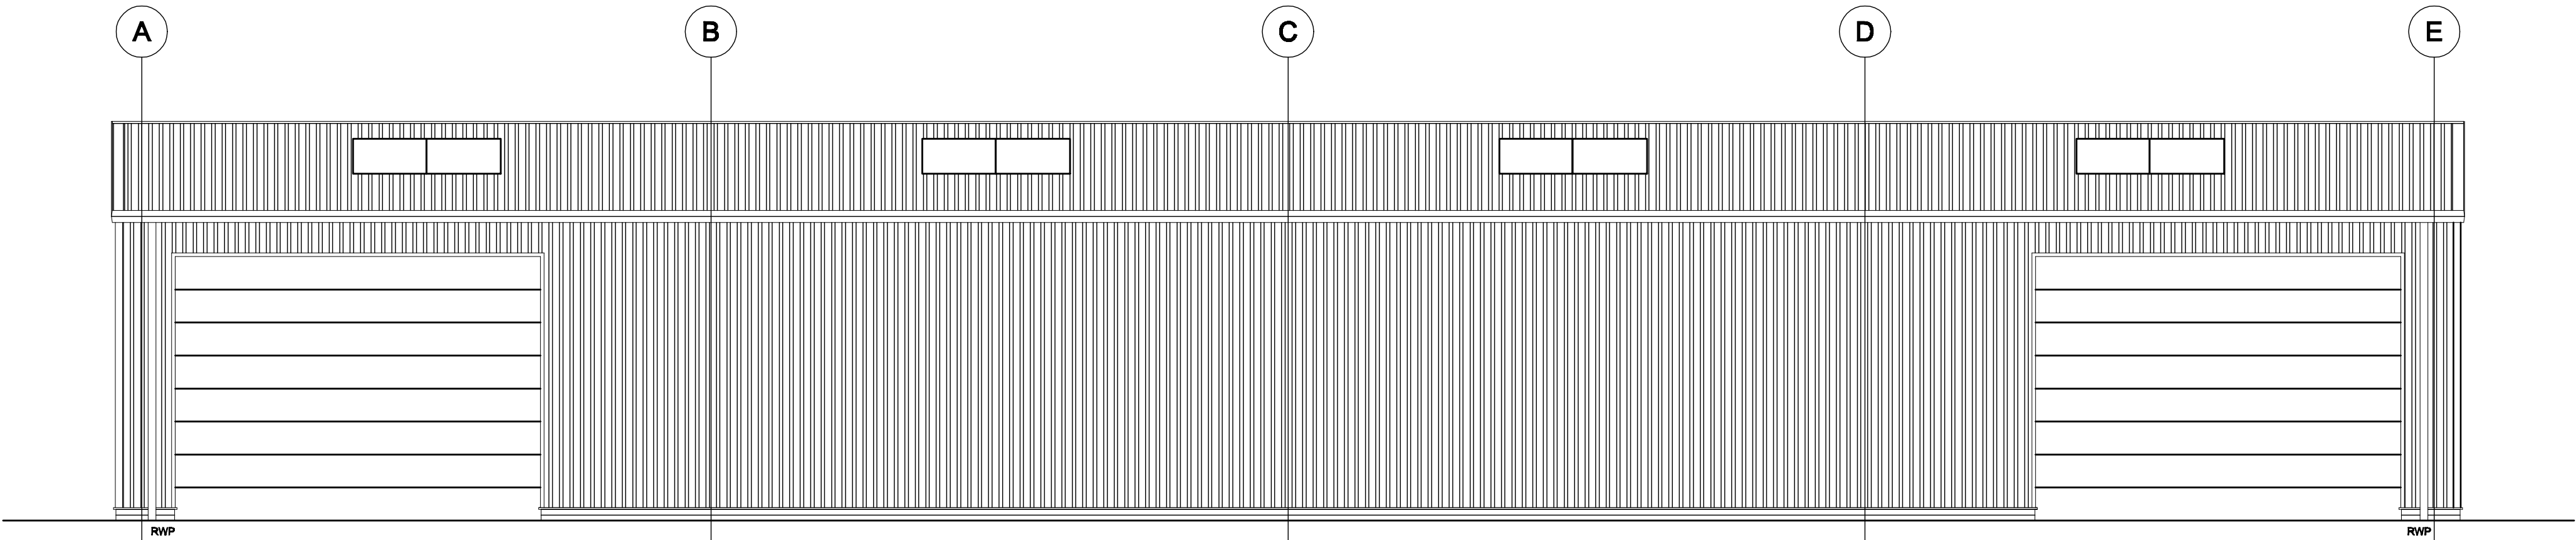


FRONT WEST ELEVATION
PROPOSED ELEVATIONS
Scale 1:50

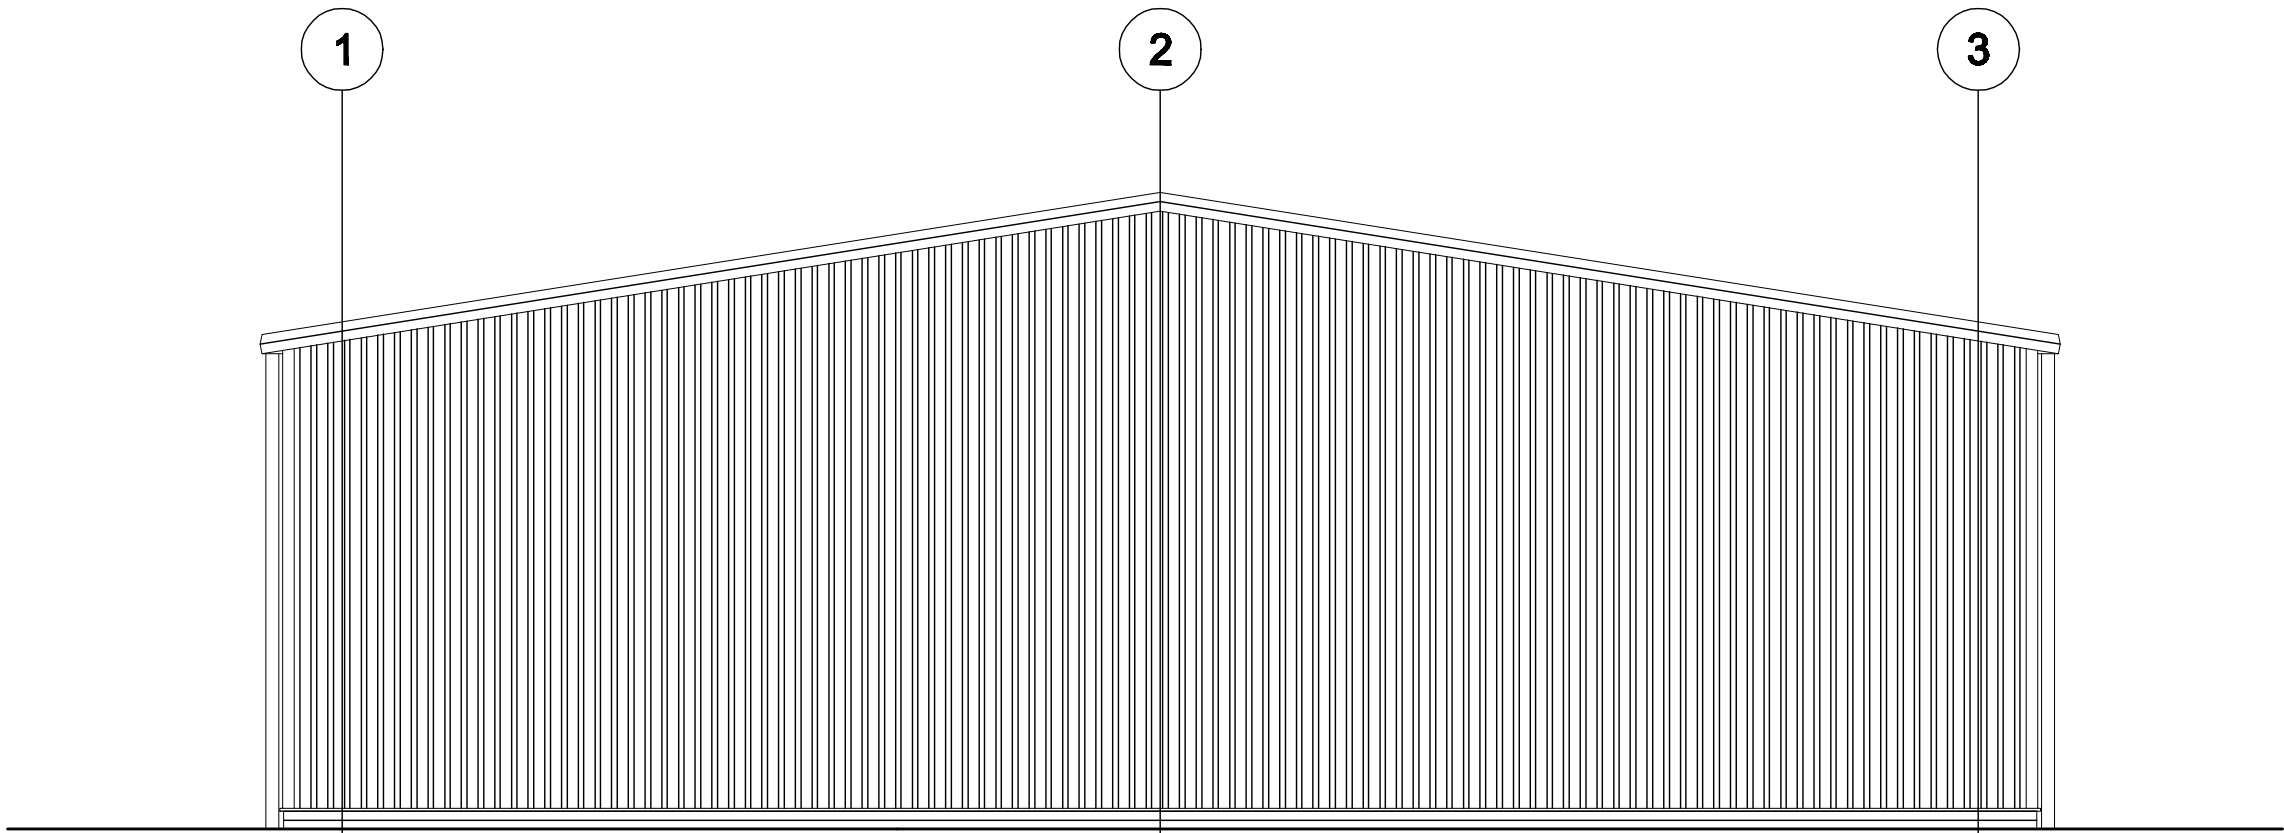

SIDE SOUTH ELEVATION

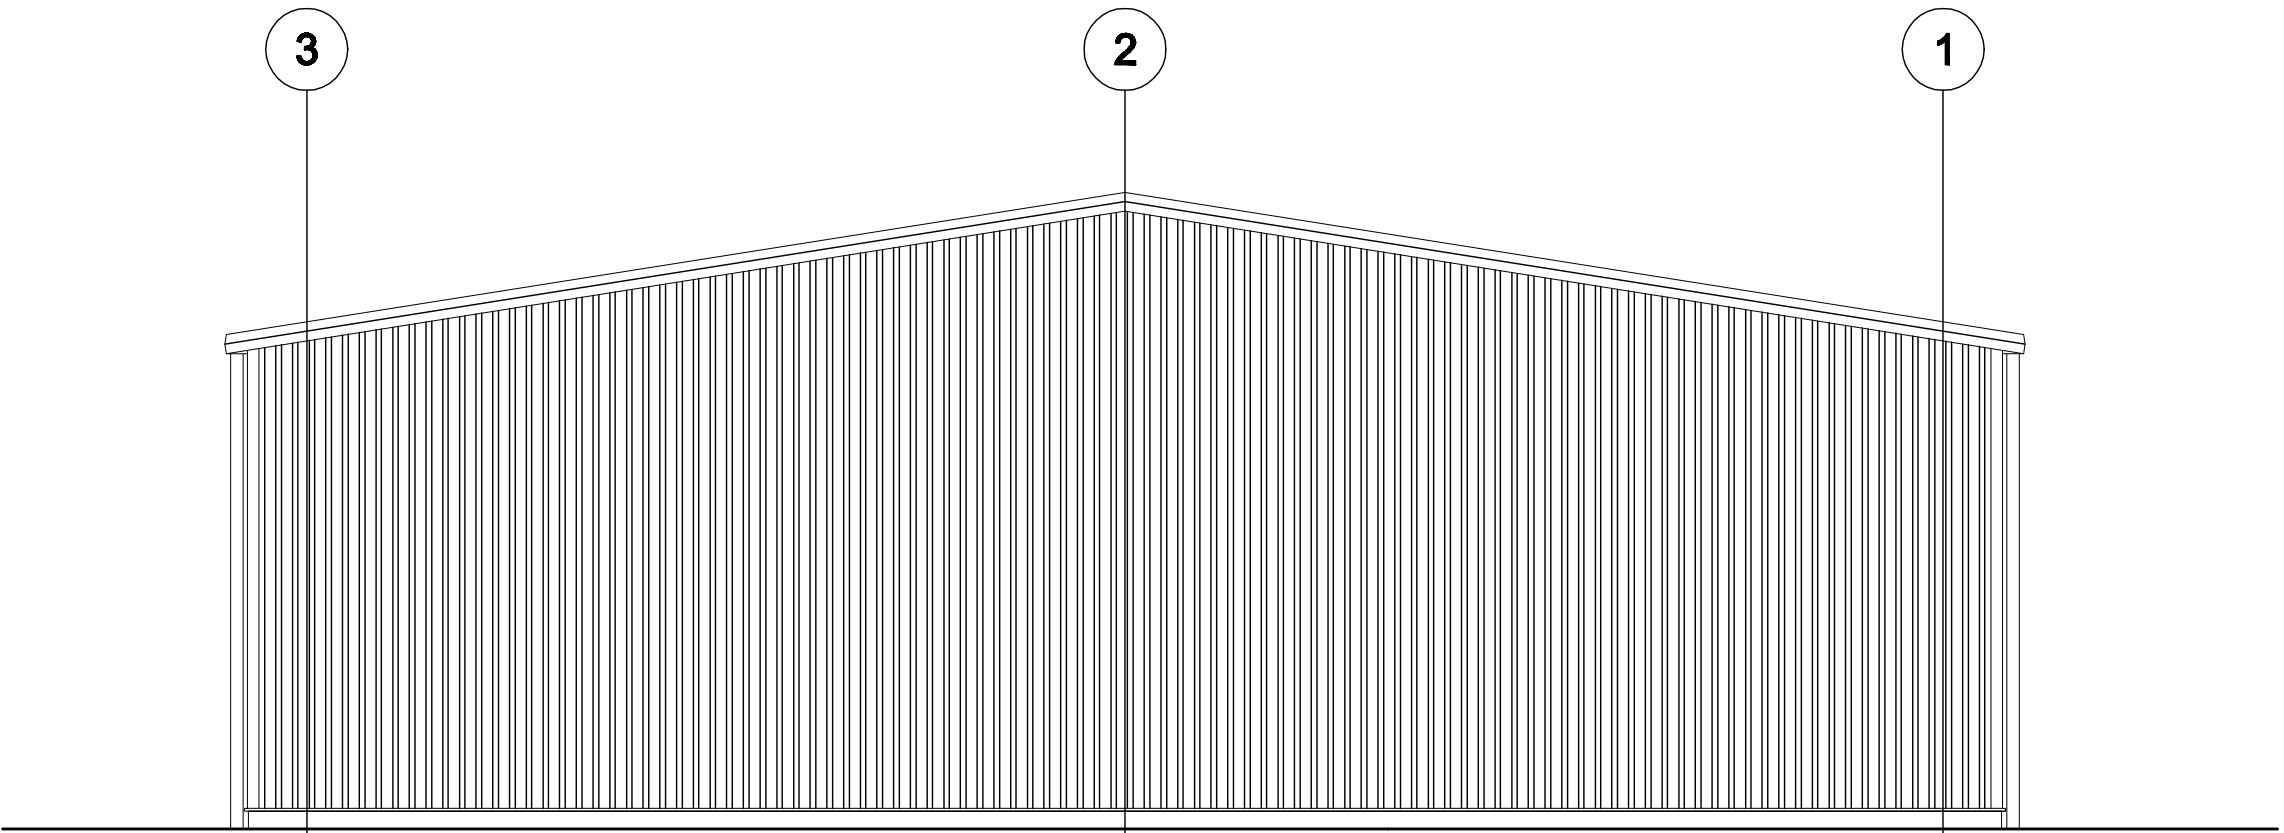

SIDE NORTH ELEVATION

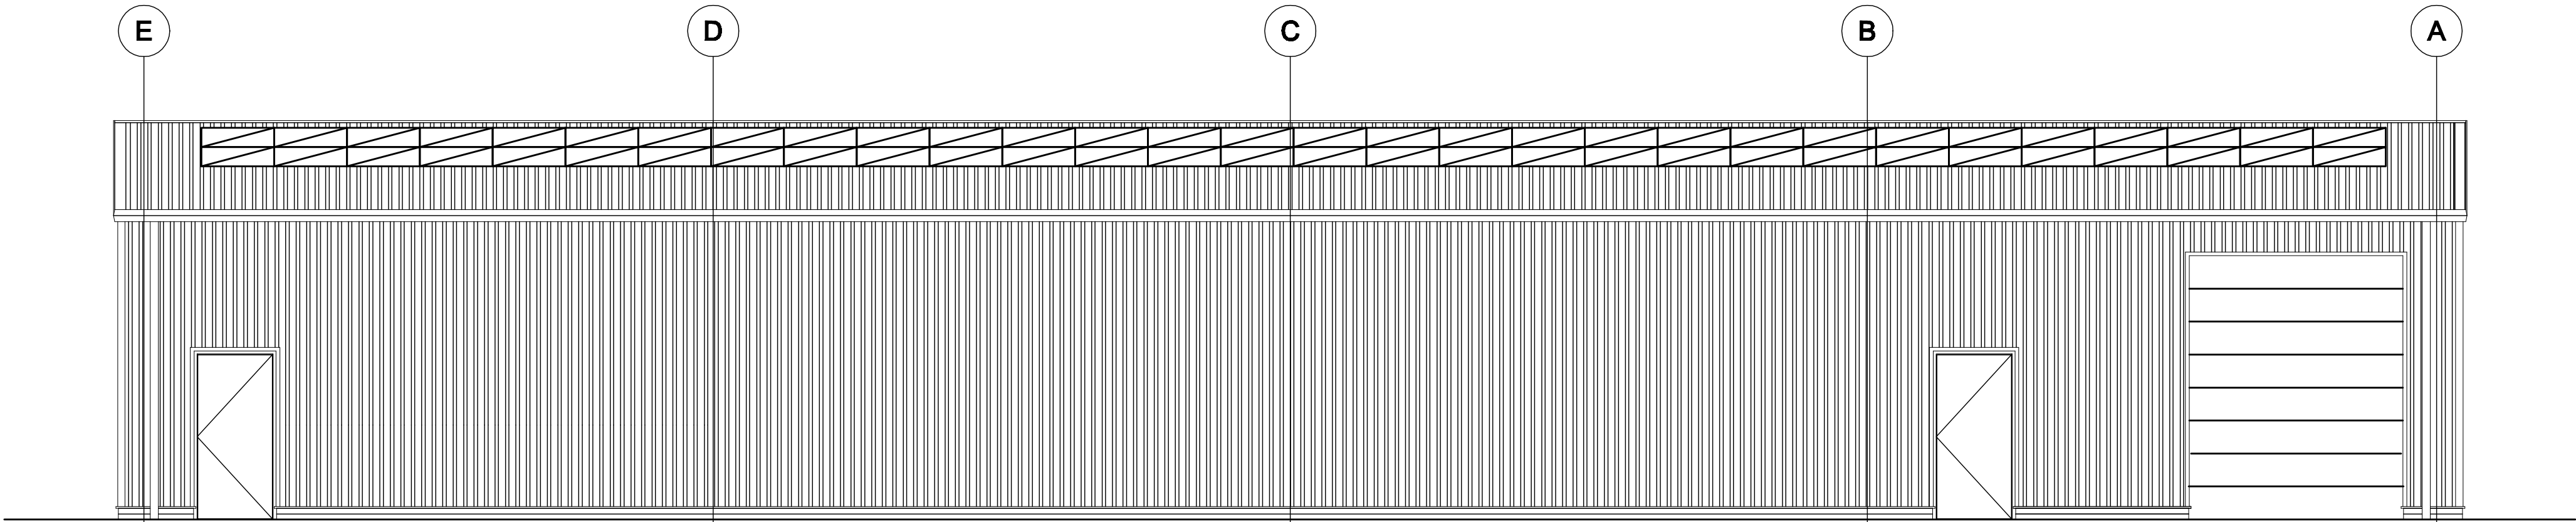

REAR EAST ELEVATION



ADCS

Architectural Design

Computer Services

30 Foxley Lane
Worthing
West Sussex
BN13 3AD
Tel: 01903 280701
E-mail:
adcs@sky.com

Client
MR D. WALTON

Project
PROPOSED BARN
RENVYLE FARM
OKEHURST LANE, BILLINGSHURST
WEST SUSSEX RH14 9HR

Drawing
PROPOSED ELEVATIONS

Scale
1:50 @ A1

Date
23.06.25

Drawn
TP

Drawing No.

Revision

1639/P02 D