
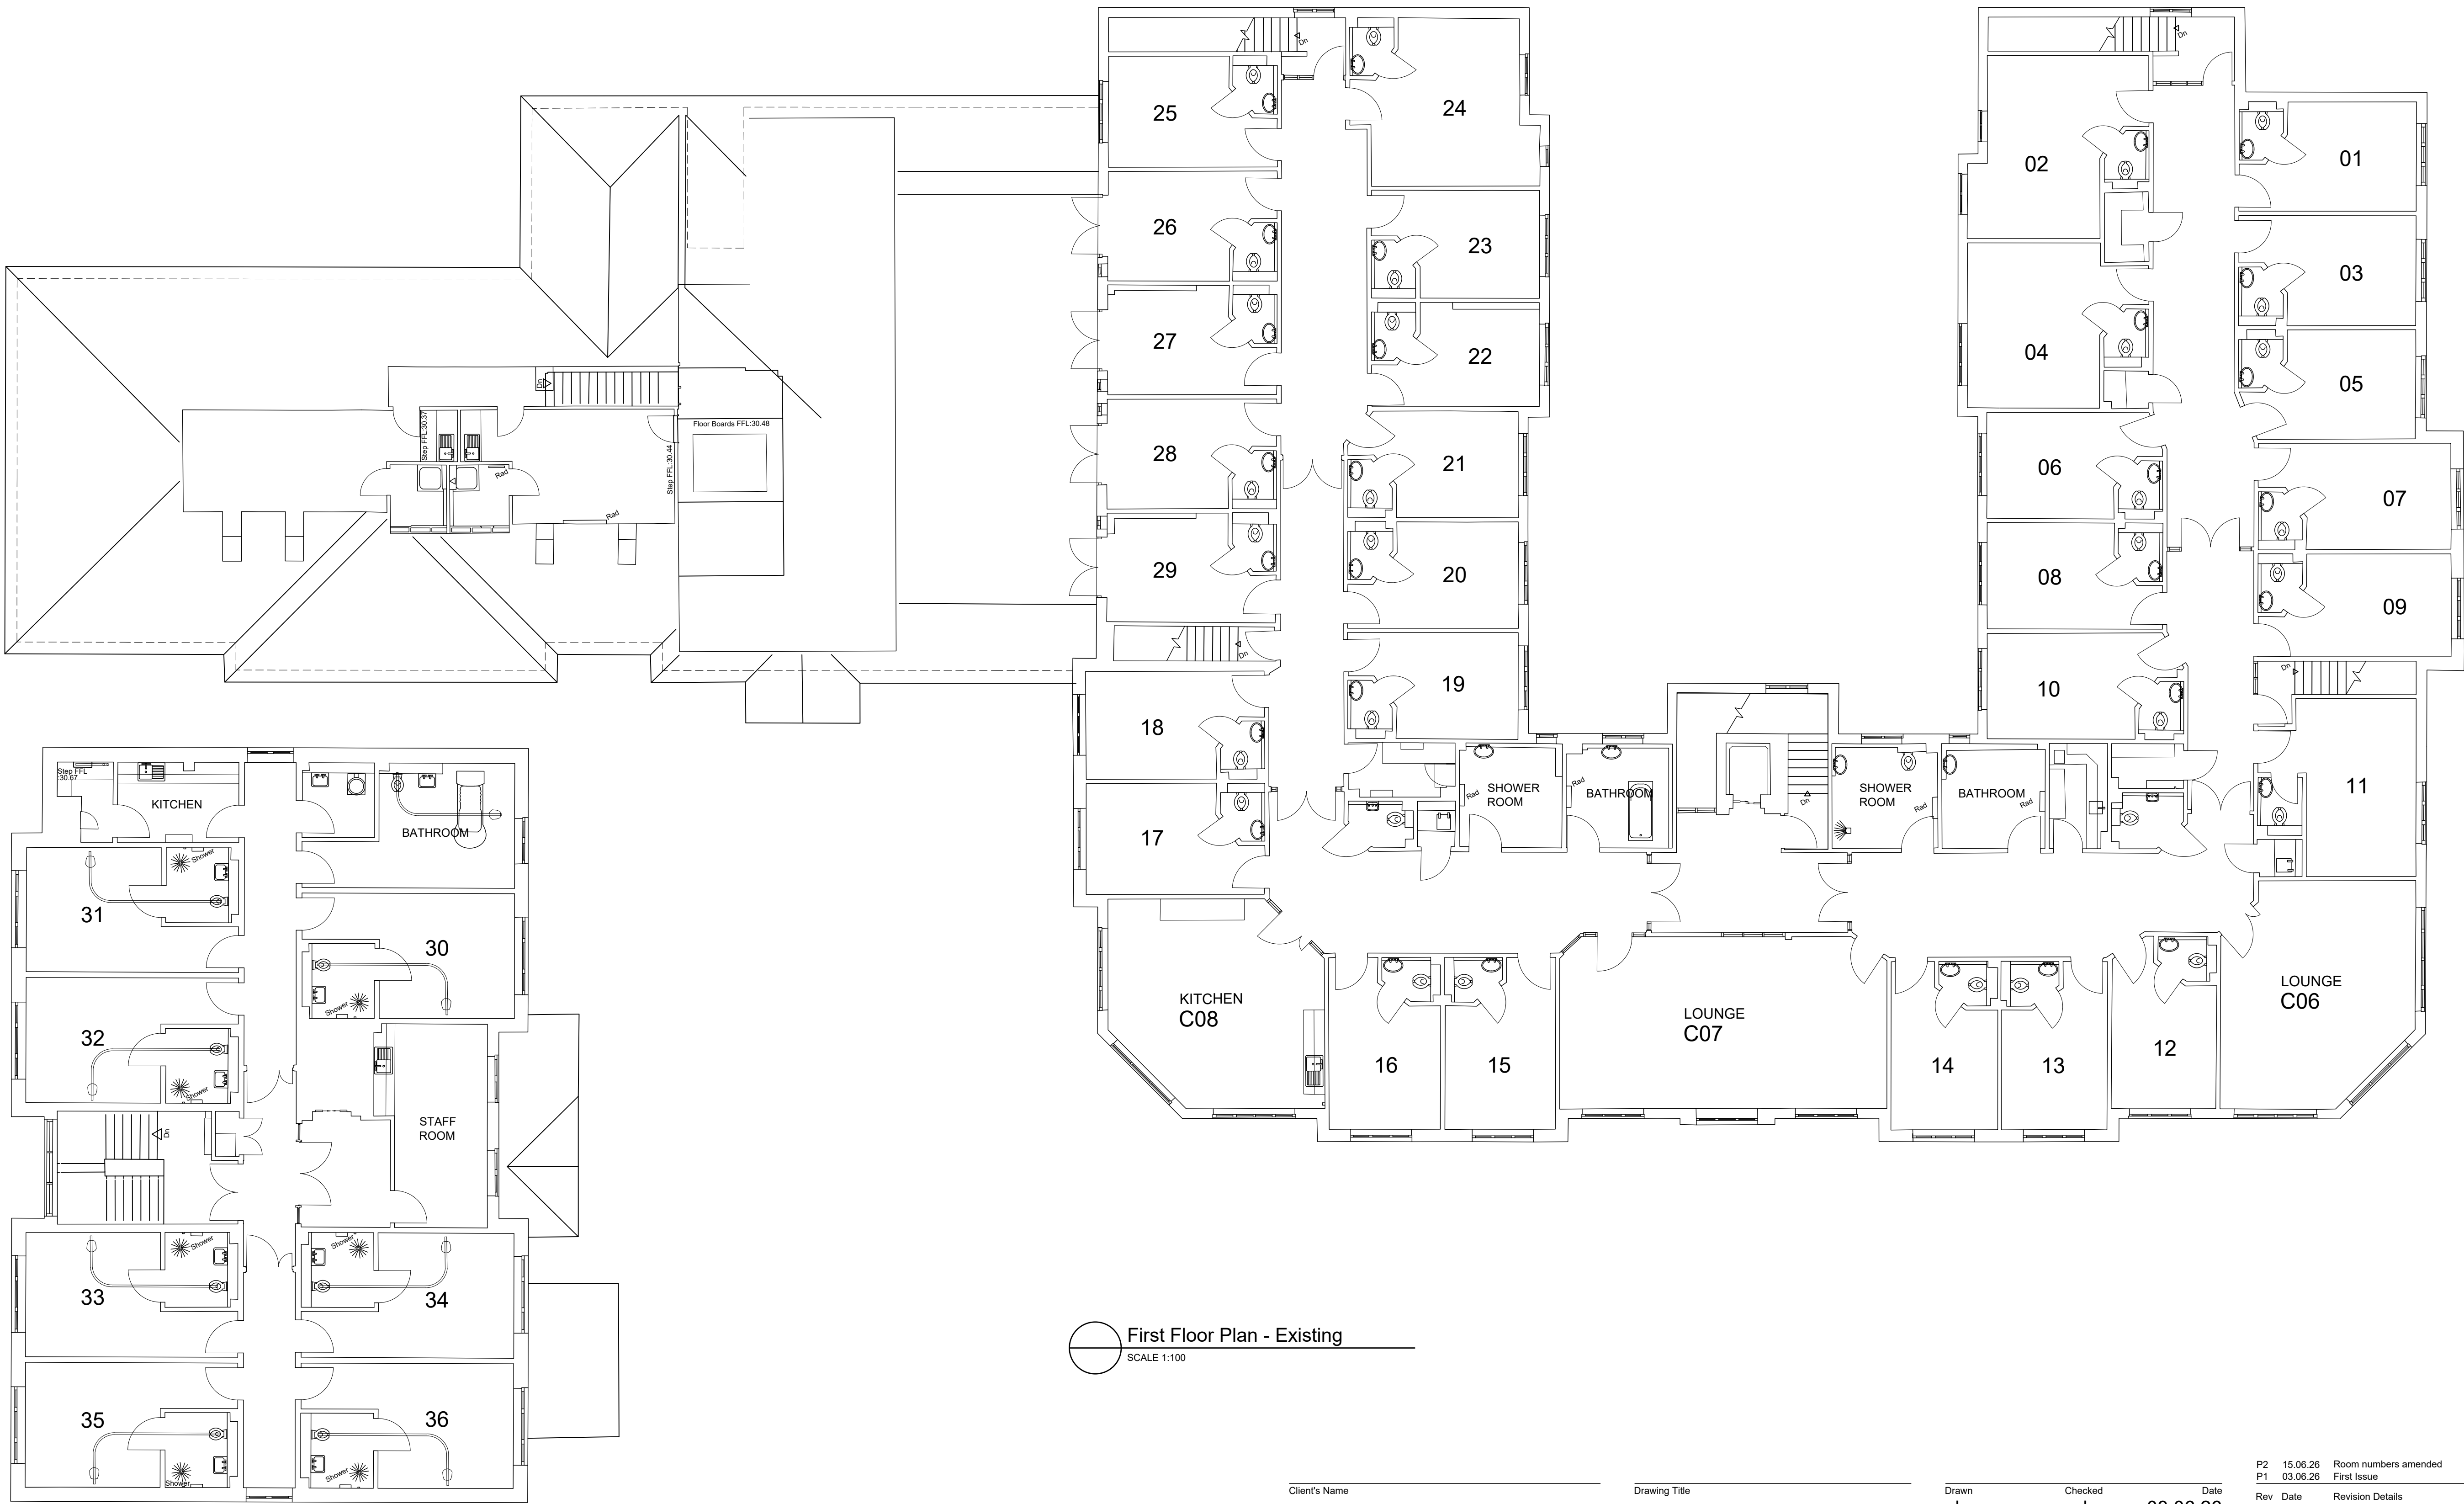


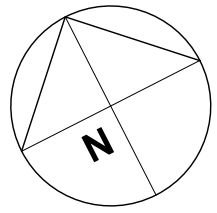

First Floor Plan - Existing
SCALE 1:100

Client's Name
SHC Clemsfold Group Ltd

Job Title
Derwent Lodge, Billingshurst

Drawing Title
Existing First Floor Plan

Scale
1:100 @ A1 / 1:200 @ A3
metres 2 4 6 8

Drawn
cb
Checked
cb
Date
03.06.26

Job No
7373
Drawing No
PL-521
Rev
P2

Status
PRELIMINARY

P2	15.06.26	Room numbers amended	cb	cb
P1	03.06.26	First Issue	cb	cb
Rev	Date	Revision Details	Dr	Ch



E hello@ecearchitecture.com
W ecearchitecture.com
Creativity. Quality. Commerciality.
Reimagine what's possible

CAD Plot date: 15/06/2026 - 12:03:52

7373-pl-options.dwg