
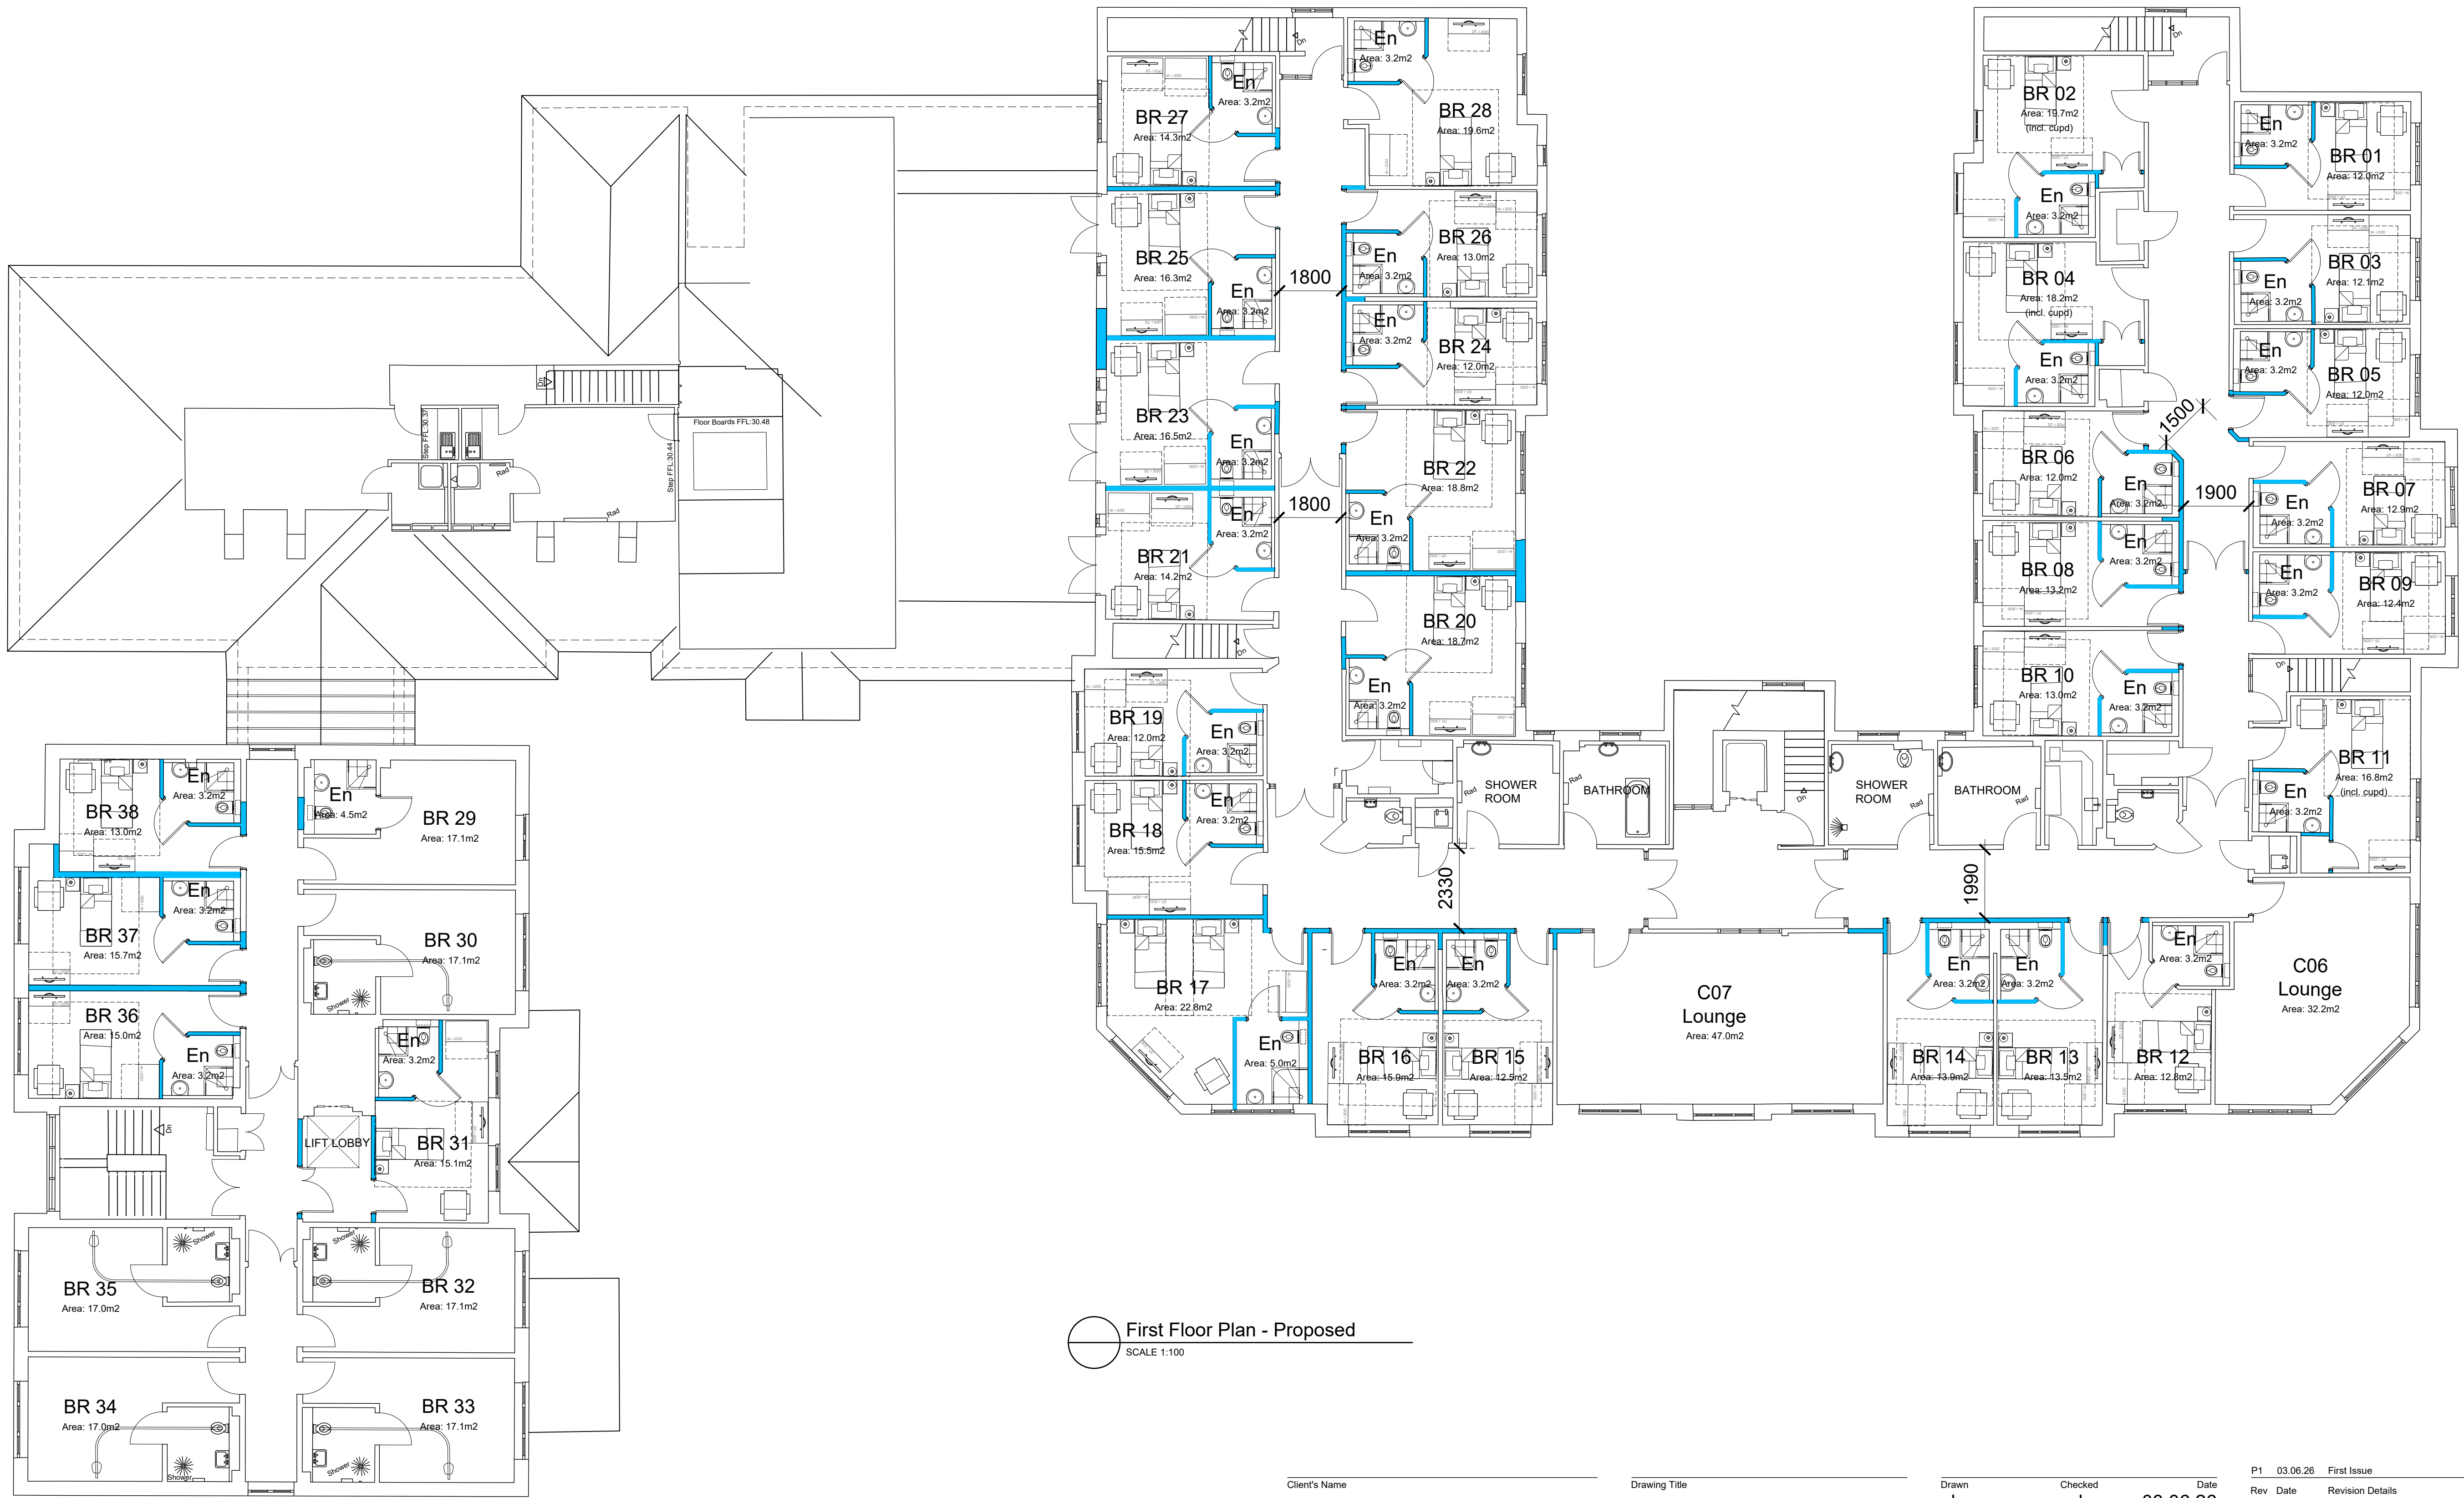


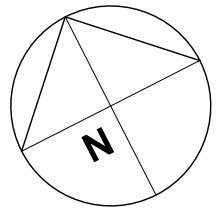

First Floor Plan - Proposed
SCALE 1:100

Client's Name
SHC Clemsfold Group Ltd

Job Title
Derwent Lodge, Billingshurst

Drawing Title
Proposed First Floor Plan

Scale
1:100 @ A1 / 1:200 @ A3
metres 2 4 6 8

Drawn
cb
Checked
cb
Date
03.06.26

Job No
7373
Drawing No
PL-541
Rev
P1

Status
PRELIMINARY

P1	03.06.26	First Issue	cb	cb
Rev	Date	Revision Details	Dr	Ch

