




1 Existing South-West Elevation  
SCALE 1:100



2 Existing North-West Elevation  
SCALE 1:100

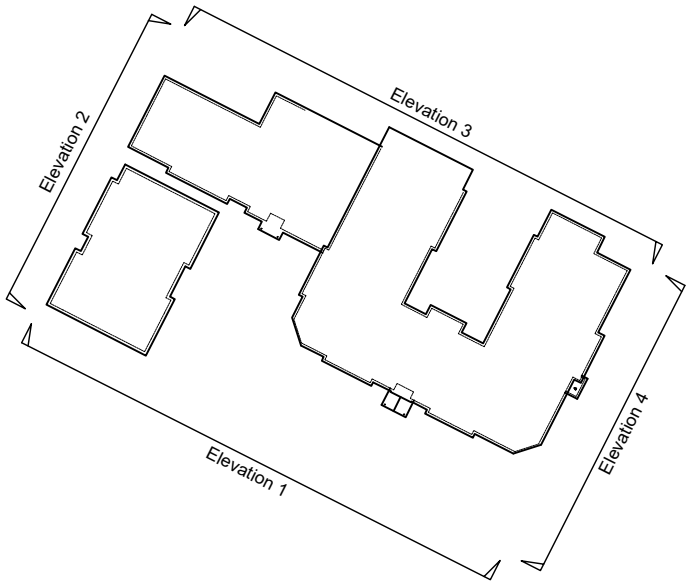


Client's Name  
SHC Clemsfold Group Ltd

Job Title  
Derwent Lodge, Billingshurst

Drawing Title  
Existing Elevations - Sheet 1

Scale  
1:100 @ A1 / 1:200 @ A3

 

Drawn  
cb

Checked  
cb

Date  
03.06.26

Job No  
7373

Drawing No  
PL-550

Rev  
P1

Status  
APPROVAL

|     |          |                  |    |    |
|-----|----------|------------------|----|----|
| P1  | 03.06.26 | First Issue      | cb | cb |
| Rev | Date     | Revision Details | Dr | Ch |

