




3 Existing North-East Elevation
SCALE 1:100



4 Existing South-East Elevation
SCALE 1:100

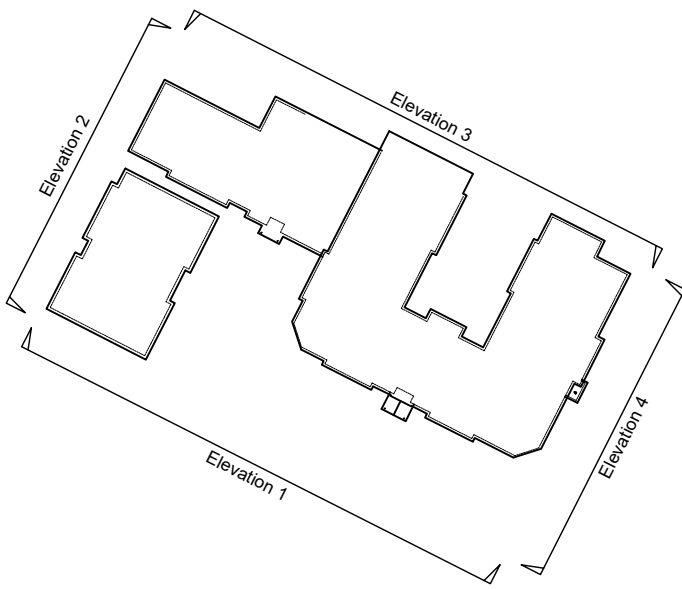

Client's Name
SHC Clemsfold Group Ltd

Job Title
Derwent Lodge, Billingshurst

Drawing Title
Existing Elevations - Sheet 2

Scale
1:100 @ A1 / 1:200 @ A3

metres 2 4 6 8

Drawn
cb

Checked
cb

Date
03.06.26

Job No
7373

Drawing No
PL-551

Rev
P1

Status
APPROVAL

P1	03.06.26	First Issue	cb	cb
Rev	Date	Revision Details	Dr	Ch



E hello@ecearchitecture.com
W ecearchitecture.com

Creativity. Quality. Commerciality.
Reimagine what's possible

CAD Plot date: 3/06/2026 - 16:25:22

7373-pl-options.dwg