




1 Proposed South-West Elevation
SCALE 1:100



2 Proposed North-West Elevation
SCALE 1:100

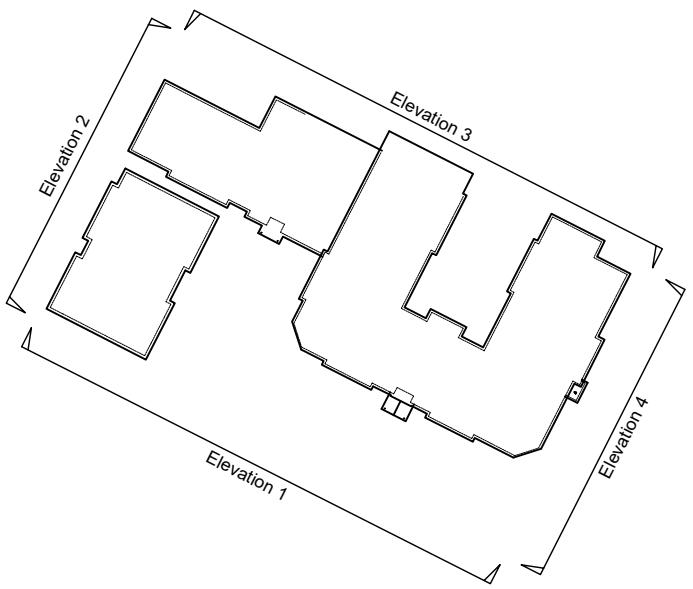

Client's Name
SHC Clemsfold Group Ltd

Drawing Title
Proposed Elevations - Sheet 1

Drawn Checked Date
cb cb 03.06.26

Job No Drawing No Rev
7373 PL-555 P1

Job Title
Derwent Lodge, Billingshurst

Scale
1:100 @ A1 / 1:200 @ A3
metres 2 4 6 8

Status
APPROVAL

P1	03.06.26	First Issue	cb	cb
Rev	Date	Revision Details	Dr	Ch

