




3 Proposed North-East Elevation  
SCALE 1:100



4 Existing South-East Elevation  
SCALE 1:100

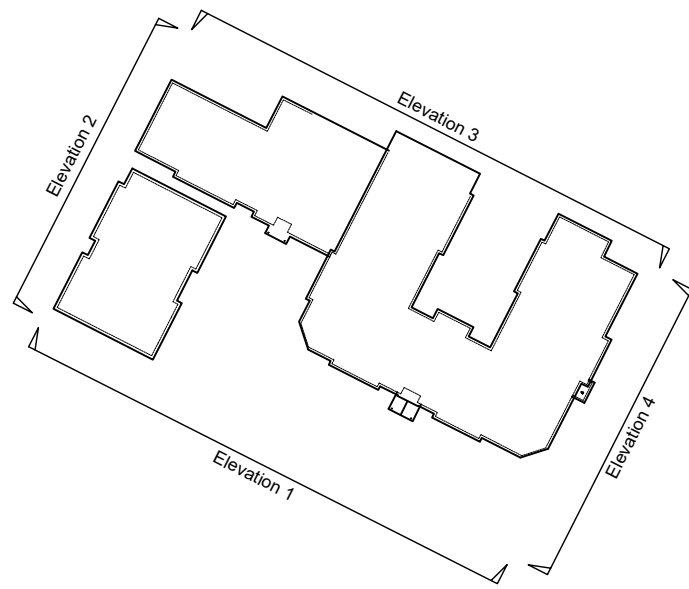

Client's Name  
SHC Clemsfold Group Ltd

Job Title  
Derwent Lodge, Billingshurst

Drawing Title  
Proposed Elevations - Sheet 2

Scale  
1:100 @ A1 / 1:200 @ A3  
metres 2 4 6 8

Drawn  
cb  
Checked  
cb  
Date  
03.06.26

Job No  
7373  
Drawing No  
PL-556  
Rev  
P1

Status  
APPROVAL

|     |          |                  |    |    |
|-----|----------|------------------|----|----|
| P1  | 03.06.26 | First Issue      | cb | cb |
| Rev | Date     | Revision Details | Dr | Ch |



E hello@ecearchitecture.com  
W ecearchitecture.com  
CAD Plot date: 3/06/2026 - 16:34:53  
Creativity. Quality. Commerciality.  
Reimagine what's possible  
7373-pl-options.dwg