
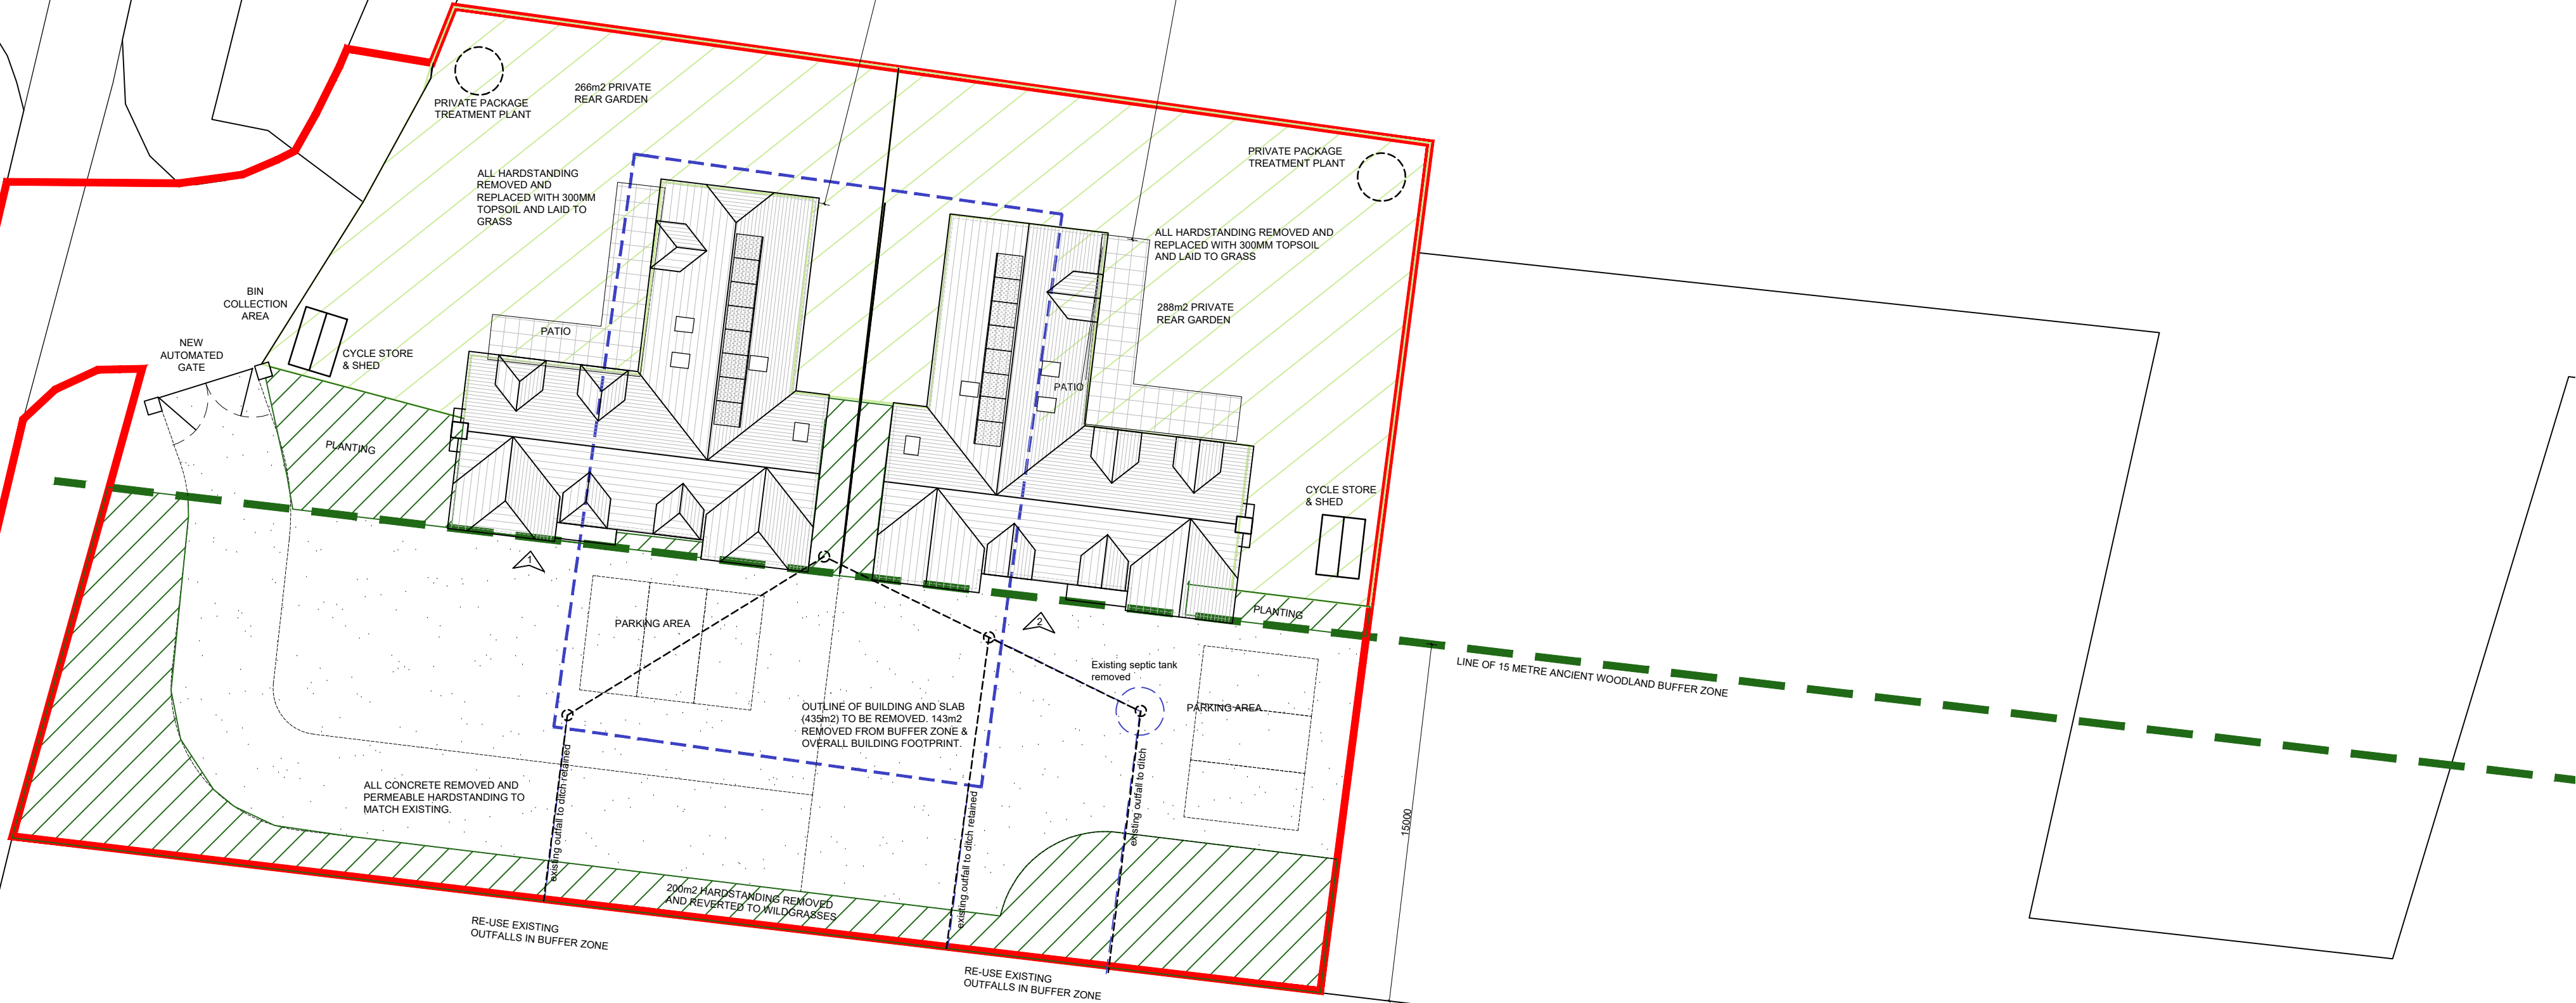
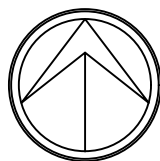


78.8m

Oaklands

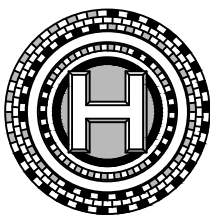

This drawing is to be read in conjunction with all other relevant drawings and specifications.
Do not scale from this drawing (Intend for planning purposes). Use figured dimensions only.
All levels and dimensions to be checked on site prior to commencement of works on site.
All dimensional discrepancies are to be brought to the immediate attention of the originator. Responsibility cannot be accepted for alteration and/or deviation from this design without prior knowledge.
Copyright reserved.
This drawing may only be used under license for the client and location specified in the title block. It may not be copied or disclosed to any other third party without prior written consent.
It is the responsibility of the Client to check Legal Boundaries are correctly indicated and that relevant Party Wall Notices (usually served via a Surveyor) where required have been served to adjoining neighbours prior to any commencement of works. No responsibility will be held by Simon Harvey Designs Ltd for any failure in the above.

Revision	
	SIMON HARVEY DESIGNS LTD 2 Greenfield Way, Storrington, West Sussex, BN20 4PT t: 07833 178649 e: office@simonharveydesigns.com
Client: Jedris Ltd	
Project: Re-development of Oaklands Barns,	
Address: Oaklands, Coltstaple Lane, Horsham, West Sussex, RH13 9BB	
Drawing Title: PROPOSED SITE PLAN	
Drawing Number: 90_102	
Date: October 2022	Scale: 1:200 @A1

PLANNING