



Scale Bar 1:100

| MATERIALS KEY: |                                            |
|----------------|--------------------------------------------|
| (T)            | Concrete interlocking tile roof.           |
| (Pt)           | Plain clay tile roof.                      |
| (Fr)           | Flat Roof.                                 |
| (Zr)           | Zinc Seam Roof.                            |
| (Sr)           | Shingle Roof.                              |
| (St)           | Slate Tile Roof.                           |
| (Br)           | Facing Brickwork.                          |
| (Th)           | Tile hanging.                              |
| (Re)           | Render Finish.                             |
| (Tc)           | Timber Cladding.                           |
| (Pc)           | PVC Cladding.                              |
| (Sn)           | Stone Finish                               |
| (Pr)           | Pebble Dash Render                         |
| (uW)           | uPVC sealed double glazed casement units.  |
| (Us)           | Sealed double glazed sliding sash all bar. |
| (Og)           | Obscure glazed.                            |
| (Bd)           | Bi-Fold doors - PC Aluminium               |
| (Pd)           | Patio Doors                                |
| (Vw)           | Velux window.                              |

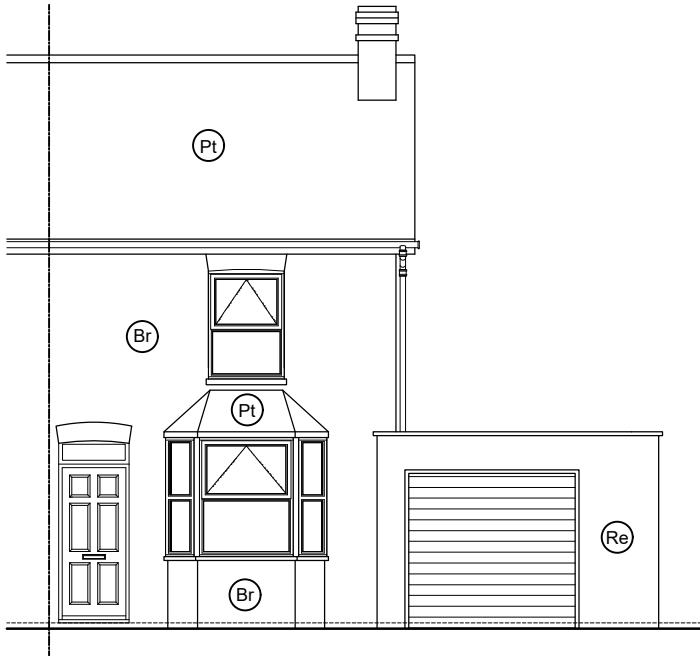


EXISTING EAST ELEVATION  
SCALE 1:100

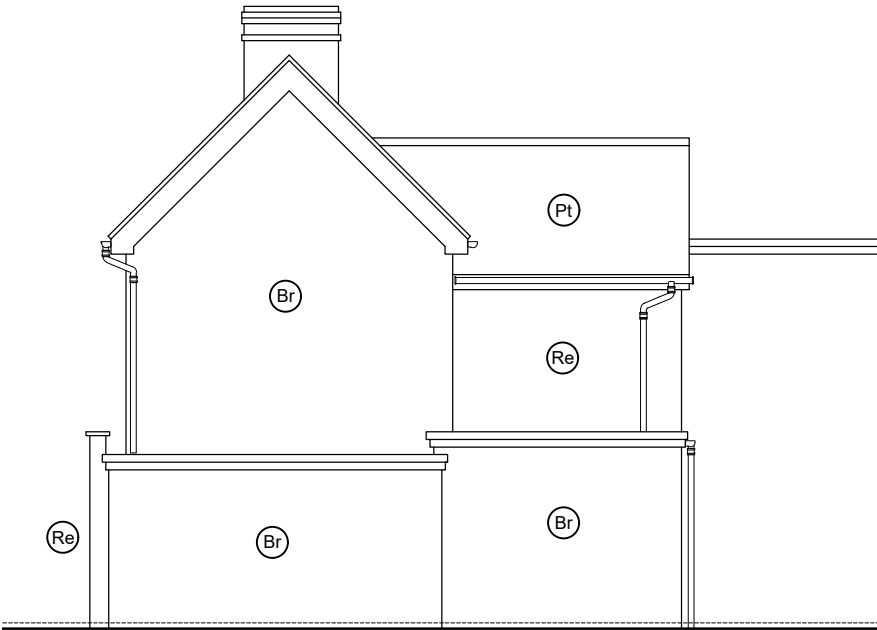


EXISTING NORTH ELEVATION  
SCALE 1:100




EXISTING WEST ELEVATION  
SCALE 1:100

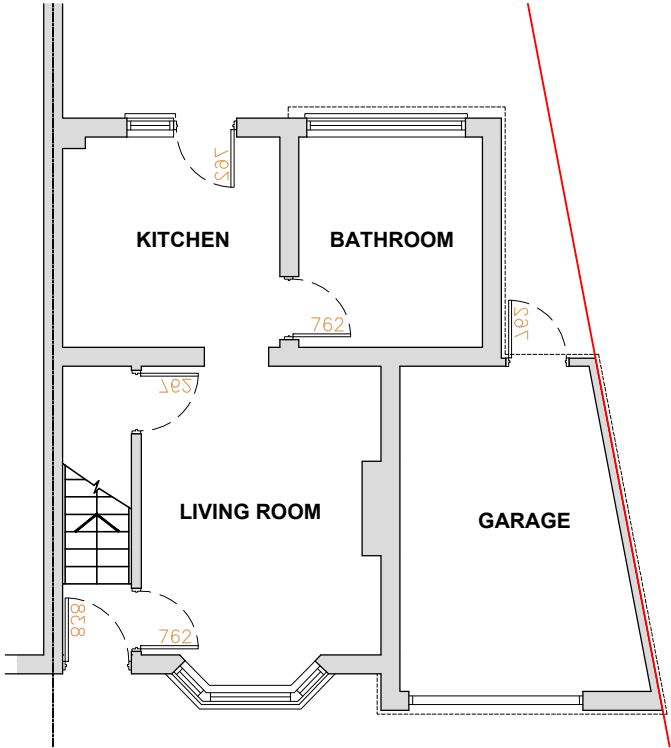

EXISTING GROUND FLOOR PLAN  
SCALE 1:100

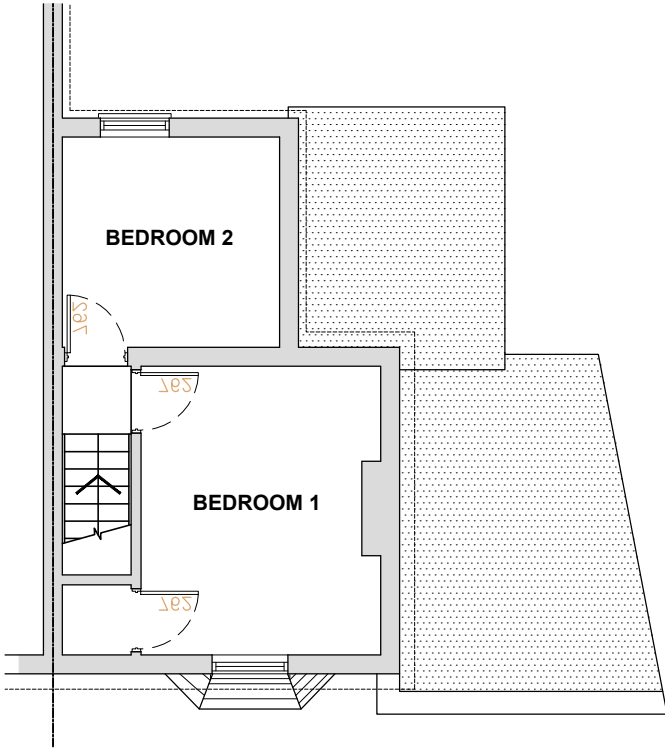

EXISTING FIRST FLOOR PLAN  
SCALE 1:100

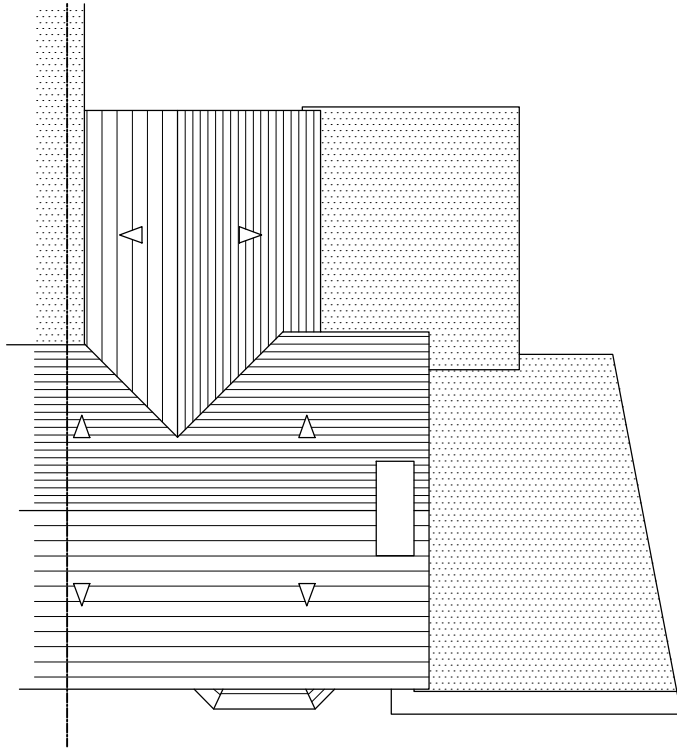

EXISTING ROOF PLAN  
SCALE 1:100

Copyright reserved.  
This drawing may only be used for the client and location specified 3.  
in the title block. It may not be copied or disclosed to any other  
third party without prior written consent from DMA Building Designs.  
Prior to any works commencing on site, DMA Building Designs is  
to be contacted regarding the current status, revision or regulatory  
approval of this drawing.

1. The works shown have been drawn for submission to the local  
planning authority and are not to be used for construction.  
2. No works shall commence until planning approval has been  
given by the local authority.

No works to commence without either full plans building  
control approval or a building notice served with the local  
authority.  
The dimensions indicated are approximate and subject to site  
checks by the contractor prior to commencement.  
DMA Building Designs accept no responsibility for any unknown  
factors which either preclude the works from construction or add  
additional costs, ie location of public sewers and underground  
services, abnormal foundation designs, due to trees, ground  
conditions or any underground structure or obstruction. condition  
of the existing building.

**DMA**  
**BUILDING DESIGNS**

UNIT 4B, RUDGWICK BRICKWORKS, LYNWICK ST  
RUDGWICK, HORSHAM, WEST SUSSEX, RH12 3DH.  
TEL No 01403 822220 Mobile 07730 523447  
Email - admin@dmabuildingdesigns.co.uk

CLIENT  
MRS P BRADSTOCK

PROJECT  
FIRST FLOOR REAR AND SIDE EXTENSION. ROOF TO  
SIDE AND CONTINUE EXISTING ROOF AND FLAT FLOOR  
TO THE REAR.

|                                                   |                              |                       |
|---------------------------------------------------|------------------------------|-----------------------|
| P1                                                | ISSUED FOR PLANNING APPROVAL | 29.11.2023            |
| REV                                               | DESCRIPTION                  | DATE                  |
| DRAWING<br>EXISTING FLOOR PLANS AND ELEVATIONS    |                              |                       |
| 1 VICTORY ROAD, HORSHAM,<br>WEST SUSSEX, RH12 2JF |                              |                       |
| SCALE @ A3<br>1:100                               | DATE<br>NOV 2023             | DRG No<br>DE1212 / 02 |
|                                                   |                              | REVISION<br>P1        |