



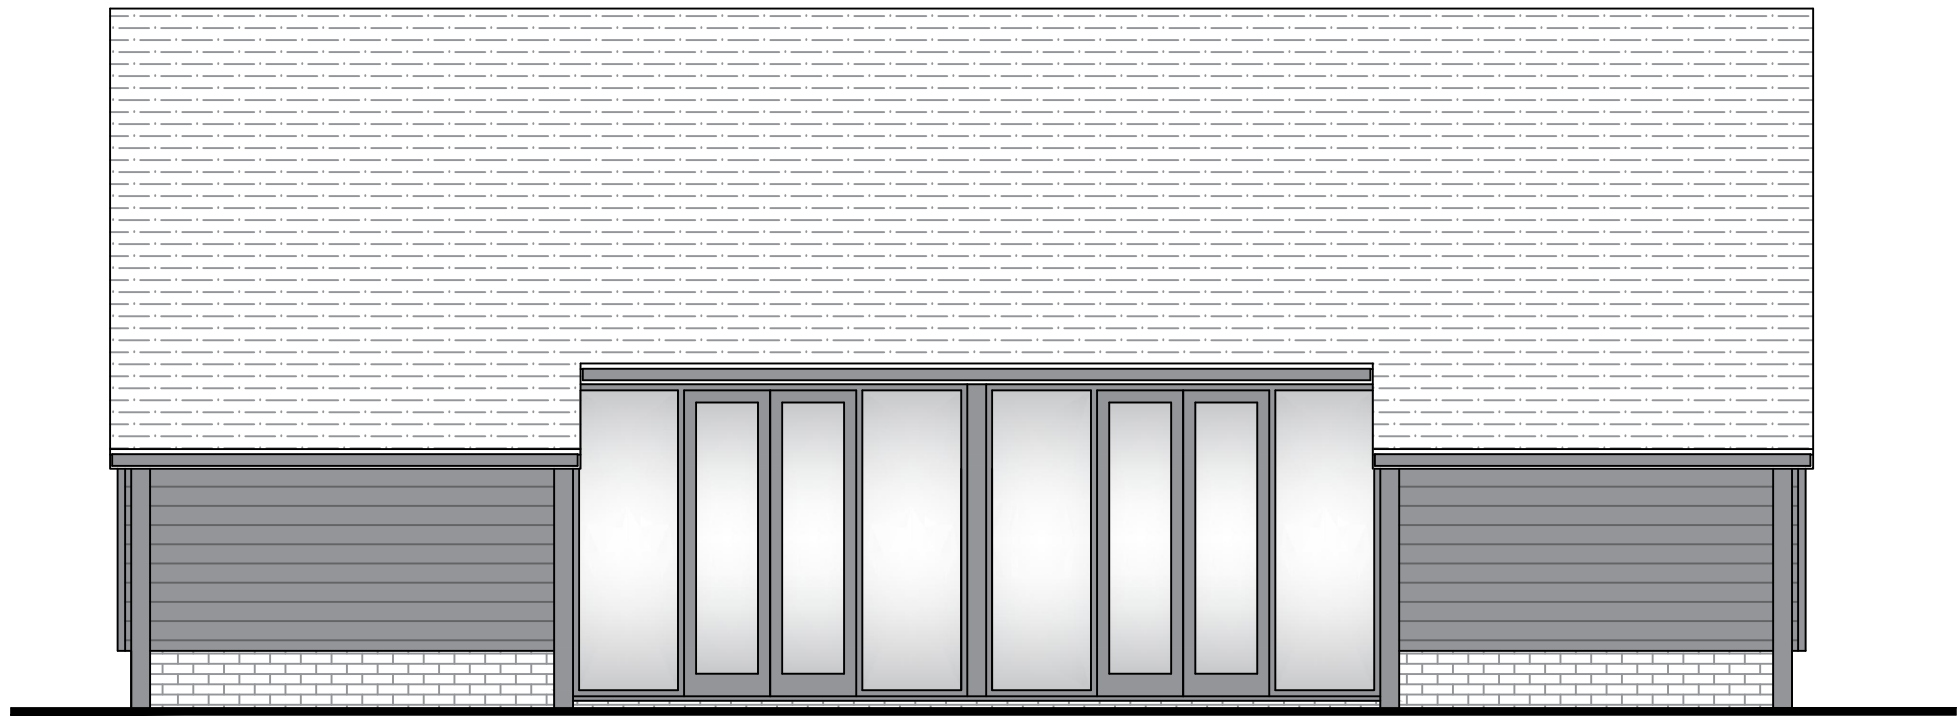


Existing Front Elevation (Scale 1:50)

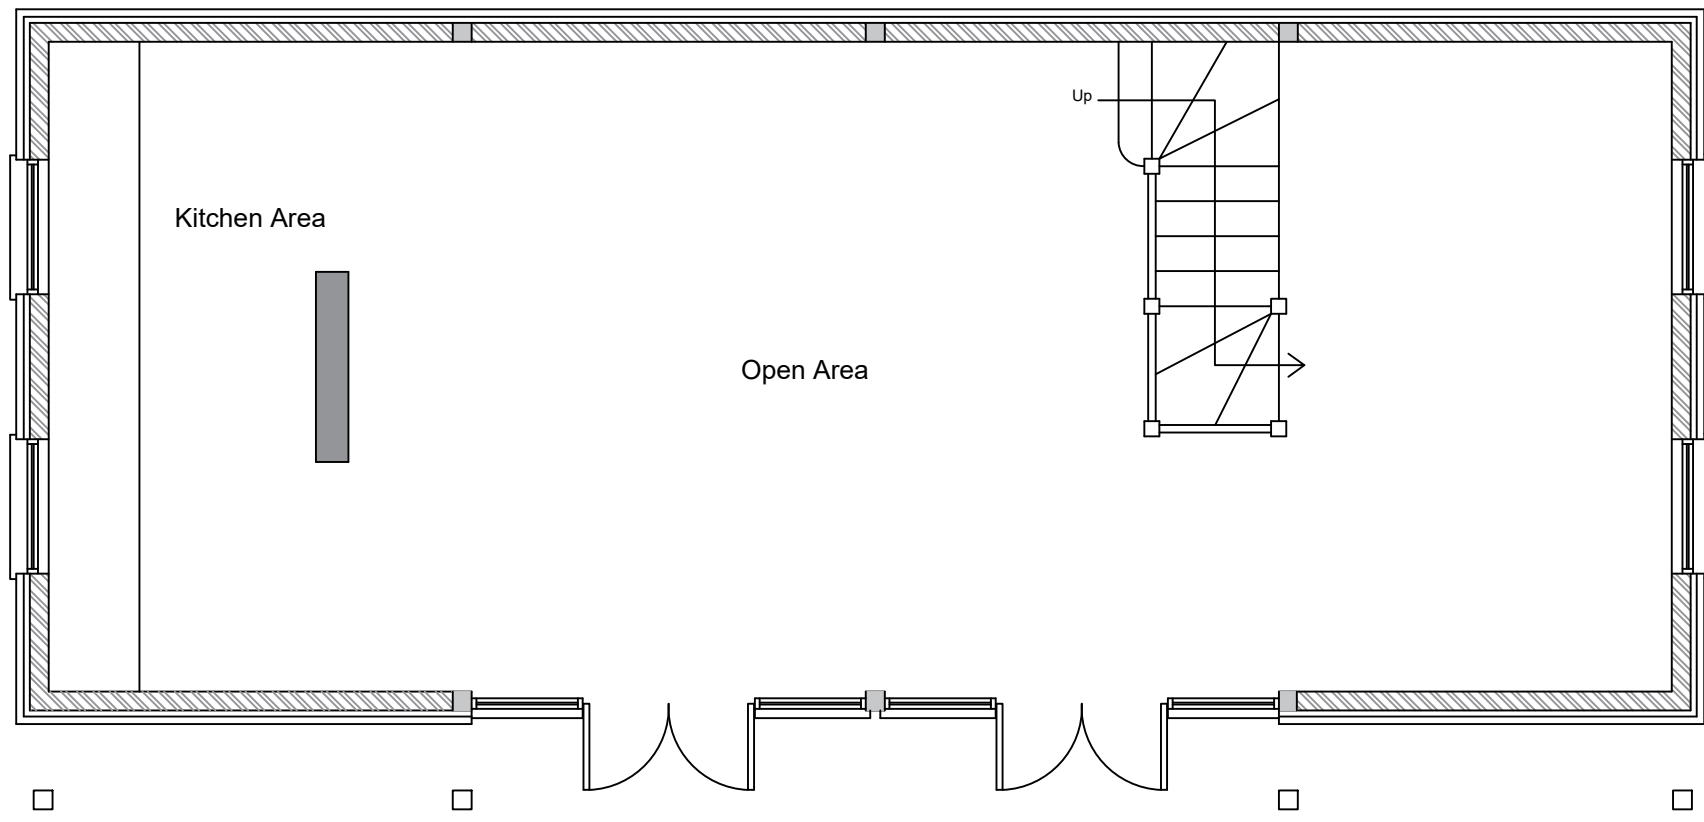


Existing Ground Floor Layout (Scale 1:50)



Existing Side Elevation (Scale 1:50)

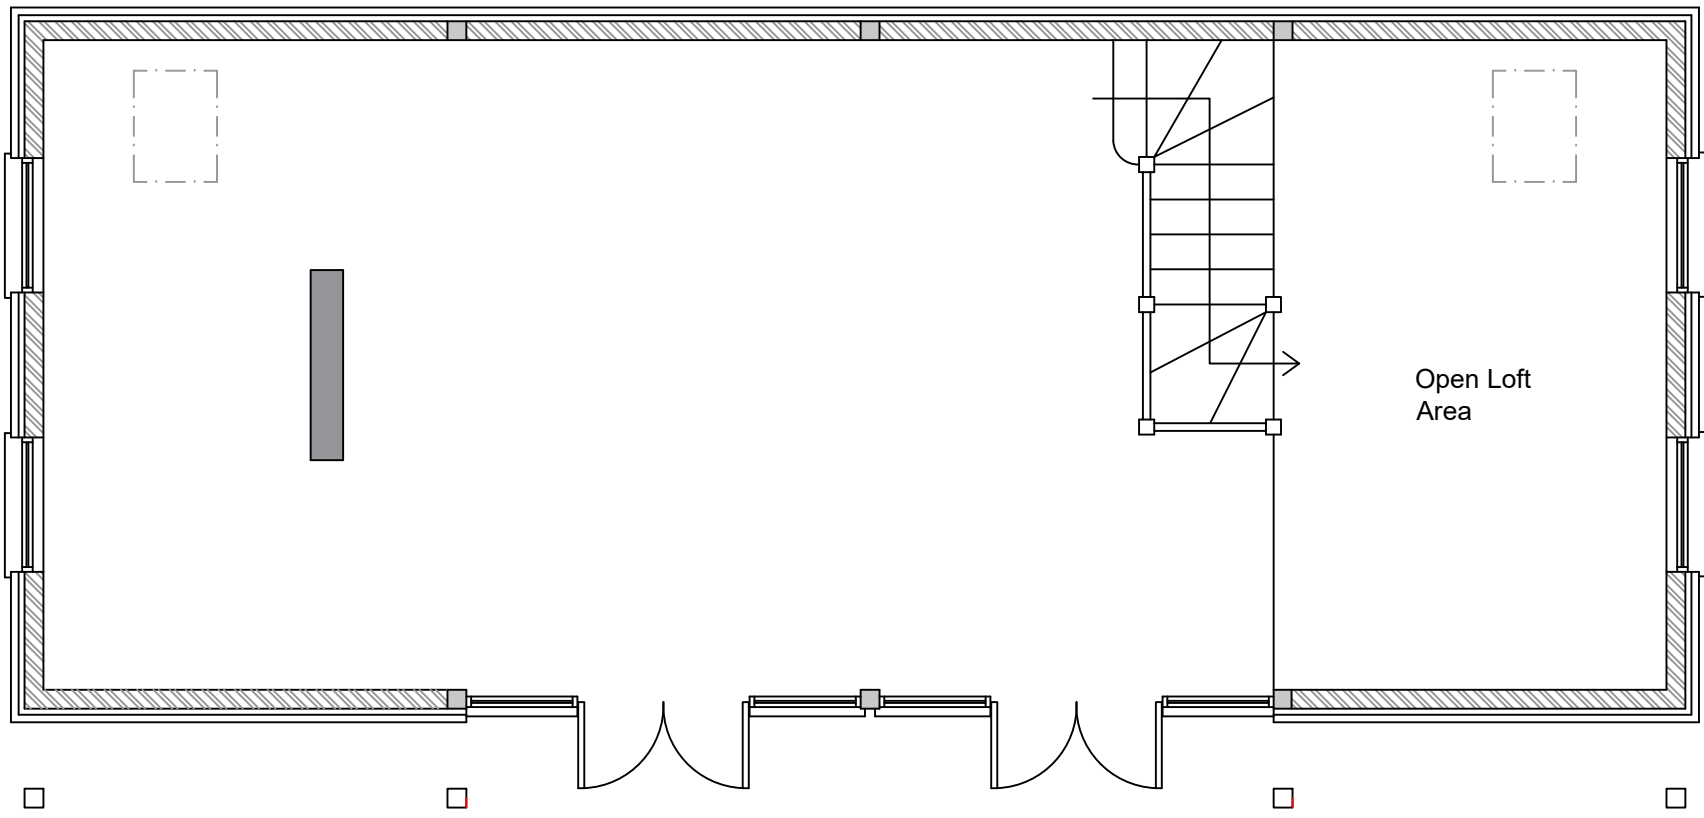


Existing First Floor Mezzanine (Scale 1:50)

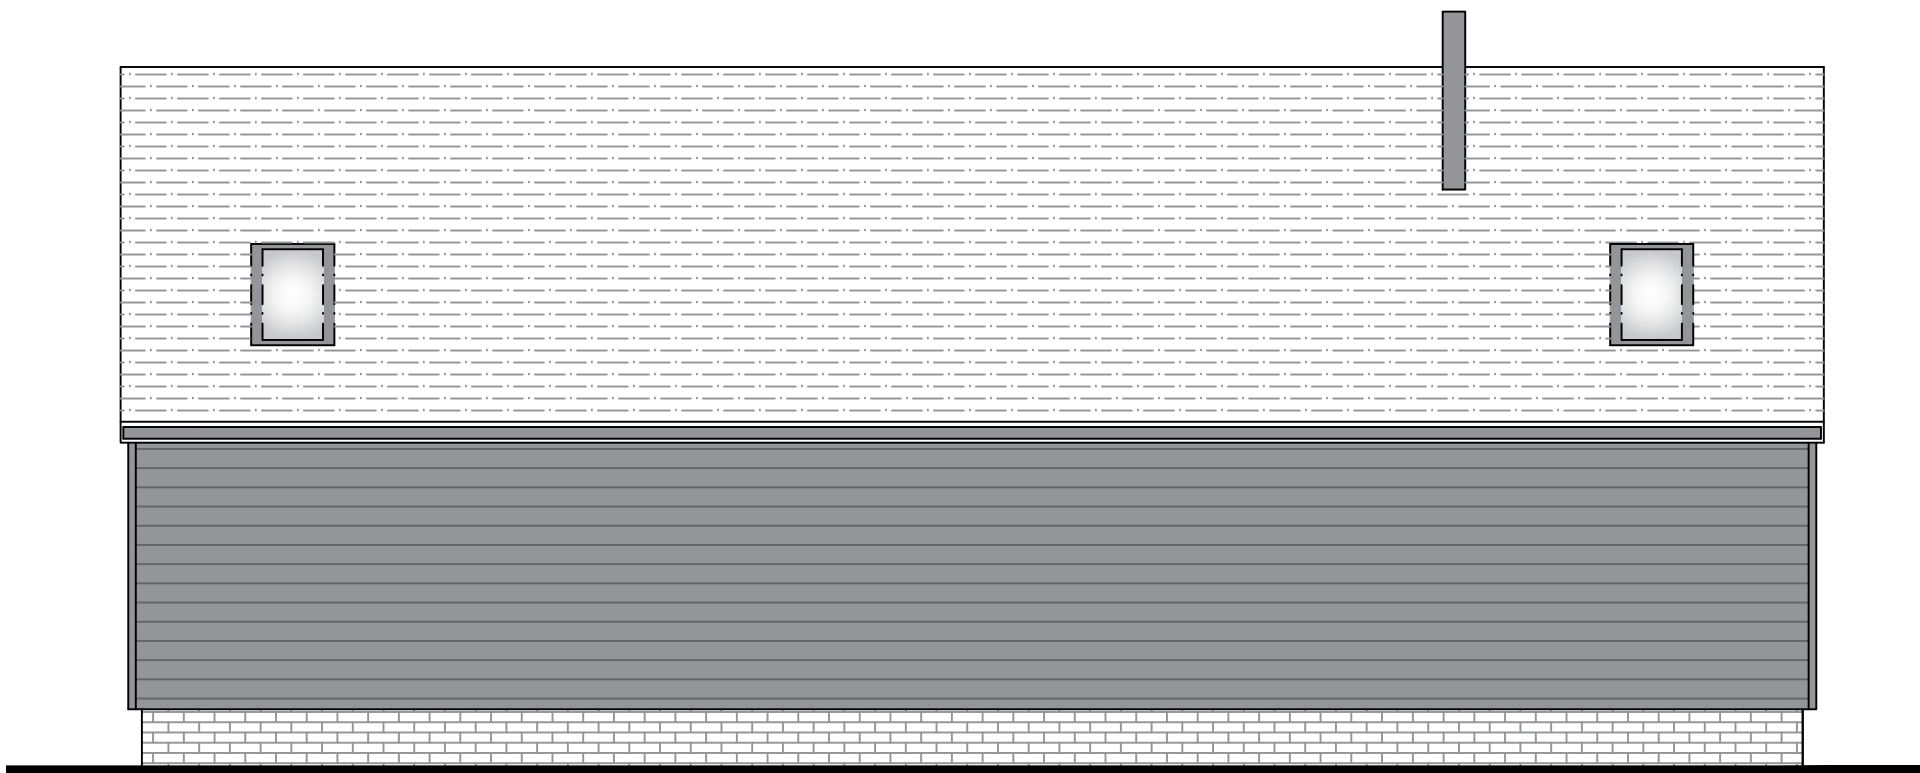

Existing Rear Elevation (Scale 1:50)



Existing Side Elevation (Scale 1:50)

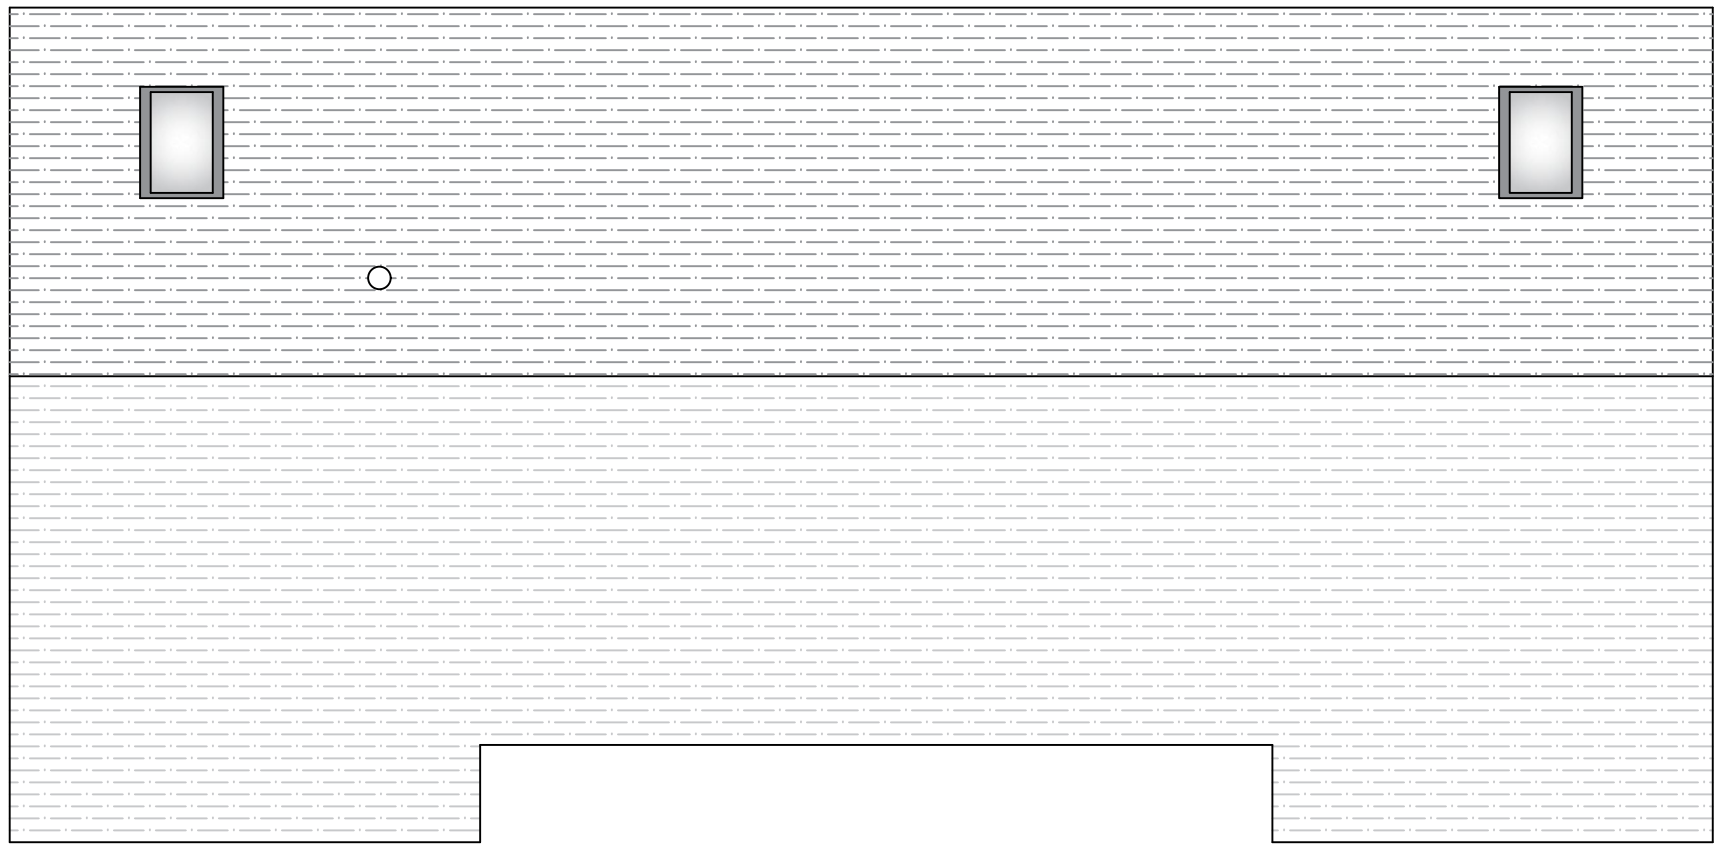

Existing Roof Plan (Scale 1:50)