



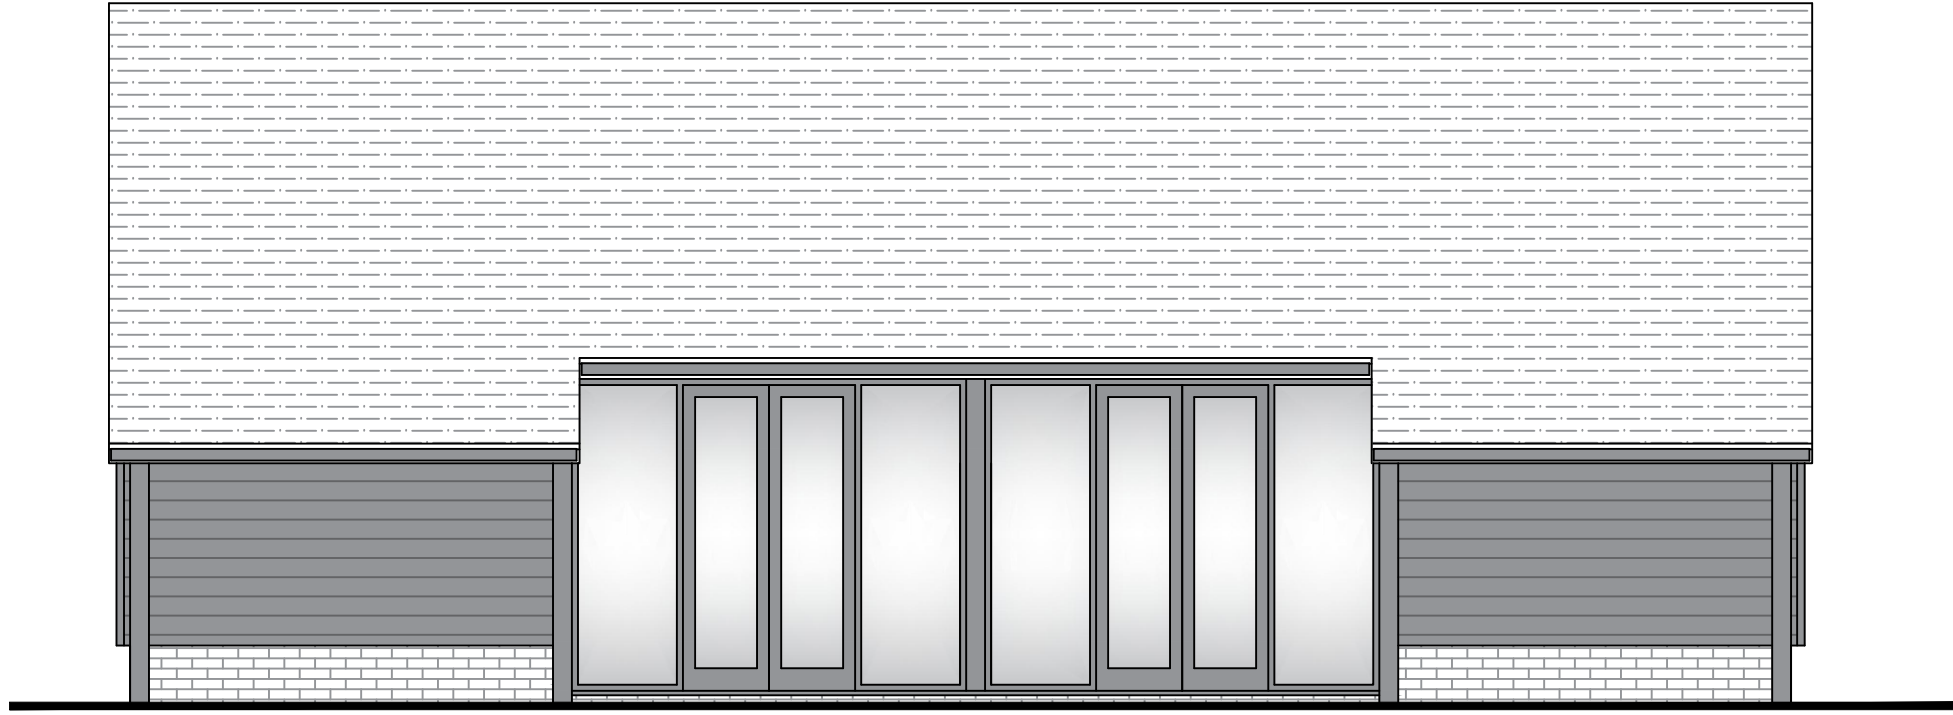

Proposed Front Elevation (Scale 1:50)




Proposed Side Elevation (Scale 1:50)

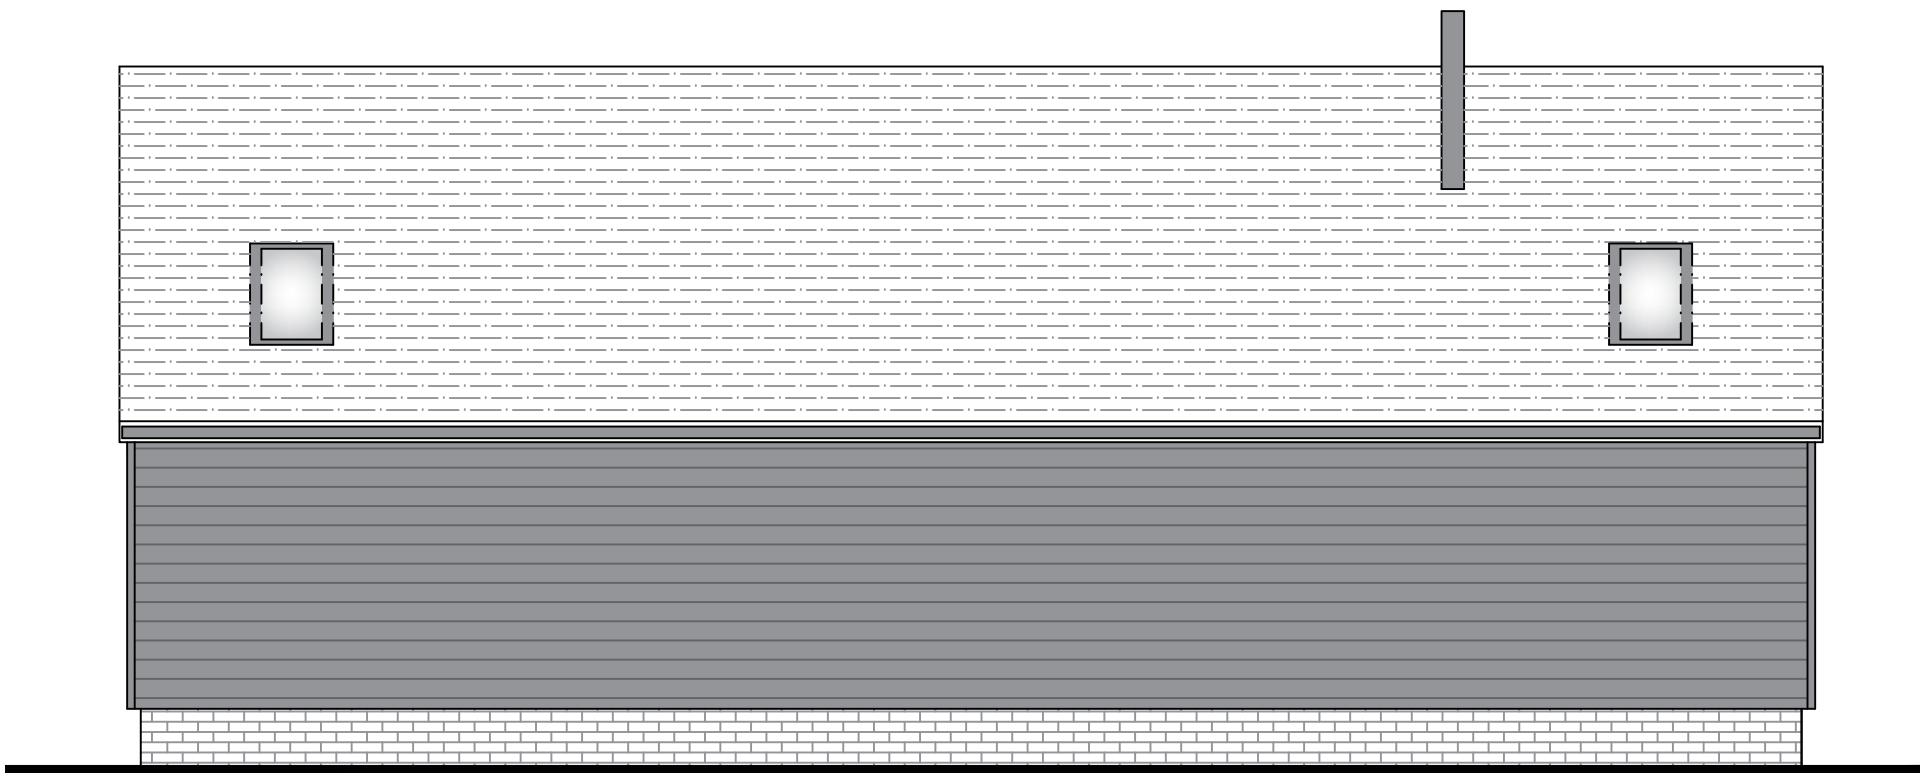


Proposed Rear Elevation (Scale 1:50)



Proposed Side Elevation (Scale 1:50)

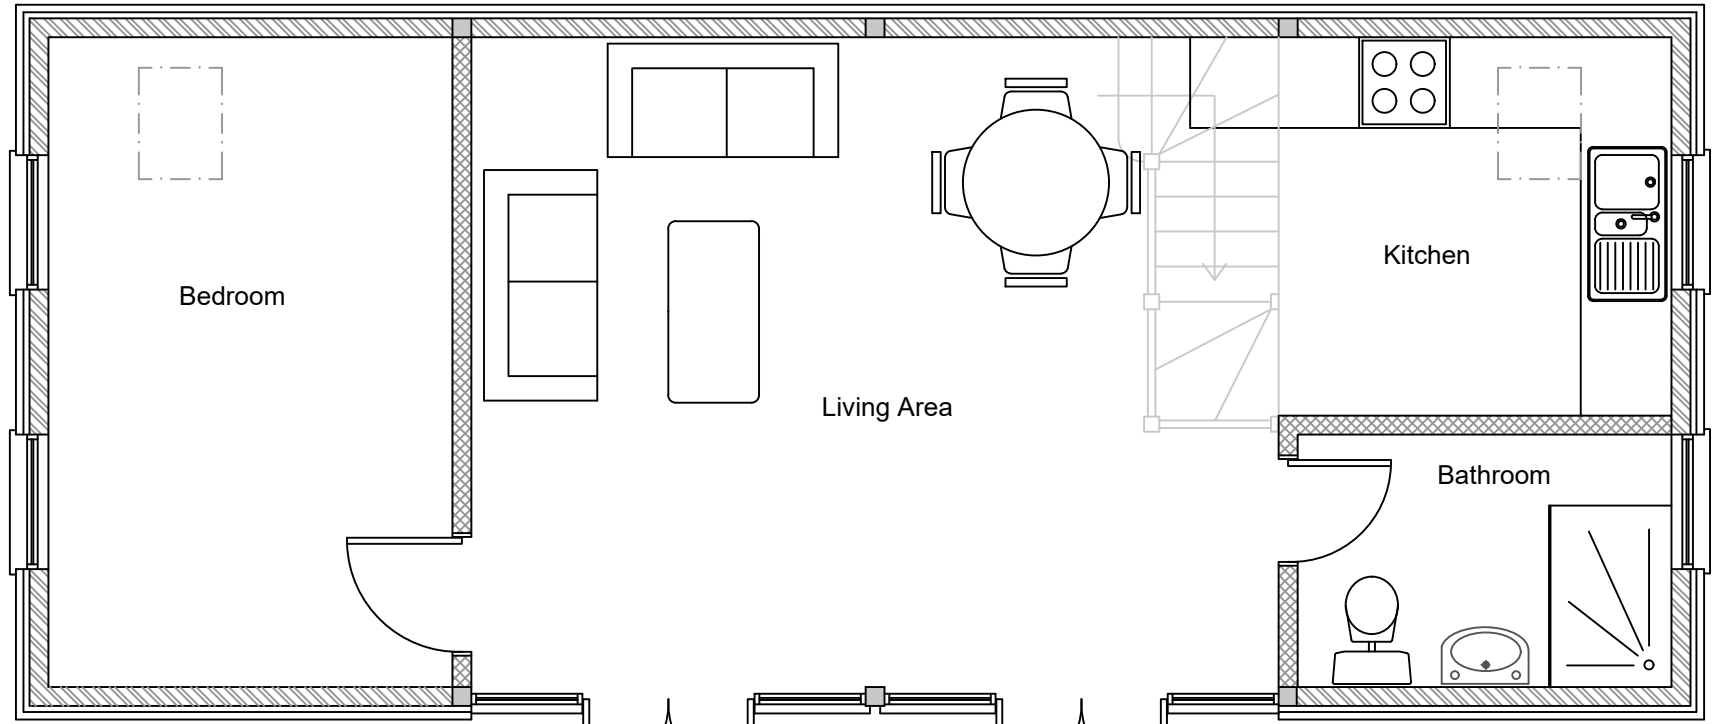

Proposed Ground Floor Layout (Scale 1:50)

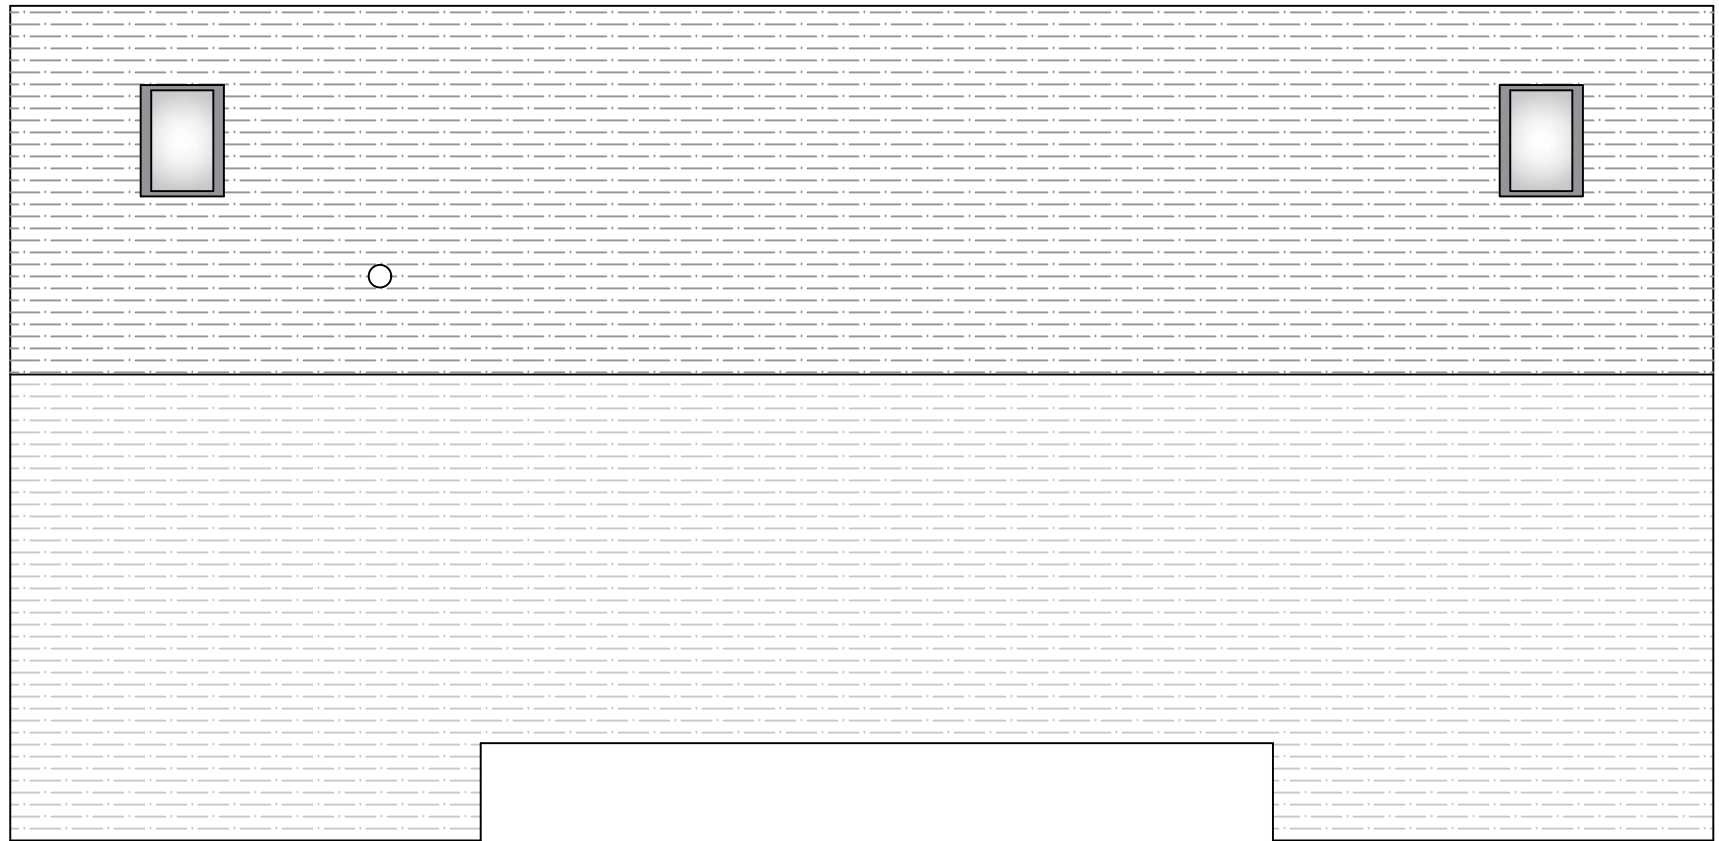

Proposed Roof Plan (Scale 1:50)