


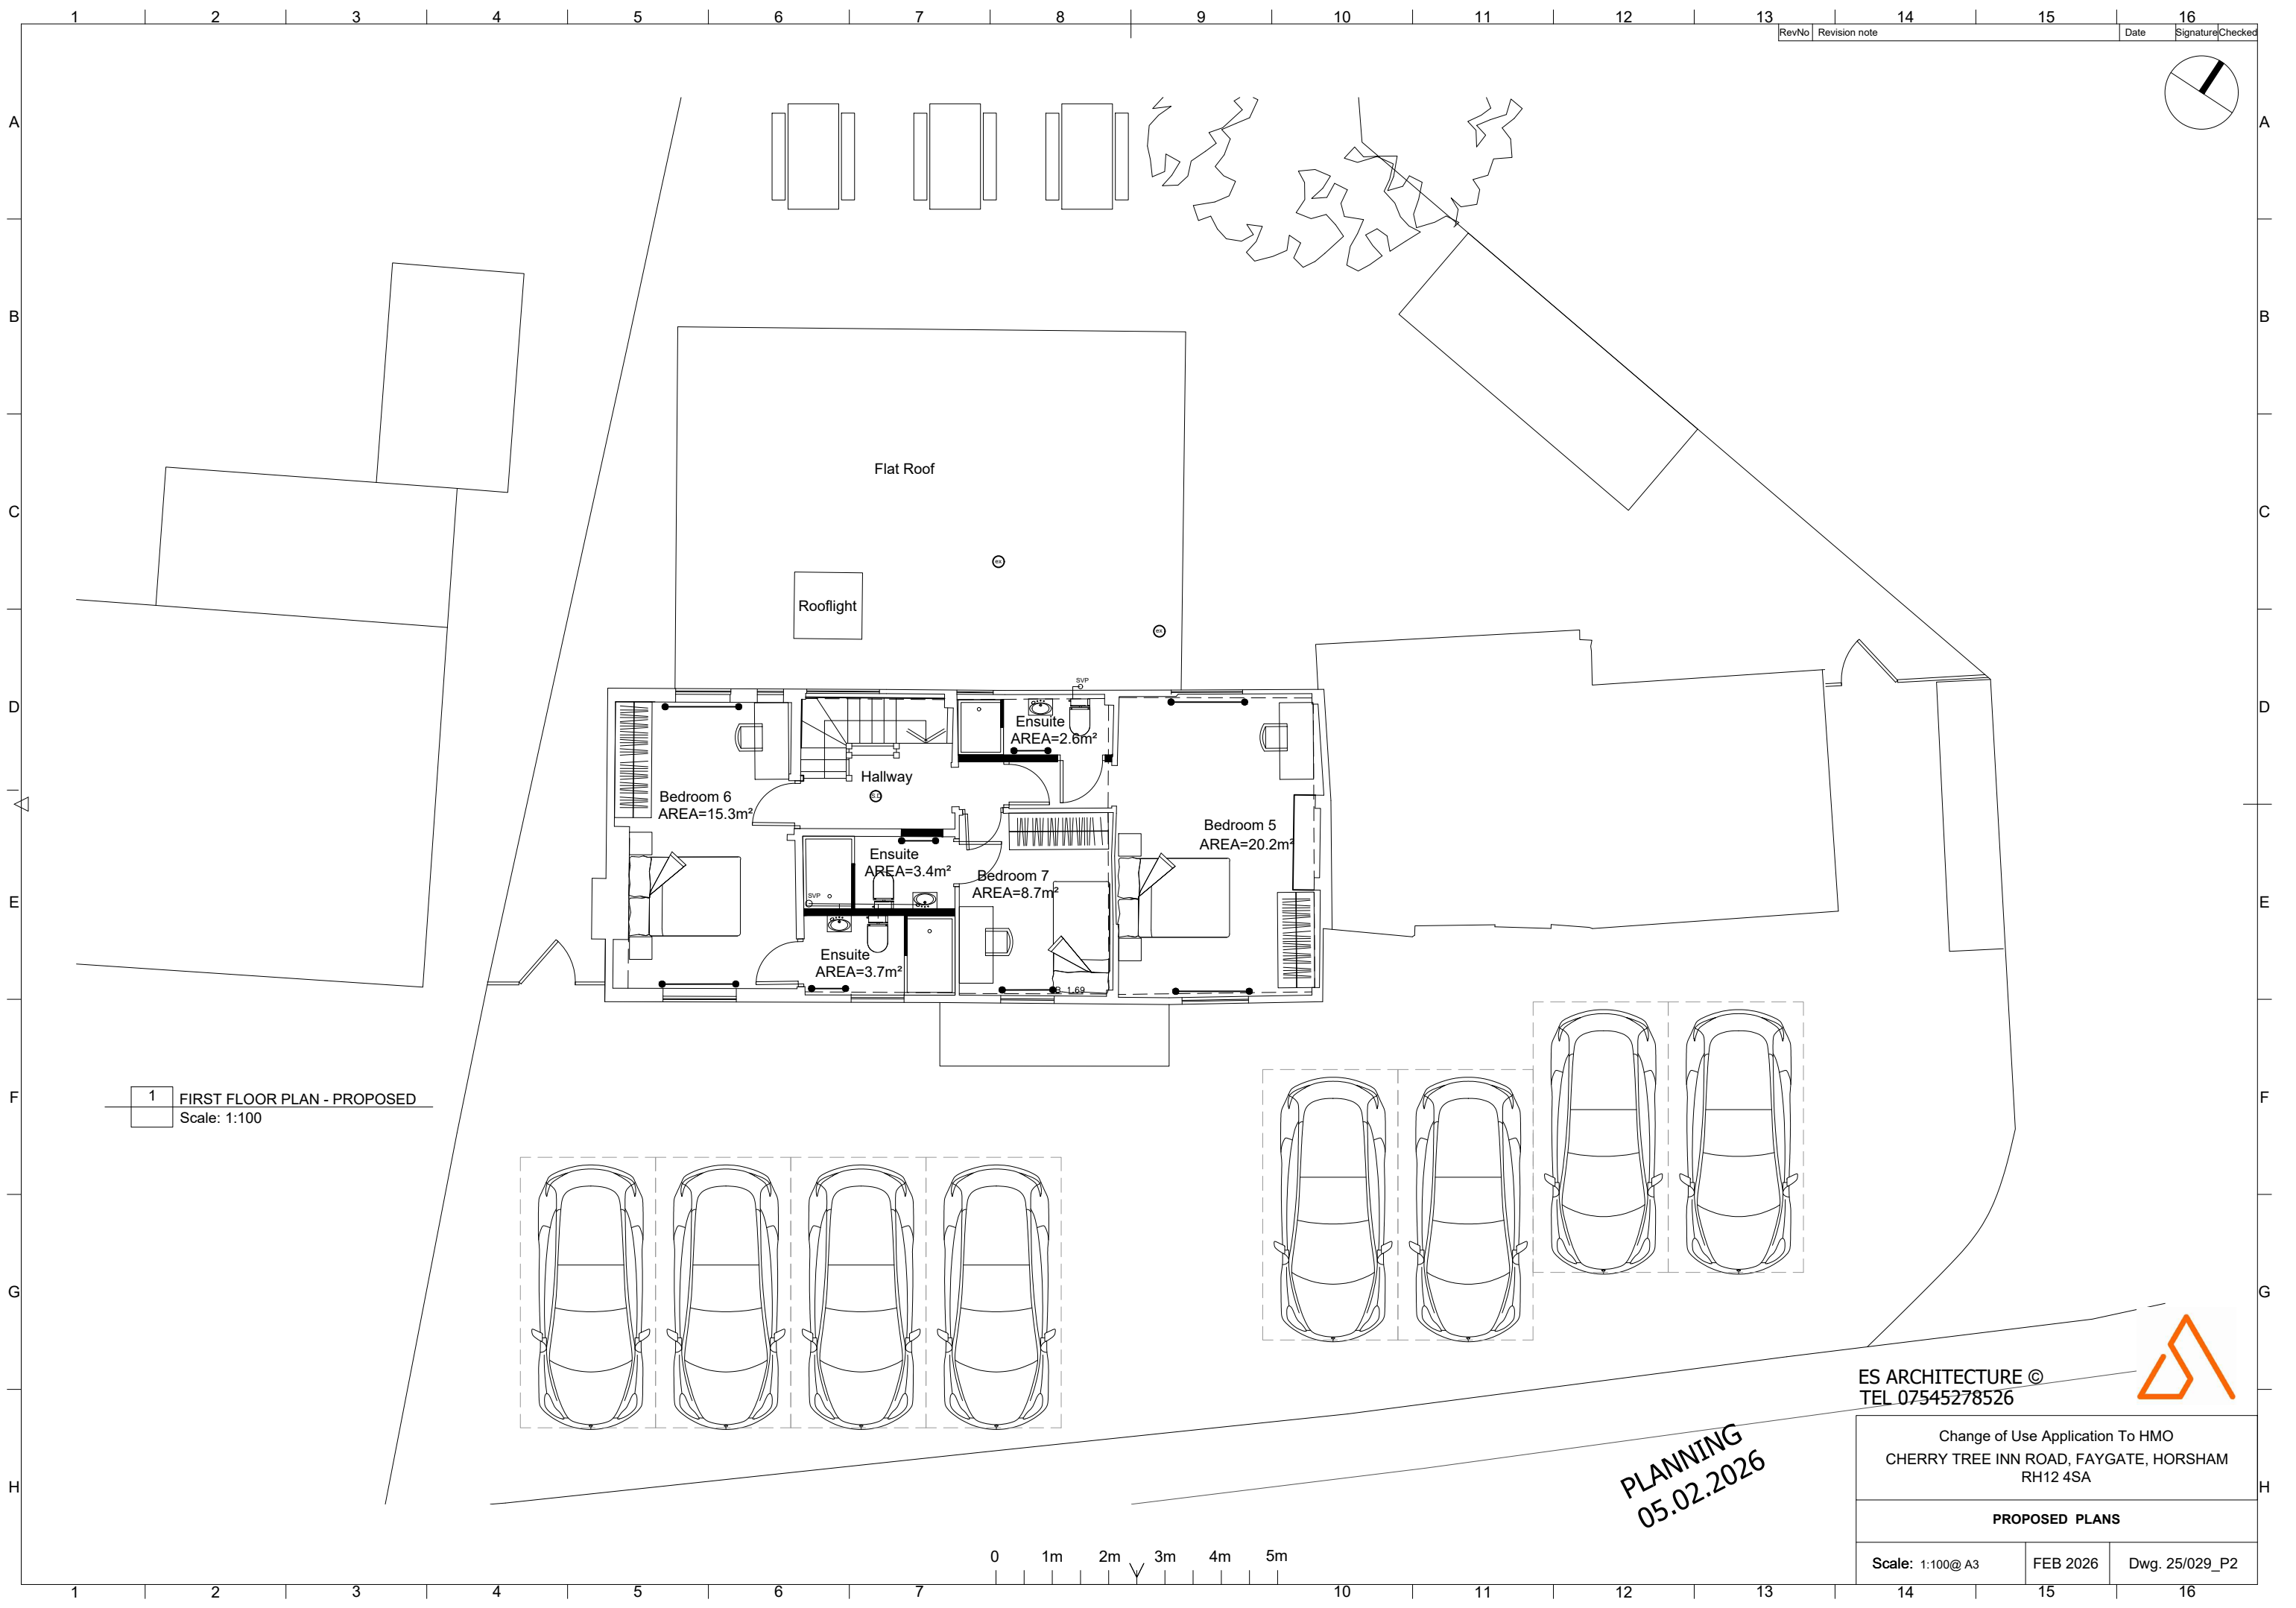

1 FIRST FLOOR PLAN - PROPOSED
Scale: 1:100

PLANNING
05.02.2026

ES ARCHITECTURE ©
TEL 07545278526



Change of Use Application To HMO
CHERRY TREE INN ROAD, FAYGATE, HORSHAM
RH12 4SA

PROPOSED PLANS

Scale: 1:100@ A3 FEB 2026 Dwg. 25/029_P2