


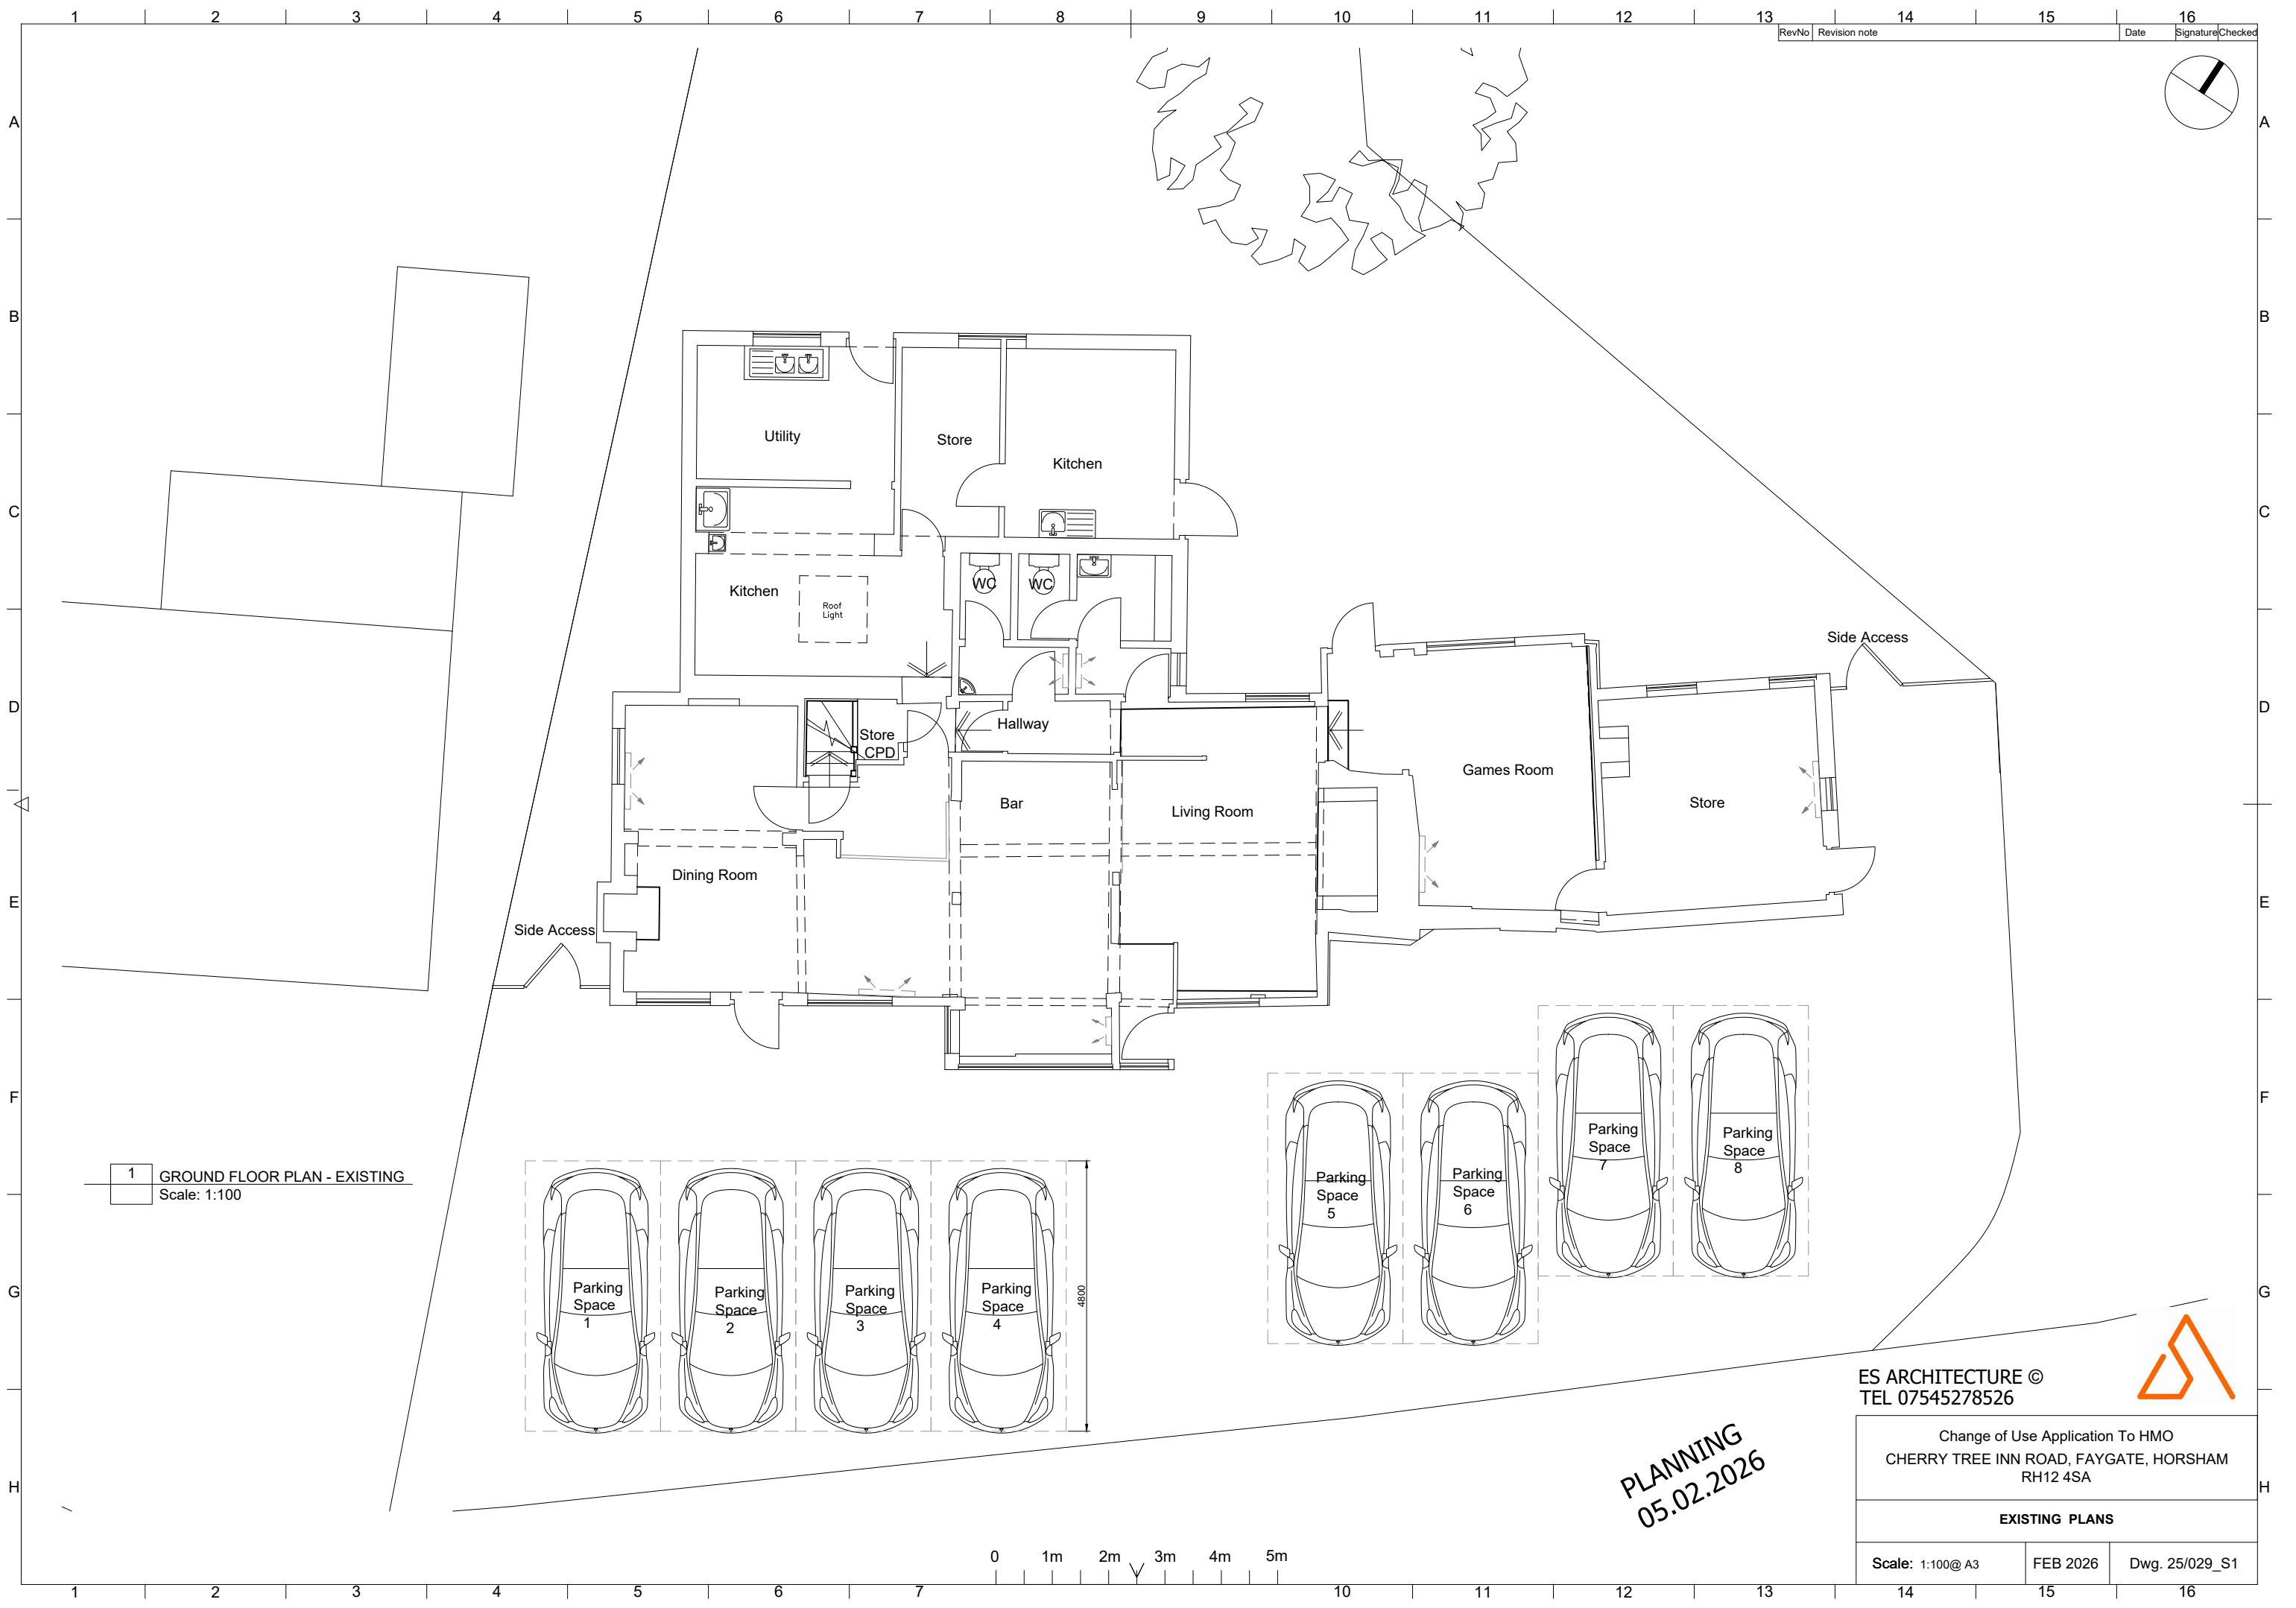

1 GROUND FLOOR PLAN - EXISTING
Scale: 1:100

PLANNING
05.02.2026

ES ARCHITECTURE ©
TEL 07545278526

Change of Use Application To HMO
CHERRY TREE INN ROAD, FAYGATE, HORSHAM
RH12 4SA

EXISTING PLANS

Scale: 1:100@ A3	FEB 2026	Dwg. 25/029_S1
------------------	----------	----------------