


INTERNAL REMODELLING NOT
SUBJECT TO PLANNING CONSENT

THE CONTRACTOR MUST VERIFY ALL DIMENSIONS ON SITE BEFORE
MAKING SHOP DRAWINGS OR COMMENCING WORK OF ANY KIND.
NO DIMENSIONS TO BE SCALED FROM THIS DRAWING

1. THE BOUNDARIES SHOWN ARE BASED ON INFORMATION BY OTHERS. ALL BOUNDARIES TO BE VERIFIED ON SITE PRIOR TO COMMENCING CONSTRUCTION.
2. TOPOGRAPHICAL LEVELS TO BE CONFIRMED.
3. DESIGN & QUOTED AREAS ARE SUBJECT TO DESIGN DEVELOPMENT & STATUTORY CONSENTS.
4. ALL SURVEY INFORMATION SHOWN IS SUBJECT TO FURTHER SITE INVESTIGATION DURING DEMOLITION

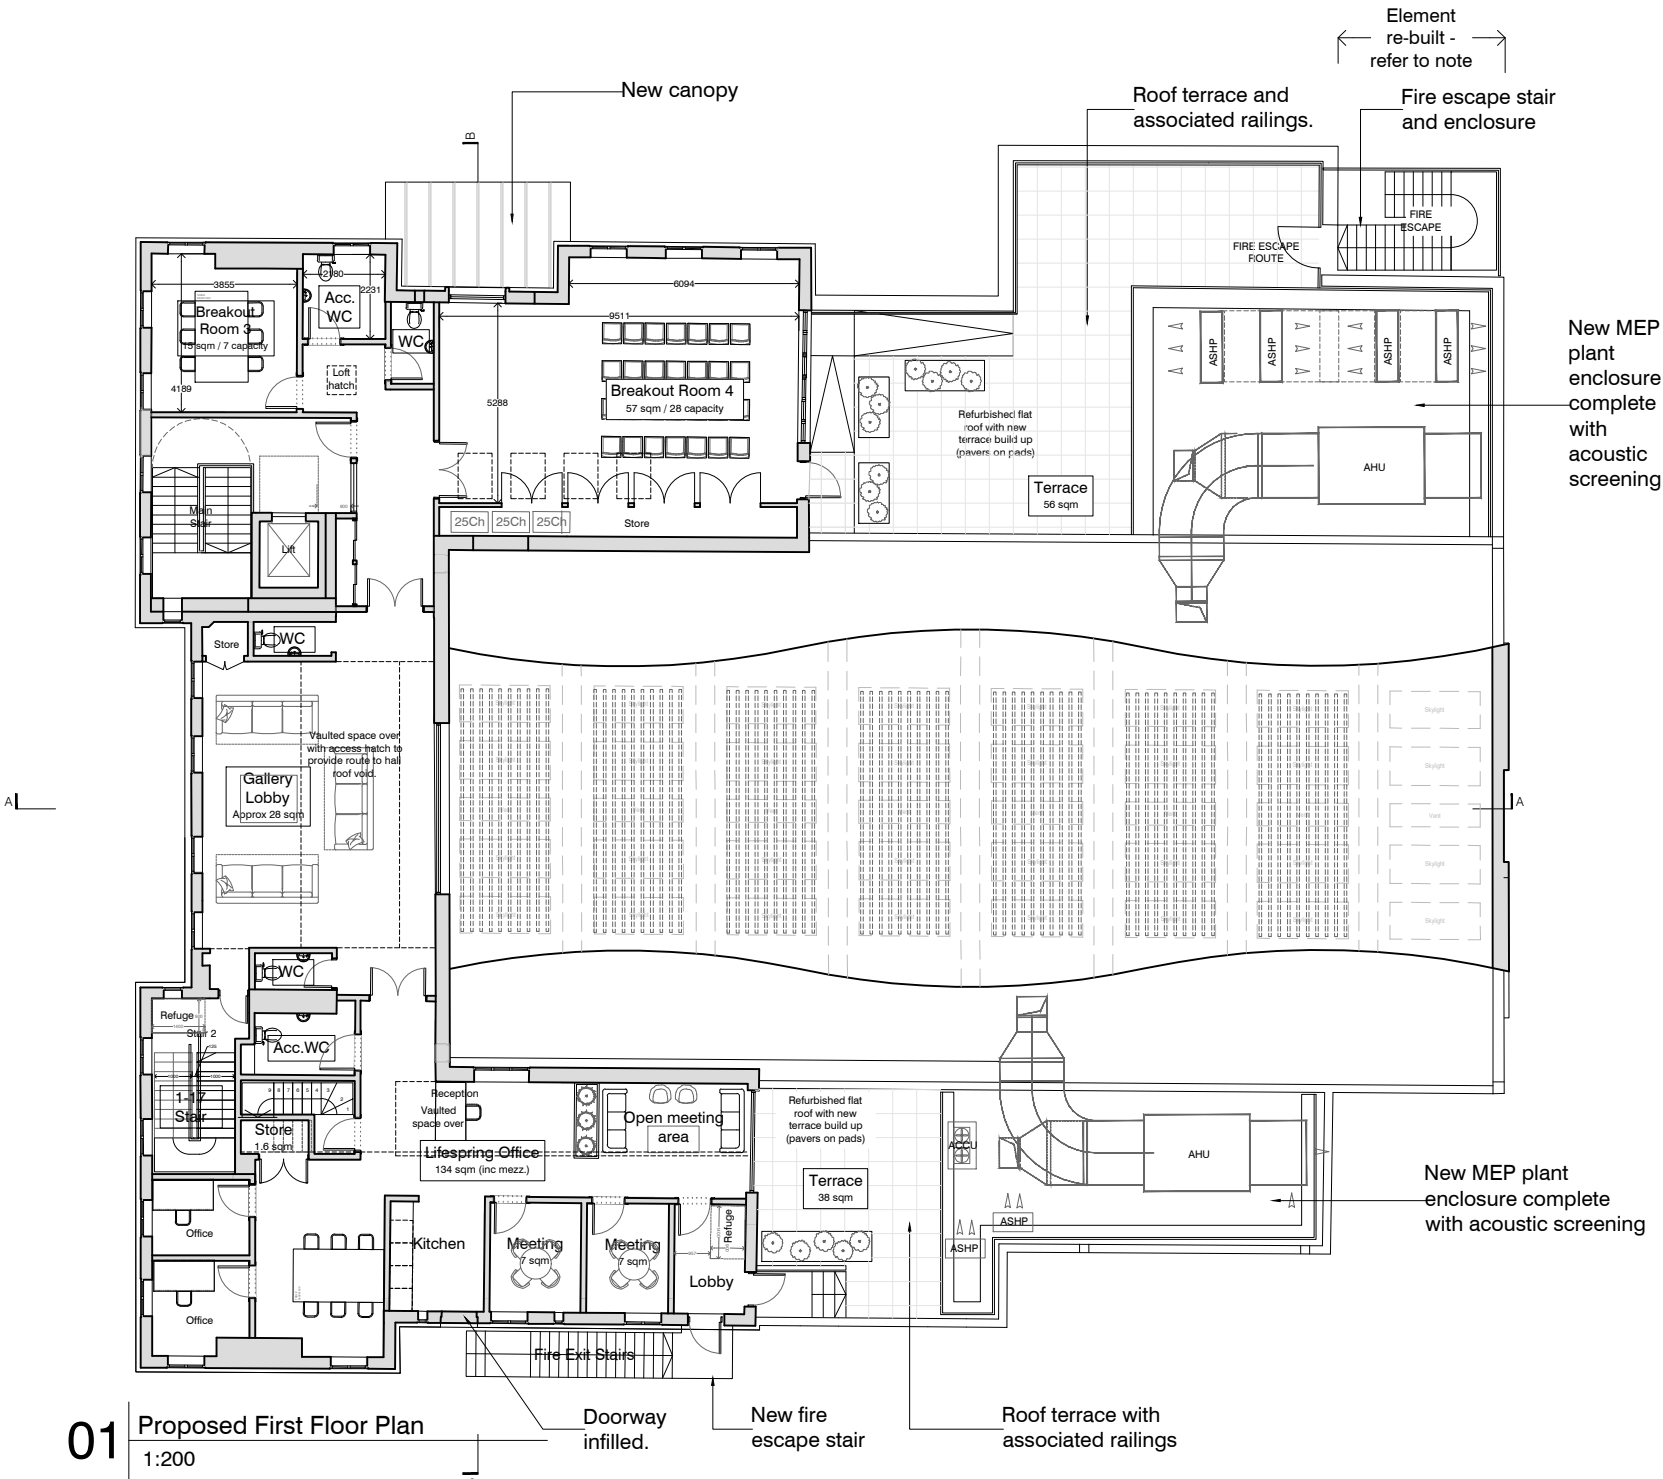

01 Proposed First Floor Plan

PROPOSED FIRST FLOOR PLAN
Scale 1:200 @ A3

A	24.03.26	Plant enclosure updated	MC
REV	DATE	REVISIONS	CHK

**mohsin
cooper**

ARCHITECTURE + PLANNING

MOHSIN COOPER LIMITED, 7 HOVE MANOR PARADE
HOVE STREET, HOVE, EAST SUSSEX, BN3 2DF
www.mohsincooper.com

© COPYRIGHT EXISTS ON THE DESIGN
AND INFORMATION SHOWN ON THIS DRAWING

PROJECT :
THE DRILL HALL, DENNE ROAD, HOBBSHAM, BH12 1JE

CLIENT :
LIFESPRIING CHURCH

DRAWING TITLE :
PROPOSED FIRST FLOOR PLAN

SCALE :	DRAWN : SC	DATE : JAN 2026
:200@A3	CHECKED : NC	DATE : JAN 2026

NUMBER: 0514-P-003	REVISION: A
------------------------------	-----------------------

STATUS:	PLANNING APPLICATION
S2	