




INTERNAL REMODELLING NOT
SUBJECT TO PLANNING CONSENT

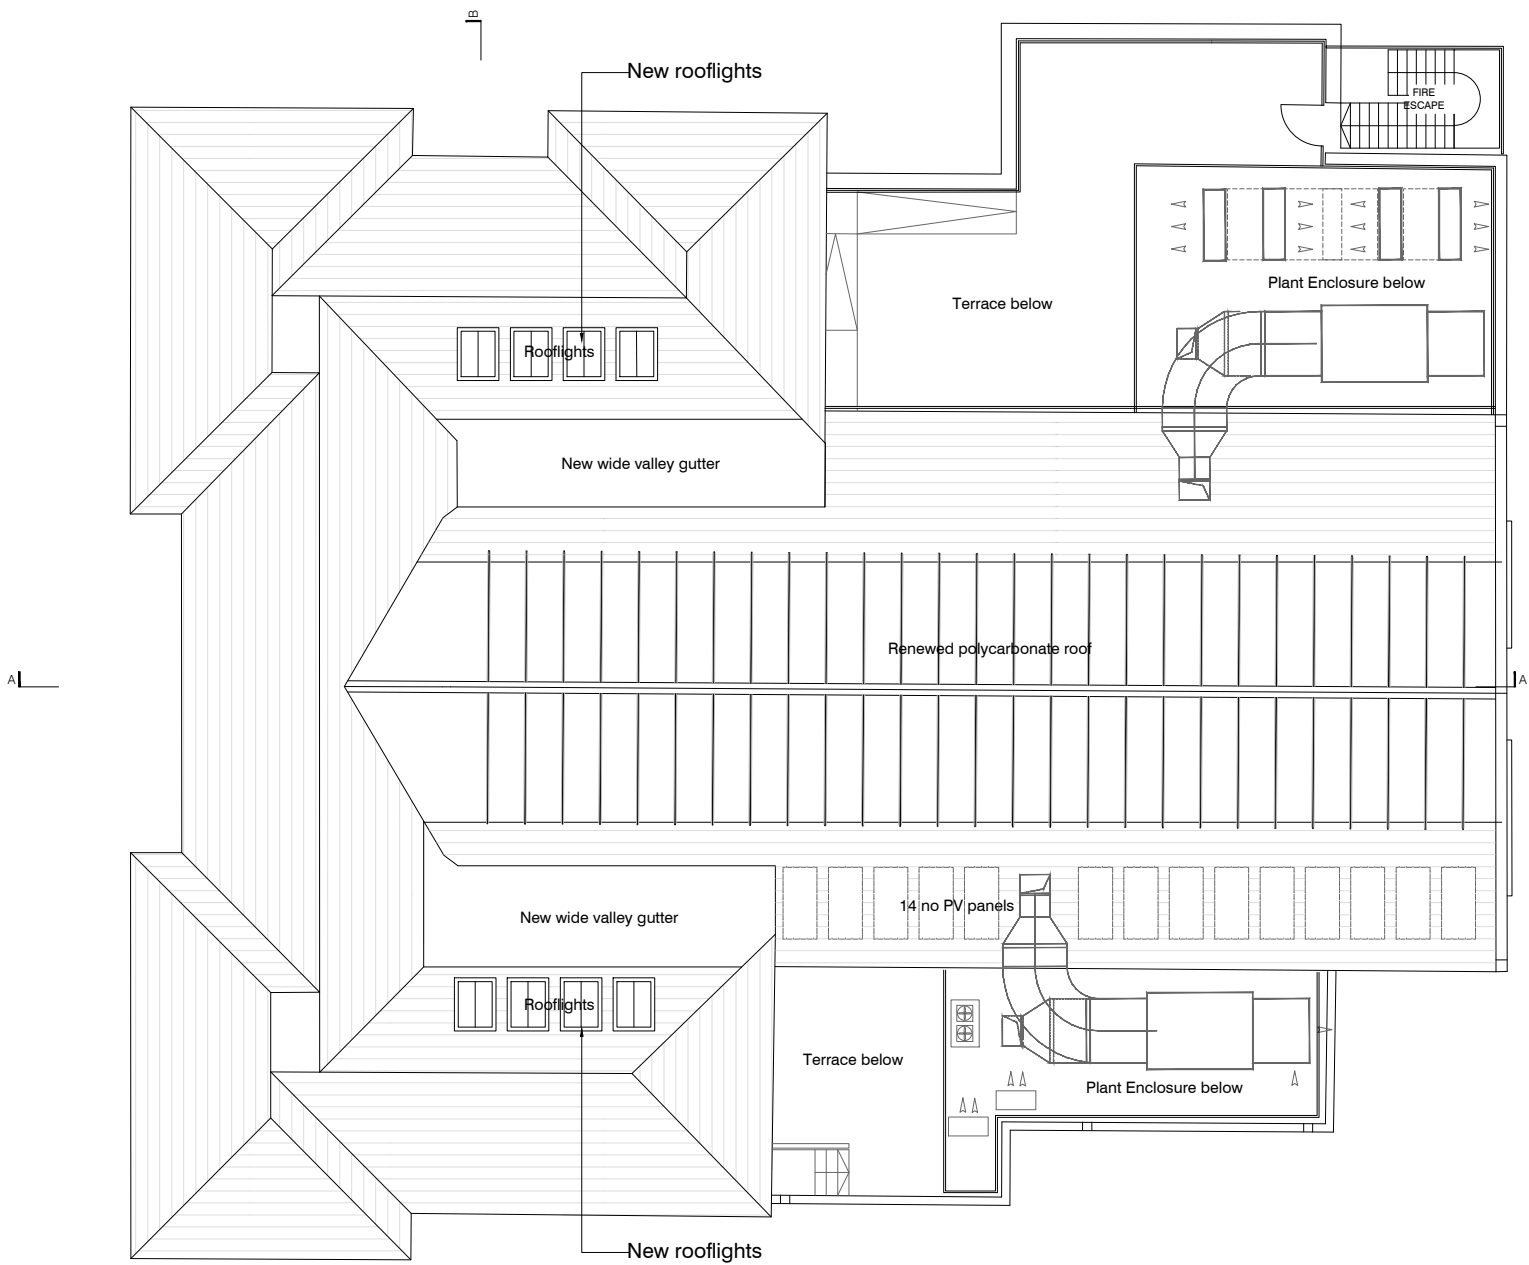

03 Proposed Roof Plan
1:200

THE CONTRACTOR MUST VERIFY ALL DIMENSIONS ON SITE BEFORE
MAKING SHOP DRAWINGS OR COMMENCING WORK OF ANY KIND.
NO DIMENSIONS TO BE SCALED FROM THIS DRAWING

1. THE BOUNDARIES SHOWN ARE BASED ON INFORMATION
BY OTHERS. ALL BOUNDARIES TO BE VERIFIED ON SITE PRIOR TO
COMMENCING CONSTRUCTION.
2. TOPOGRAPHICAL LEVELS TO BE CONFIRMED.
3. DESIGN & QUOTED AREAS ARE SUBJECT TO
DESIGN DEVELOPMENT & STATUTORY CONSENTS.
4. ALL SURVEY INFORMATION SHOWN IS SUBJECT
TO FURTHER SITE INVESTIGATION DURING DEMOLITION.

  

A	24.03.26	Plant enclosure updated	MC
REV	DATE	REVISIONS	CHK

**mohsin
cooper**

ARCHITECTURE + PLANNING

MOHSIN COOPER LIMITED, 7 HOVE MANOR PARADE,
HOVE STREET, HOVE, EAST SUSSEX, BN3 2DF
www.mohsincooper.com

© COPYRIGHT EXISTS ON THE DESIGN
AND INFORMATION SHOWN ON THIS DRAWING

PROJECT :
THE DRILL HALL, DENNE ROAD, HORSHAM, RH12 1JF

CLIENT :
LIFESPRIING CHURCH

DRAWING TITLE :
PROPOSED ROOF PLAN

SCALE :	DRAWN :	SC	DATE :	JAN 2026
1:200@A3	CHECKED :	NC	DATE :	JAN 2026
NUMBER:	REVISION:			
0514-P-004	A			

STATUS:	PLANNING APPLICATION			
S2				