





FIRST FLOOR PLAN

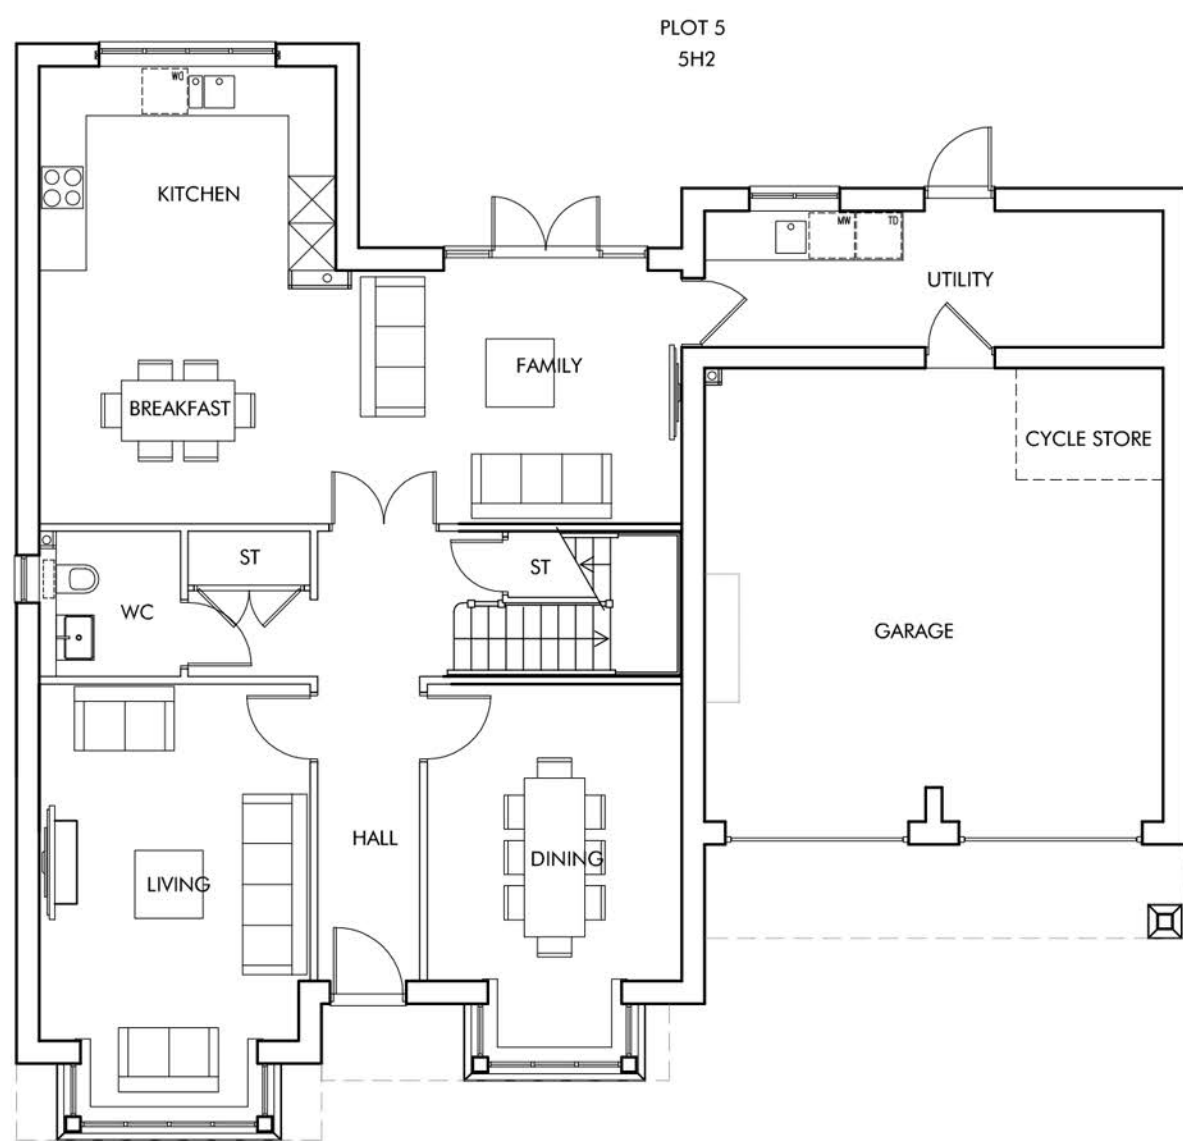

GROUND FLOOR PLAN

 

FRONT ELEVATION - A SCALE 1:50




SIDE ELEVATION B



REAR ELEVATION C



SIDE ELEVATION D

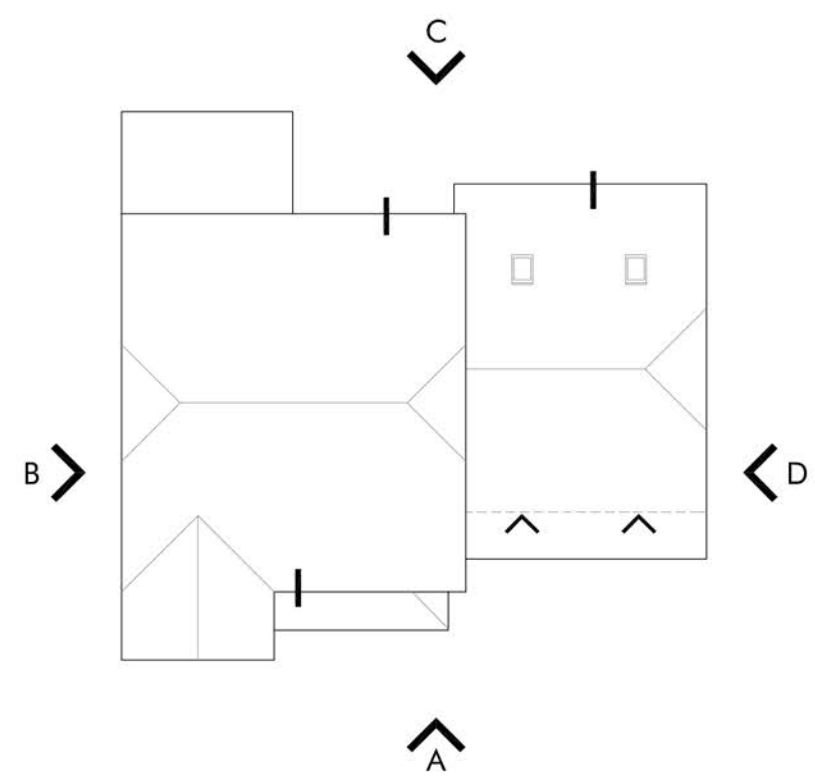

ROOF PLAN 1:200



KEY PLAN 1:2000

Berkeley
Designed for life

Omega Architects
Unit 6, AC Court, High Street, Thames Ditton, Surrey, KT7 0SR
T: 01372 470 313 W: www.omega-architects.co.uk

Client:				
BERKELEY HOMES				
Project:				
SOUTHWATER, PHASE 5				
Drawing Title:				
TYPE 5H2 - Plot 5				
Plans & Elevations				
Scale:	Revision	Drawn	Check	Date
	A	GG	TJ	12.11.19
1:100 @ A1 (except where stated)				
Project No	Class	Dwg No	Status	Rev
2772	A	3020	PL	A

OMEGA C - COLOURS A - BLACK & WHITE
OMEGA A - CHECKS BY: PRELIMINARY PL, PLANNING, 100, WORKING DRAWING
FORWARDED BY: OMEGA ARCHITECTS. The contents of this document may not be copied or reproduced in whole or in part without the written consent of Omega Architects Limited. Due to Publishing and Omega Design by Omega Architects.
REGISTERED COMPANY OFFICE: Omega Architects Limited, 100, Workington Road, 100, Workington Road, 100, High Street, Ditton, Surrey, KT7 0SR