

General Notes

1. All dimensions to be checked on site prior to construction or fabrication. Any discrepancies should be reported to the architect.
2. Where structural elements are shown this is for illustrative purposes only. **All** structural design to be carried out by suitably qualified structural engineer.
3. All drawings are indicative of architects visual requirements and show design intent only. **All work is** subject to charge upon **detail** design.
4. Do not scale from this drawing, work to figured dimensions only **IF IN DOUBT ASK**.
5. All work to conform to current building regulations and all current construction regulations. Any necessary requirements are shown on the drawings these should be reported to the architect immediately.
6. All drawings are to be read in conjunction with specifications and drawings of **all** other consultants.
7. This drawing has been produced using survey information supplied by others, the accuracy of which Small Design Studio can not guarantee. All dimensions are to be checked and confirmed onsite by the contractor prior to construction.
8. Copyrights - This drawing is the property of Small Design Studio. You hereby agree and undertake that you will **in any way utilize, copy, reproduce or take advantage of** the drawings (or any part of them) prior to our written consent. Should any contravention occurs, the onus **shall** be on you to prove that you have not be in breach.


KEY



Site Boundary



Element to be demolished

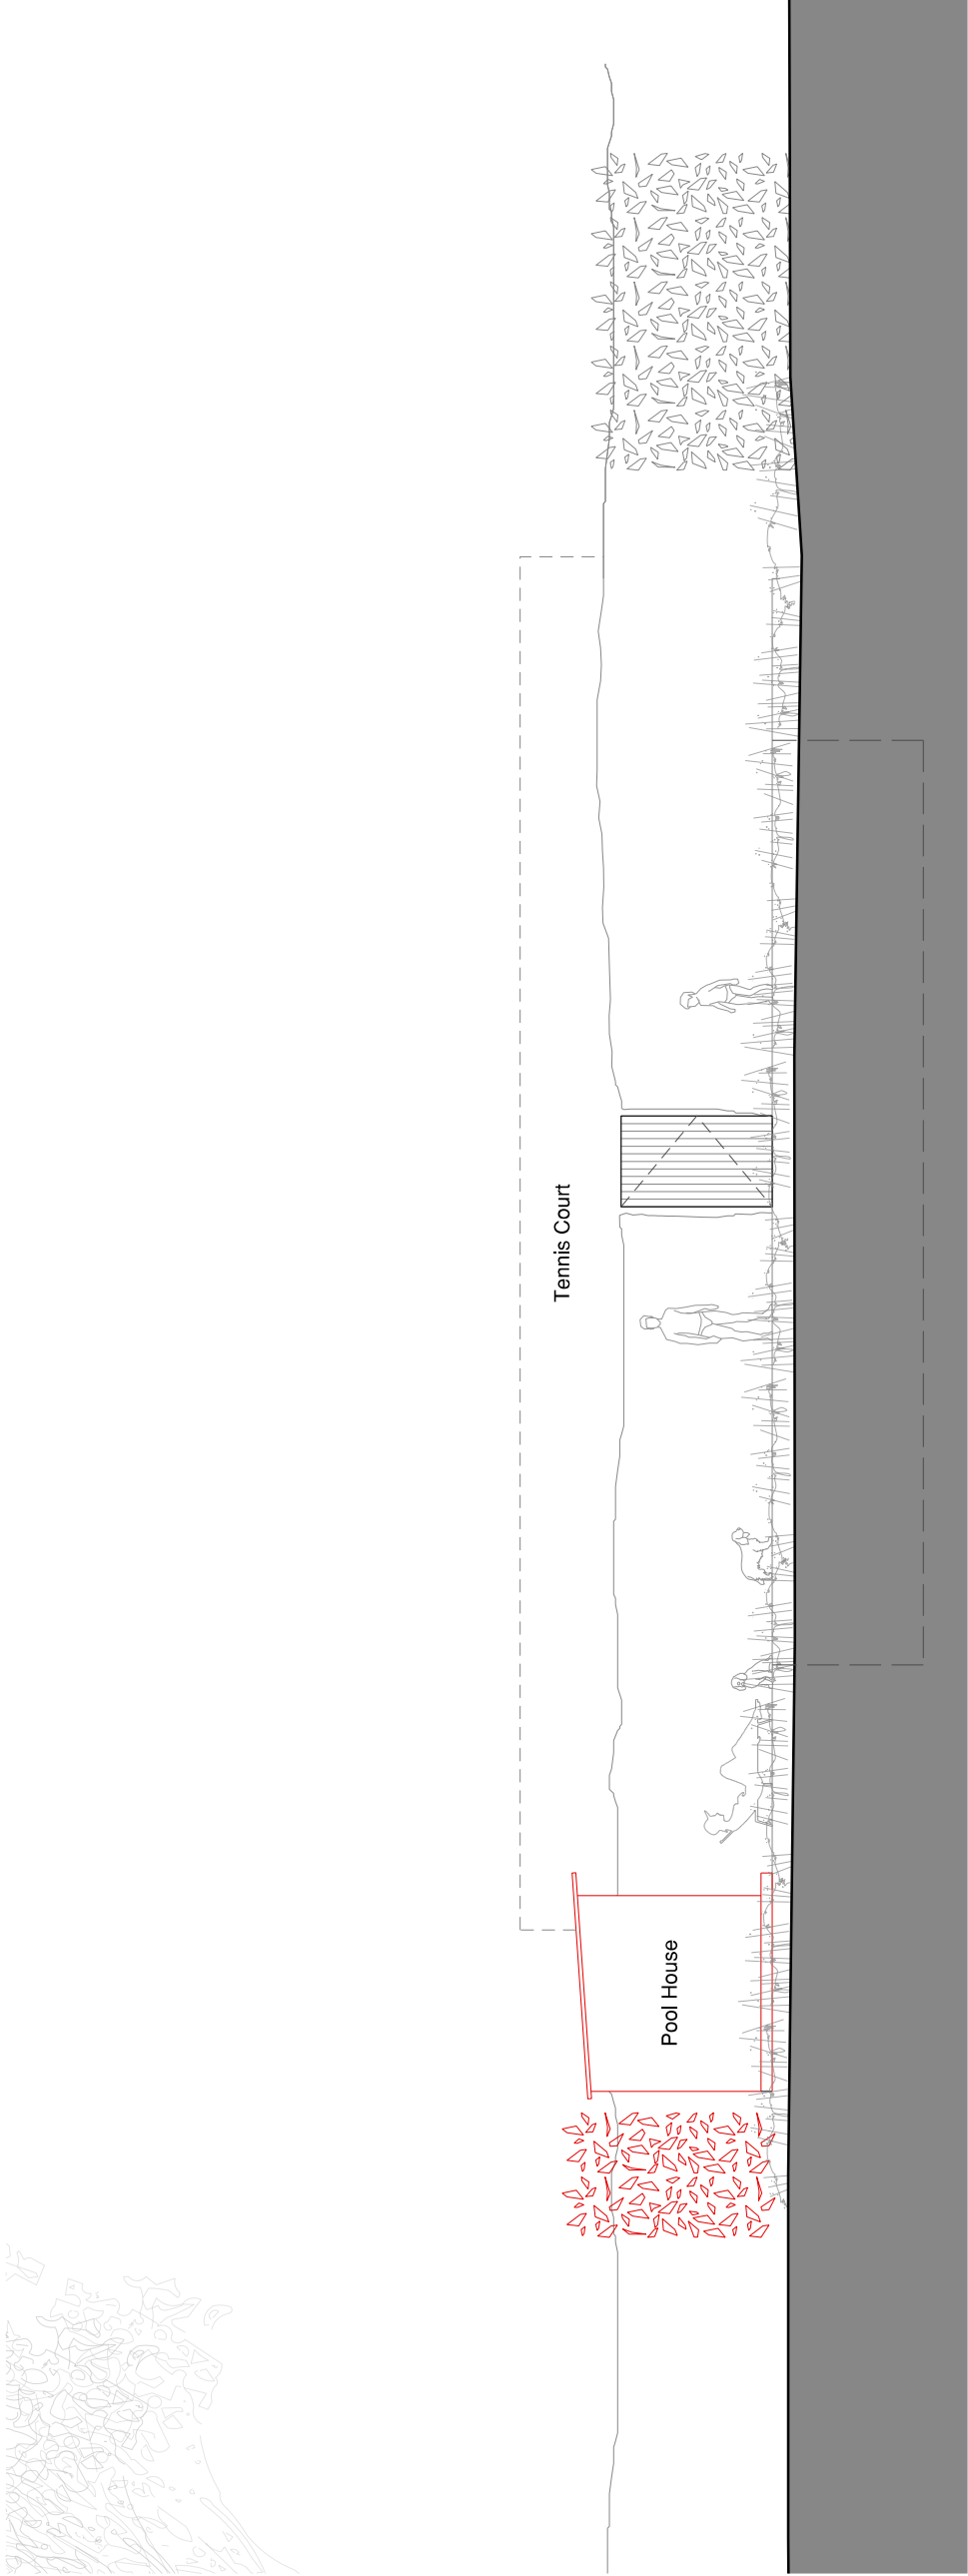

01 EXISTING REAR ELEVATION

A1/A3 @ 1:50/ 1:100



Red clay roofing tiles
(Handmade or Heritage style)

Aluminium/ zinc half round
gutter and downpipe

New hedgerow to be planted

Red brick wall (Handmade
or Heritage style)



Natural stone quoins corner

Air Source Heat Pump
outdoor unit

02 PROPOSED REAR ELEVATION

A1/A3 @ 1:50/ 1:100

KEY PLAN

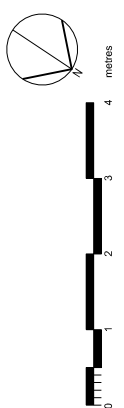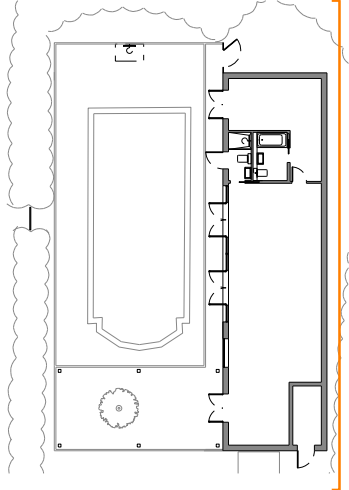

P1 28.11.2025 For Planning
A1 04.11.2025 Date For Approval
Revision Amendment



PROJECT NUMBER:	PROJECT ADDRESS:
069	Park Farm House, Henfield
PROJECT REFERENCE:	
FPH	BN5 9BA

DRAWING NUMBER:	FIRST ISSUED DATE:	REVISION:
069-PFH-021	04.11.2025	A1

DRAWING TITLE:	STATUS:	CHECKED:
Existing and proposed rear elevation		
SCALE:	DRAWN:	
1:50 @ A1/ 1:100 @ A3	Planning	JL

SMALL DESIGN STUDIO

A: 23 Church Street, Steyning, BN44 3YB
T: +44(0) 1903 905125
E: mail@smalldesignstudio.co.uk
W: www.smalldesignstudio.co.uk



021	REV	P1
-----	-----	----