



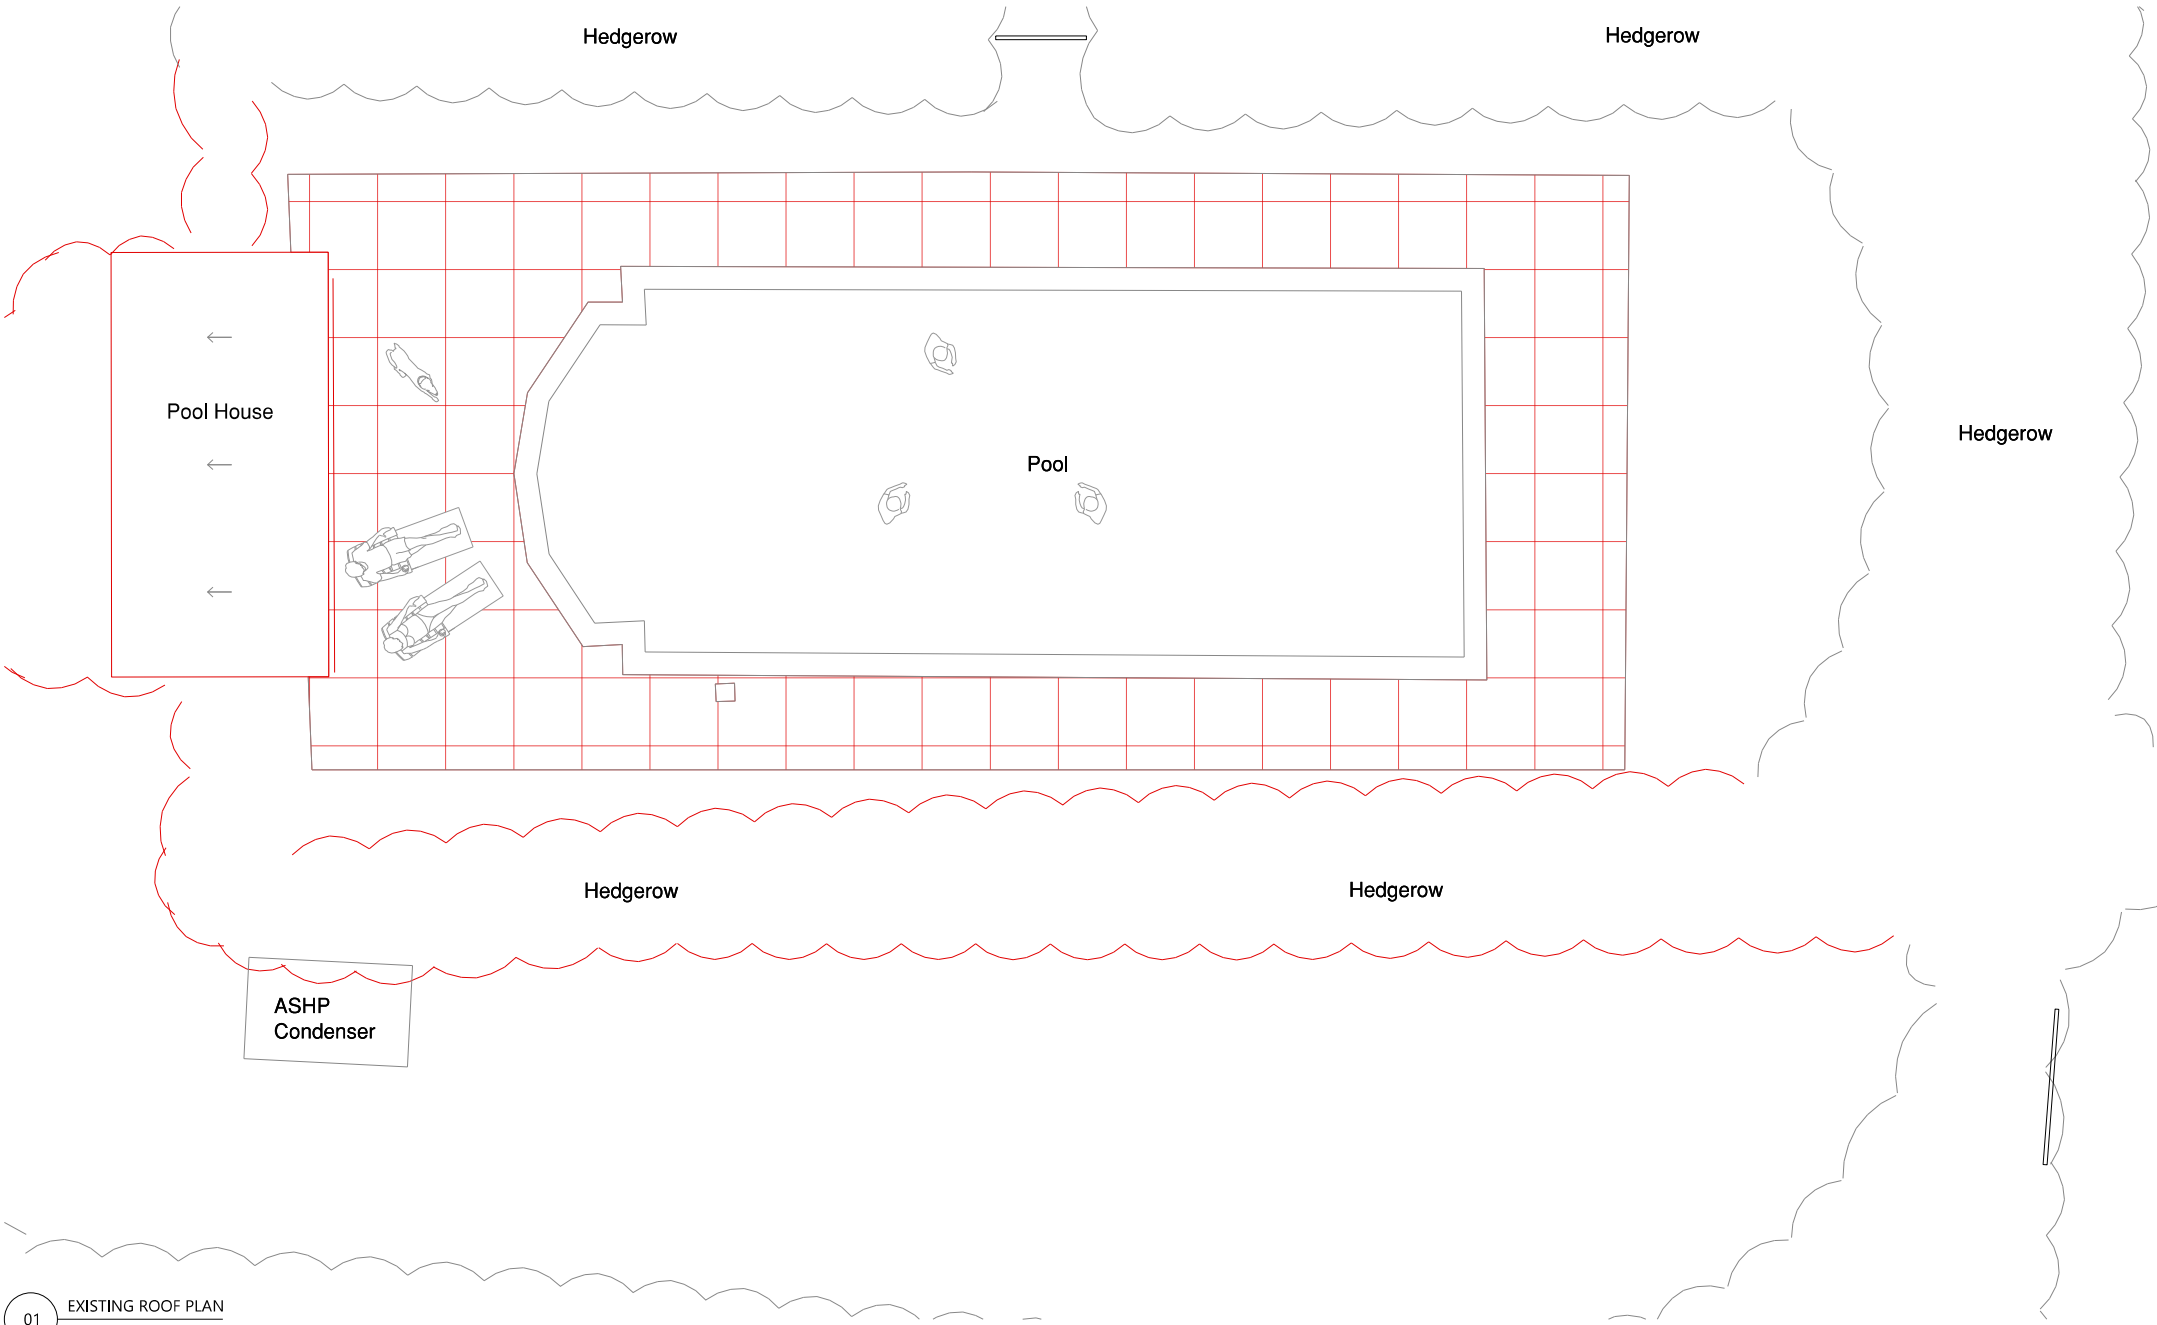

01 EXISTING ROOF PLAN
A1/A3 @ 1:50/ 1:100

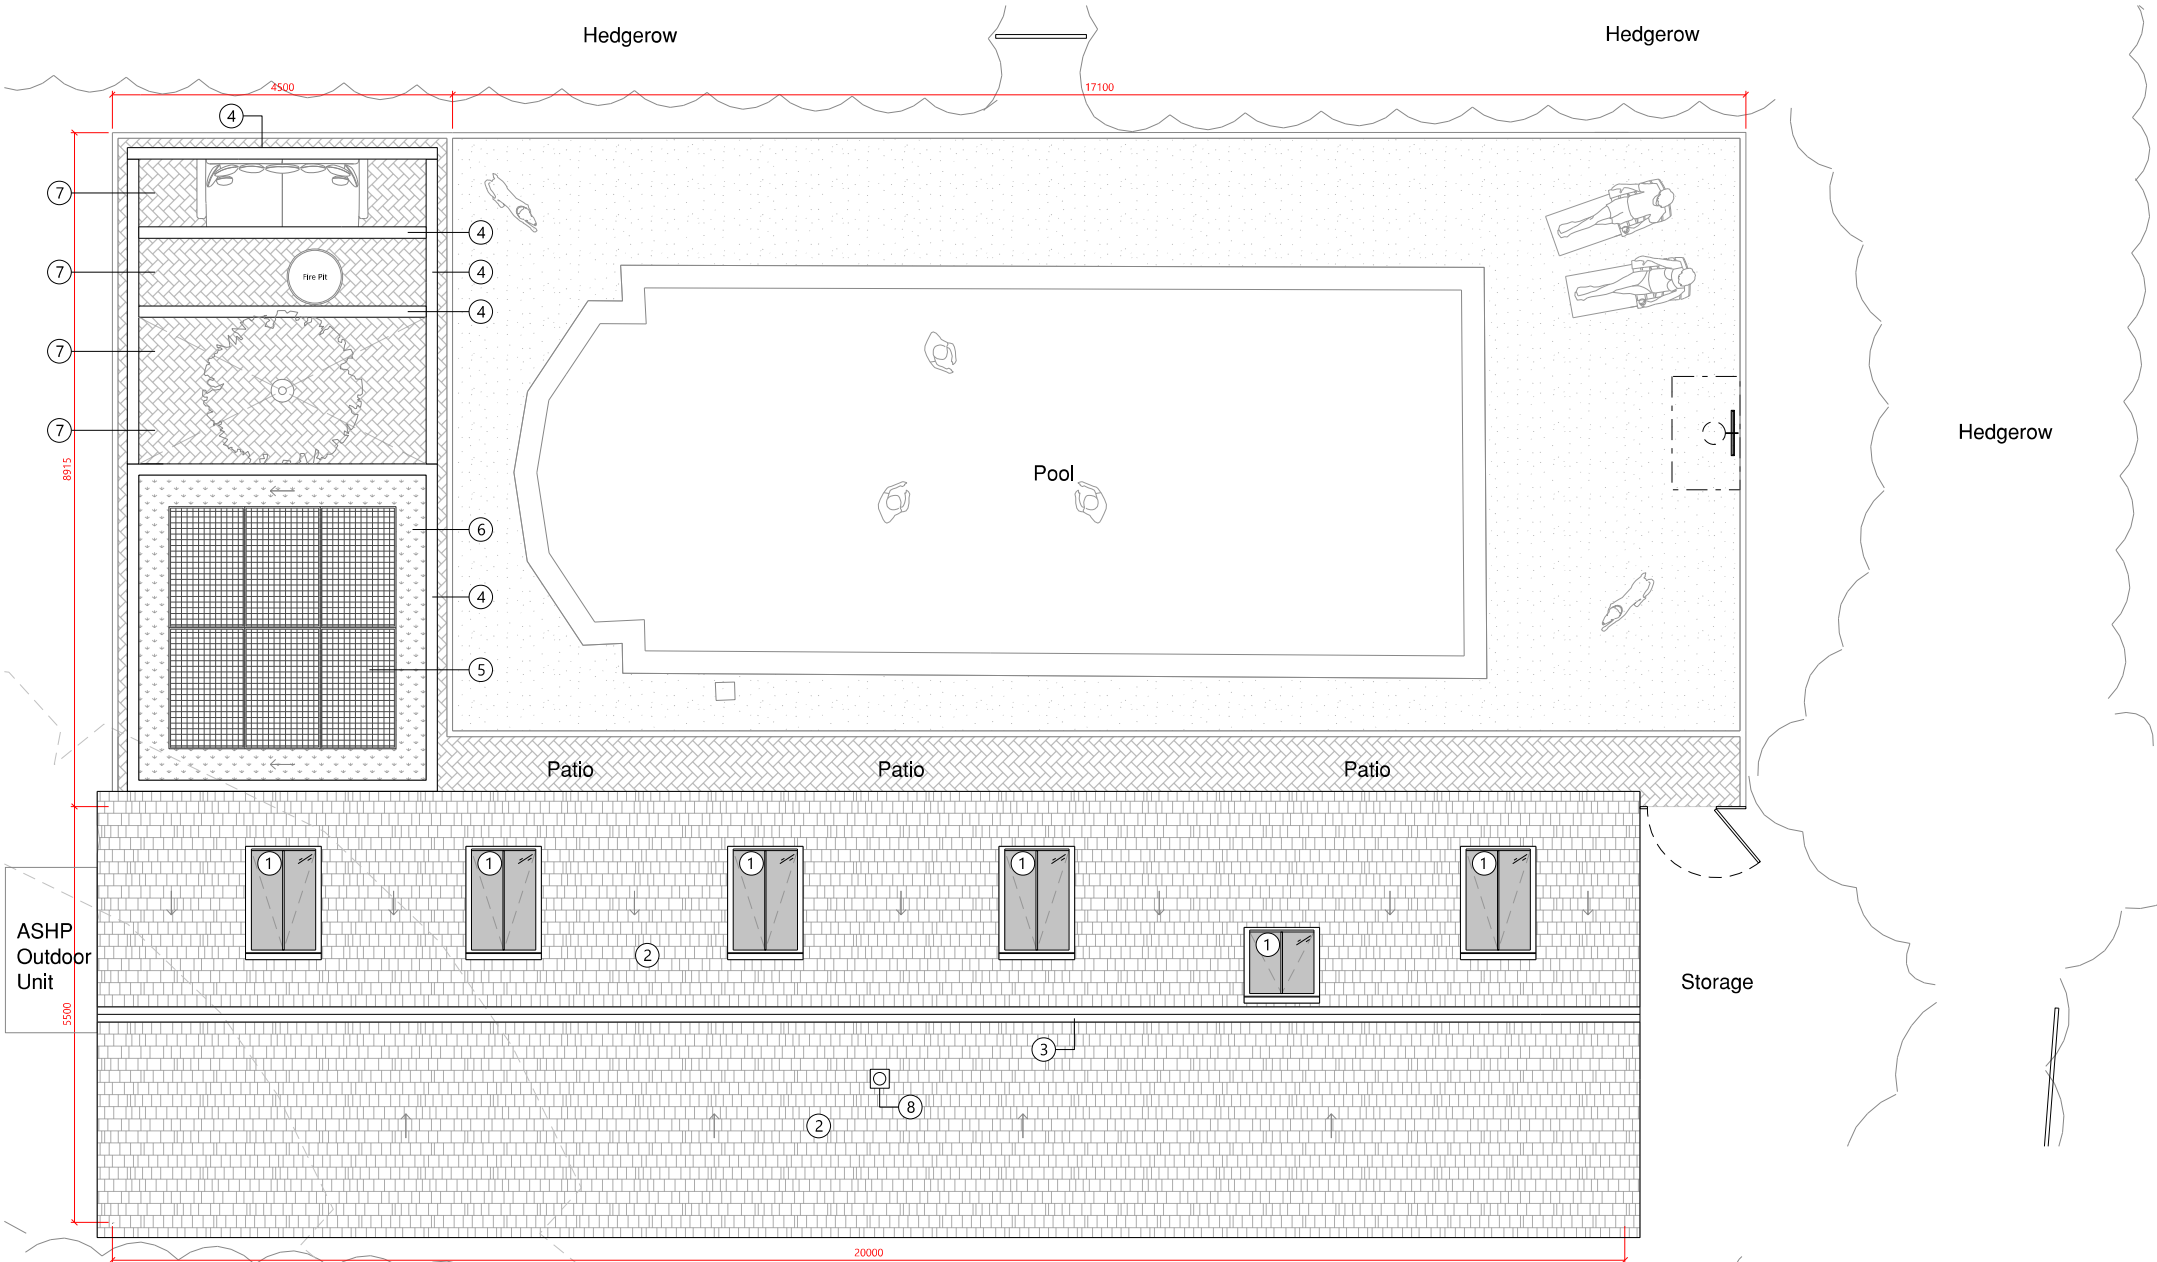

02 PROPOSED ROOF PLAN
A1/A3 @ 1:50/ 1:100

General Notes:

1. All dimensions to be checked on site prior to construction or fabrication. Any discrepancies should be reported to the architect.
2. Where structural elements are shown this is for illustrative purposes only. All structural design to be carried out by suitably qualified structural engineer.
3. All drawings are indicative of architects visual requirements and show design intent only. All work is subject to change upon detail design.
4. Do not scale from this drawing; work to figured dimensions only. IF IN DOUBT ASK.
5. All work to conform to current building regulations and all current construction legislation, if divergences from statutory requirements are shown on the drawings these should be reported to the architect immediately.
6. All drawings are to be read in conjunction with specifications and drawings of all other consultants.
7. This drawing has been produced using survey information supplied by others, the accuracy of which Small Design Studio can not guarantee. All dimensions are to be checked and confirmed onsite by the contractor prior to construction.
8. Copyrights - This drawing is the property of Small Design Studio. You hereby agree and undertake that you will in any way utilize, copy, reproduce or take advantage of the drawings (or any part of them) prior to our written consent. Should any contravention occurs, the onus shall be on you to prove that you have not been in breach.


KEY:

- 1 Conservation style openable roof windows
- 2 New red clay roofing tiles
- 3 New red clay ridge tiles to match roofing tiles
- 4 Timber pergola with flat roof structure
- 5 Solar panels
- 6 Green roof
- 7 Open roof section
- 8 Wood fire flue

KEY

- Site Boundary
- Element to be demolished

P1
A1
Revision
28.11.2025
04.11.2025
Date
For Planning
For Approval
Amendment

 

small design studio

PROJECT NUMBER: 069	PROJECT ADDRESS: Park Farm House, Henfield BN5 9BA
PROJECT REFERENCE: FPH	
DRAWING NUMBER: 069-PFH-011	DATE: 04.11.2025
DRAWING TITLE: Existing and proposed roof plan	REVISION: A1
SCALE: 1:50 @ A1/ 1:100 @ A3	STATUS: Planning
	DRAWN: JL
	CHECKED: JL

SMALL DESIGN STUDIO

A: 23 Church Street, Stouring, BN44 3YB
T: +44(0) 1903 905125
E: mail@smalldesignstudio.london
W: www.smalldesignstudio.london

011
REV P1

© small design studio