

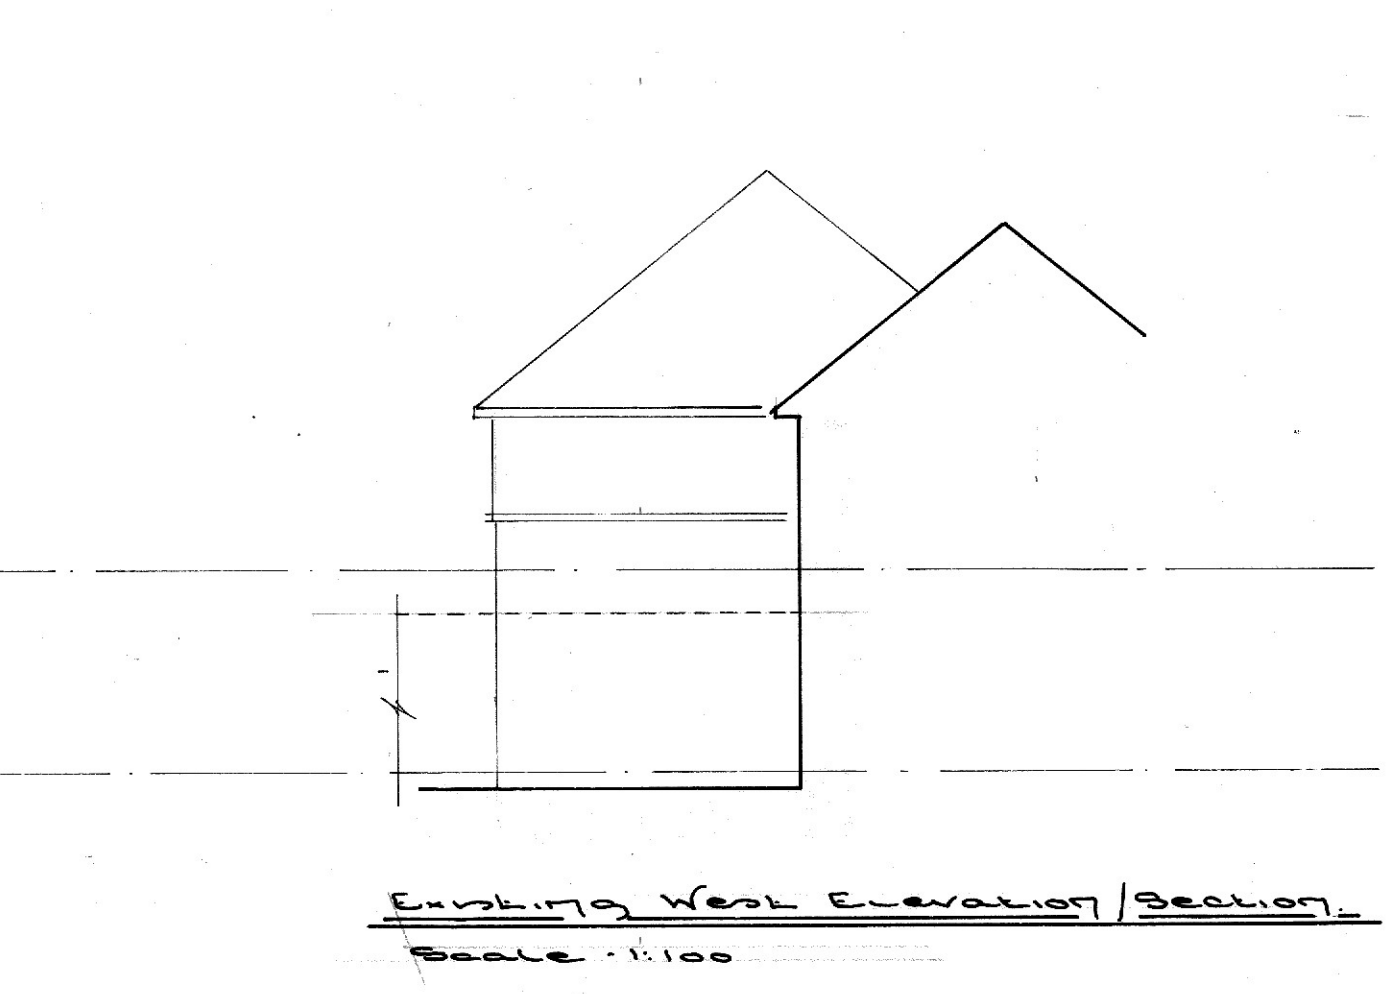
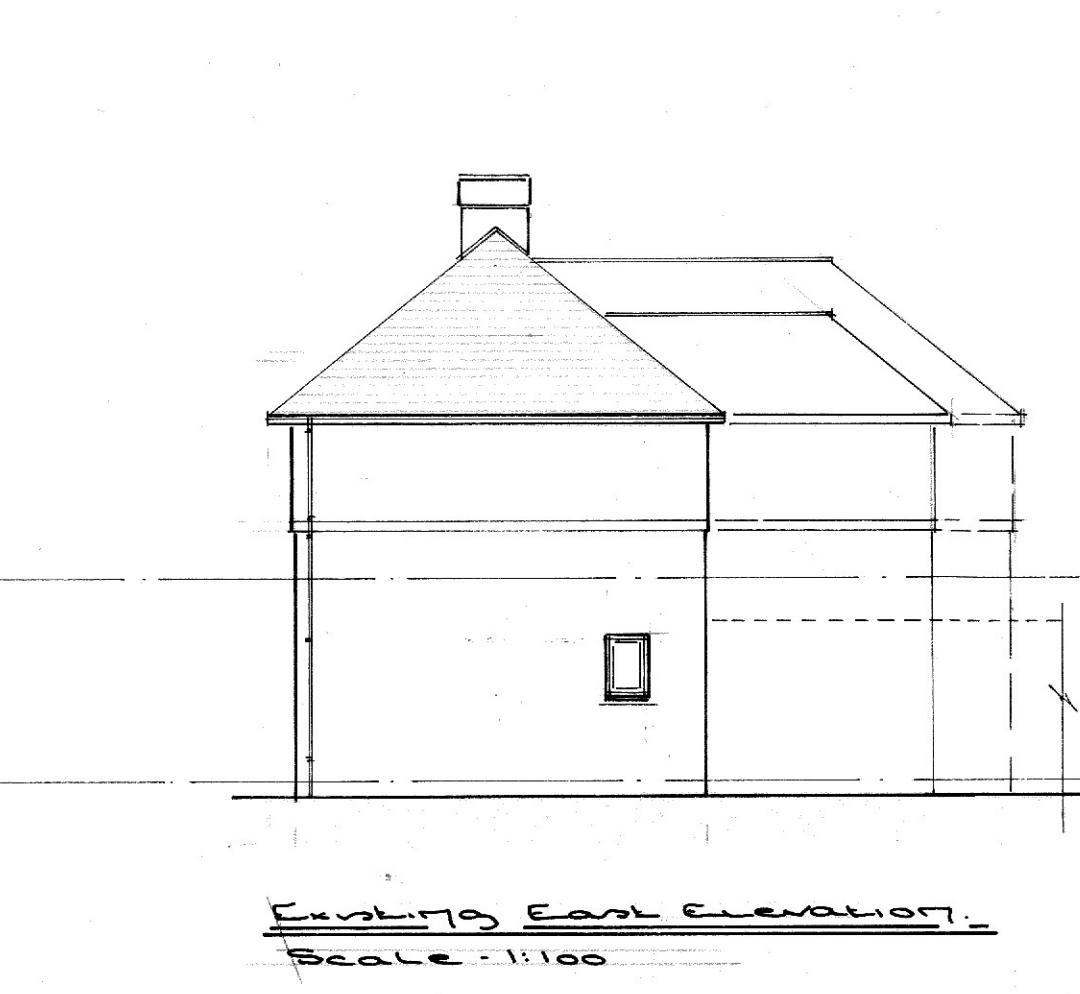
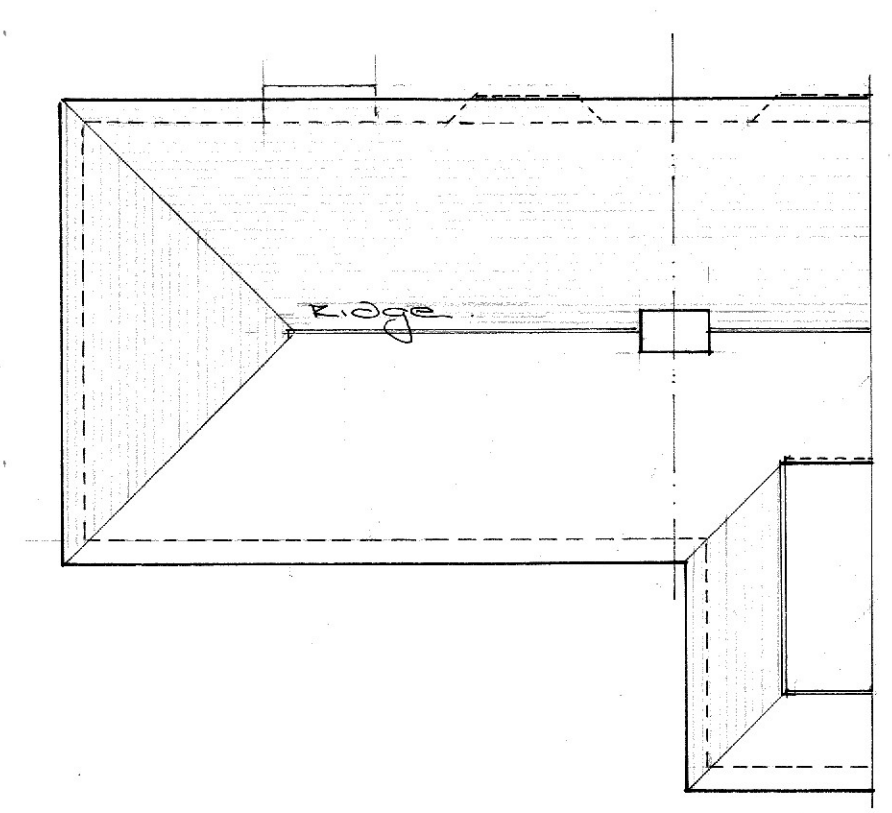
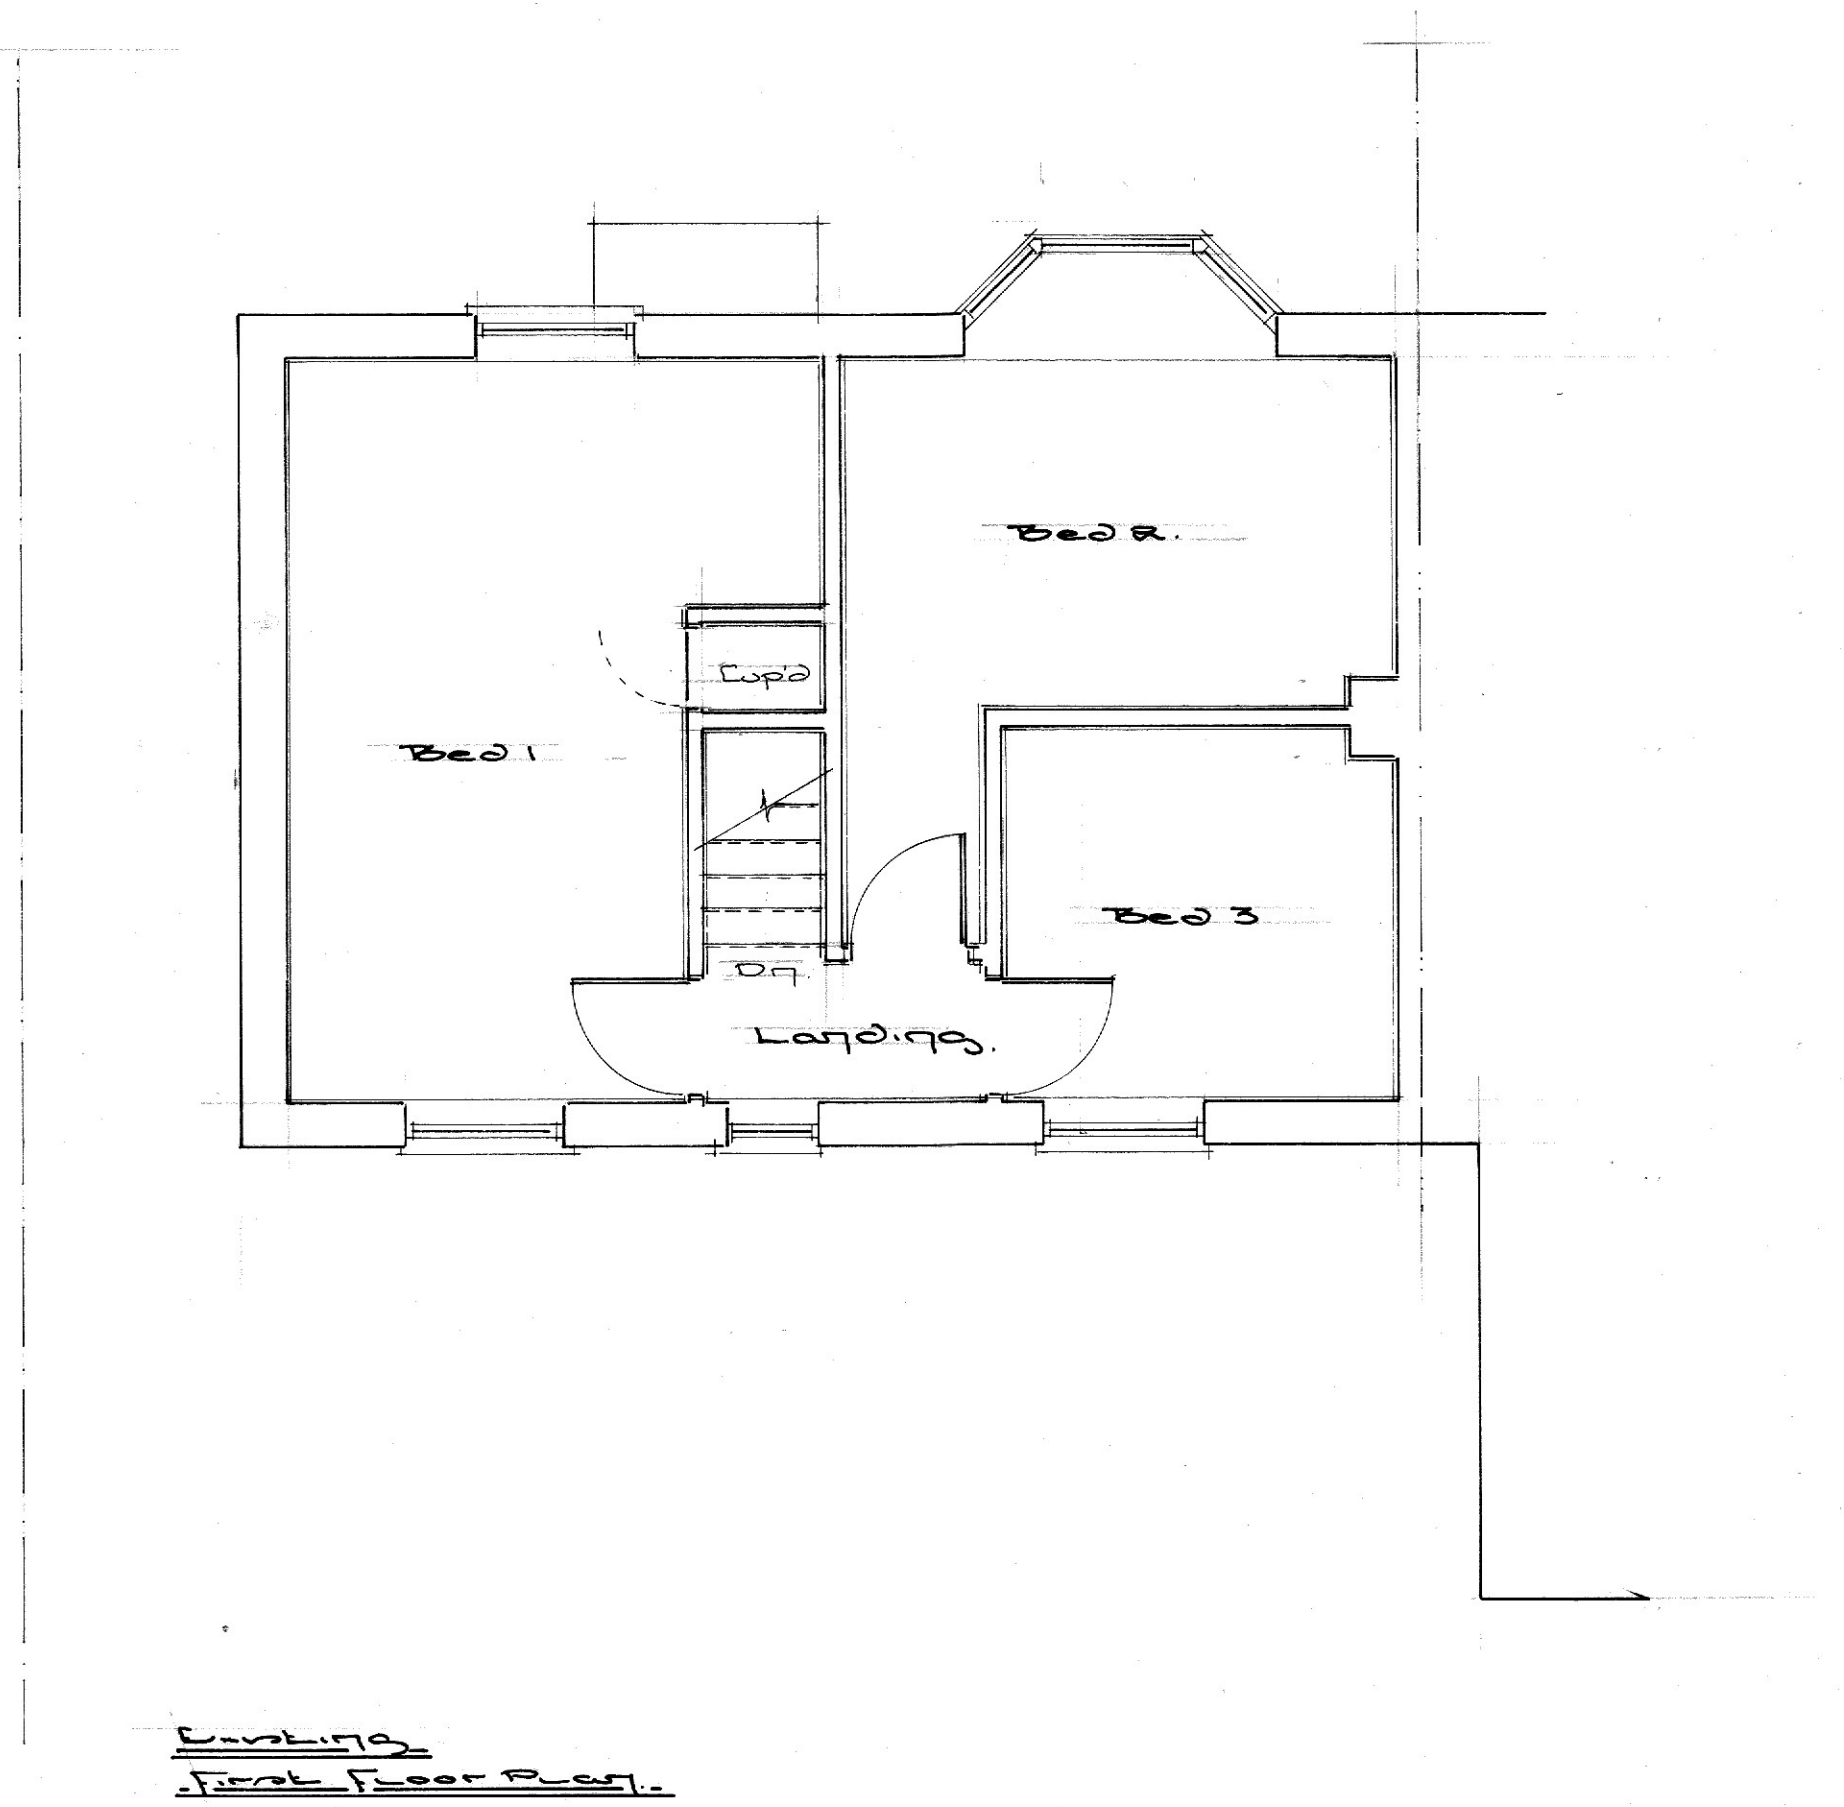
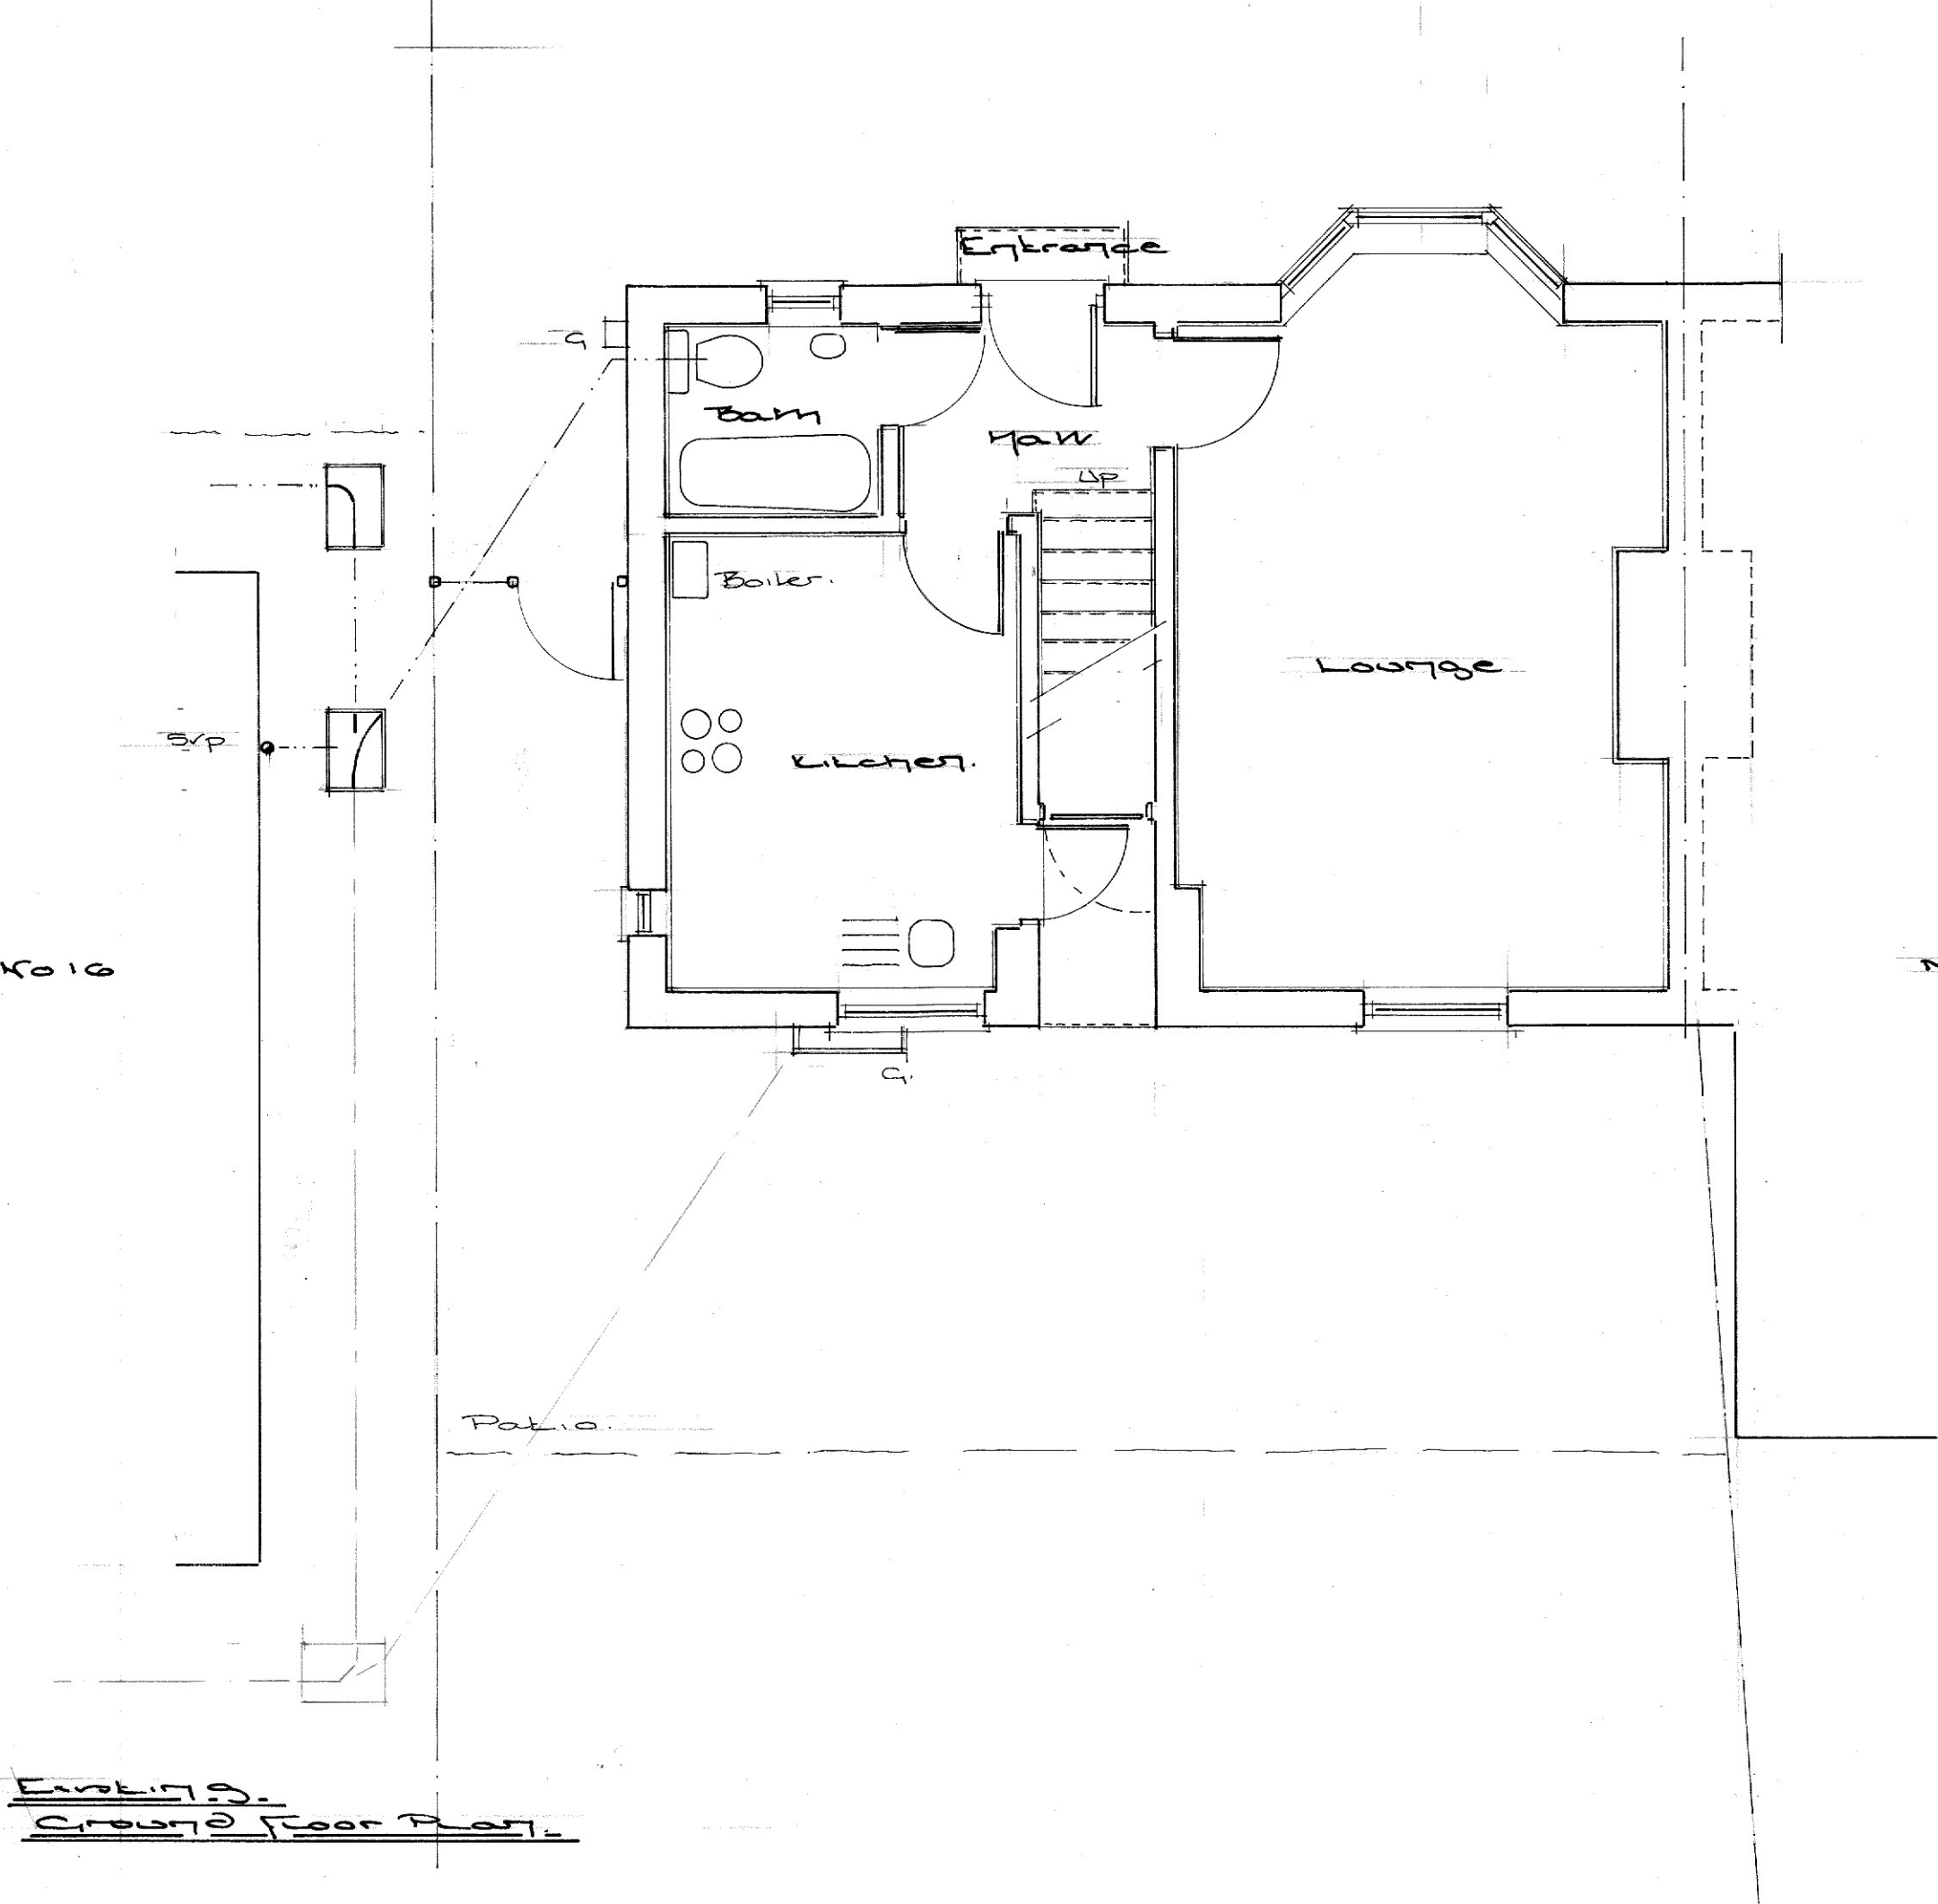


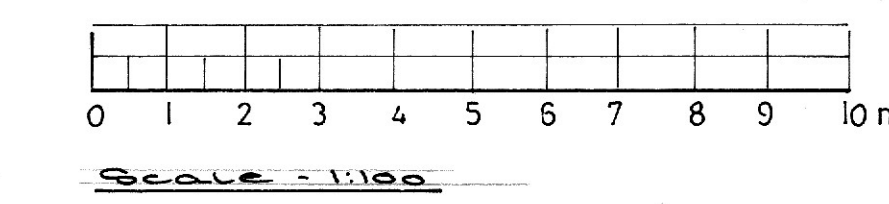

- Existing Materials.**
- Roof - Pitched - Dark, plain clay tiles and fittings.
 - Eaves - White, Upvc eaves enclosure.
 - Guttering - Black, profiled, Upvc gutters and downpipes.
 - Walls - Ground Floor, Local red stock brickwork.
First Floor, Colour washed sand: cement render.
 - Joinery - Windows - White, high performance, Upvc.
 - Joinery - Doors - High performance, Upvc/ composite.

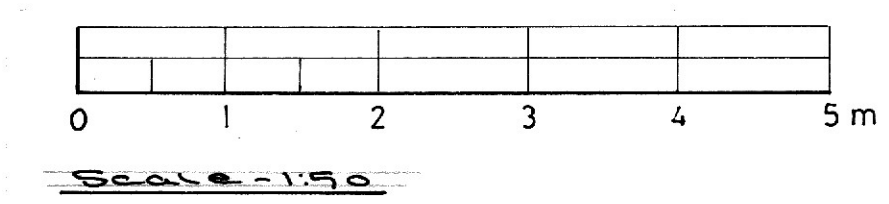

Proposed Two Storey Rear Extension at:-
18. Bethune Road, Horsham, West Sussex. RH13 5JP
 Title: Existing Ground, First Floor, Roof Plans and Elevations.
 Client: Mr & Mrs Thomas
 Date: October 2025
 Scales: 1: 50 & 1: 100 @ A1
 Drawing No: 2025/ 350/ 002

Drawn: ST