


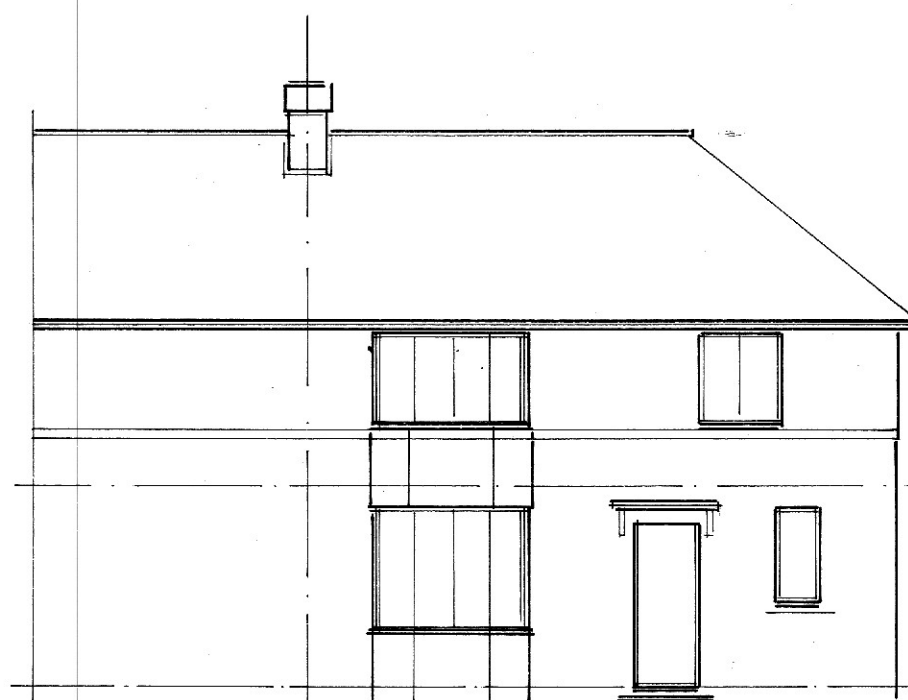
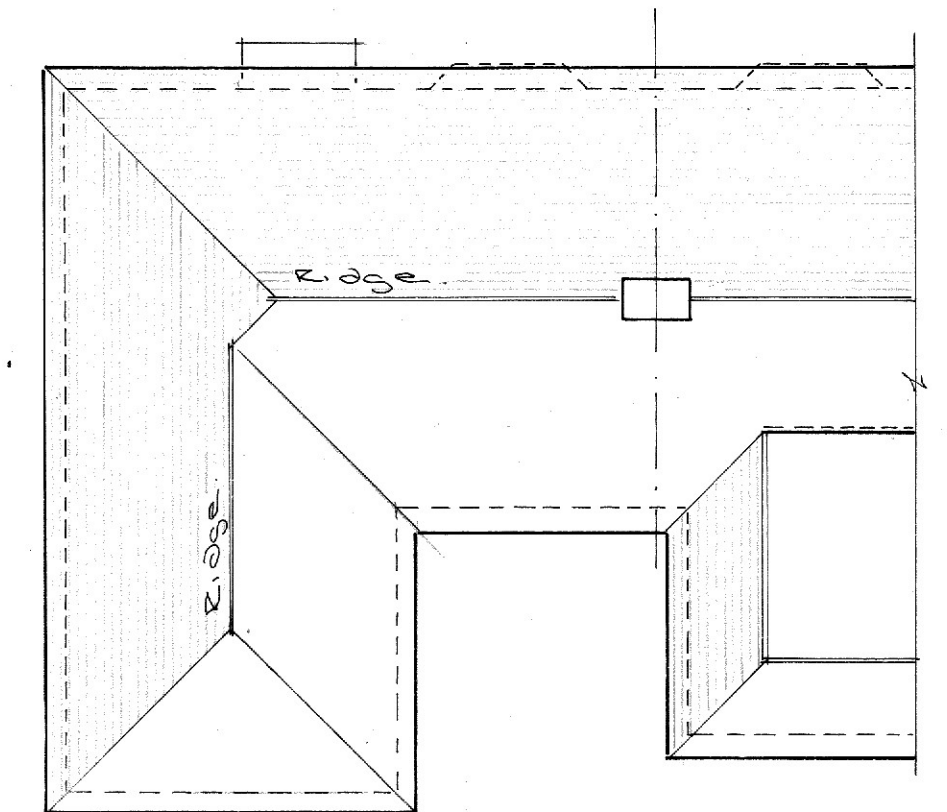


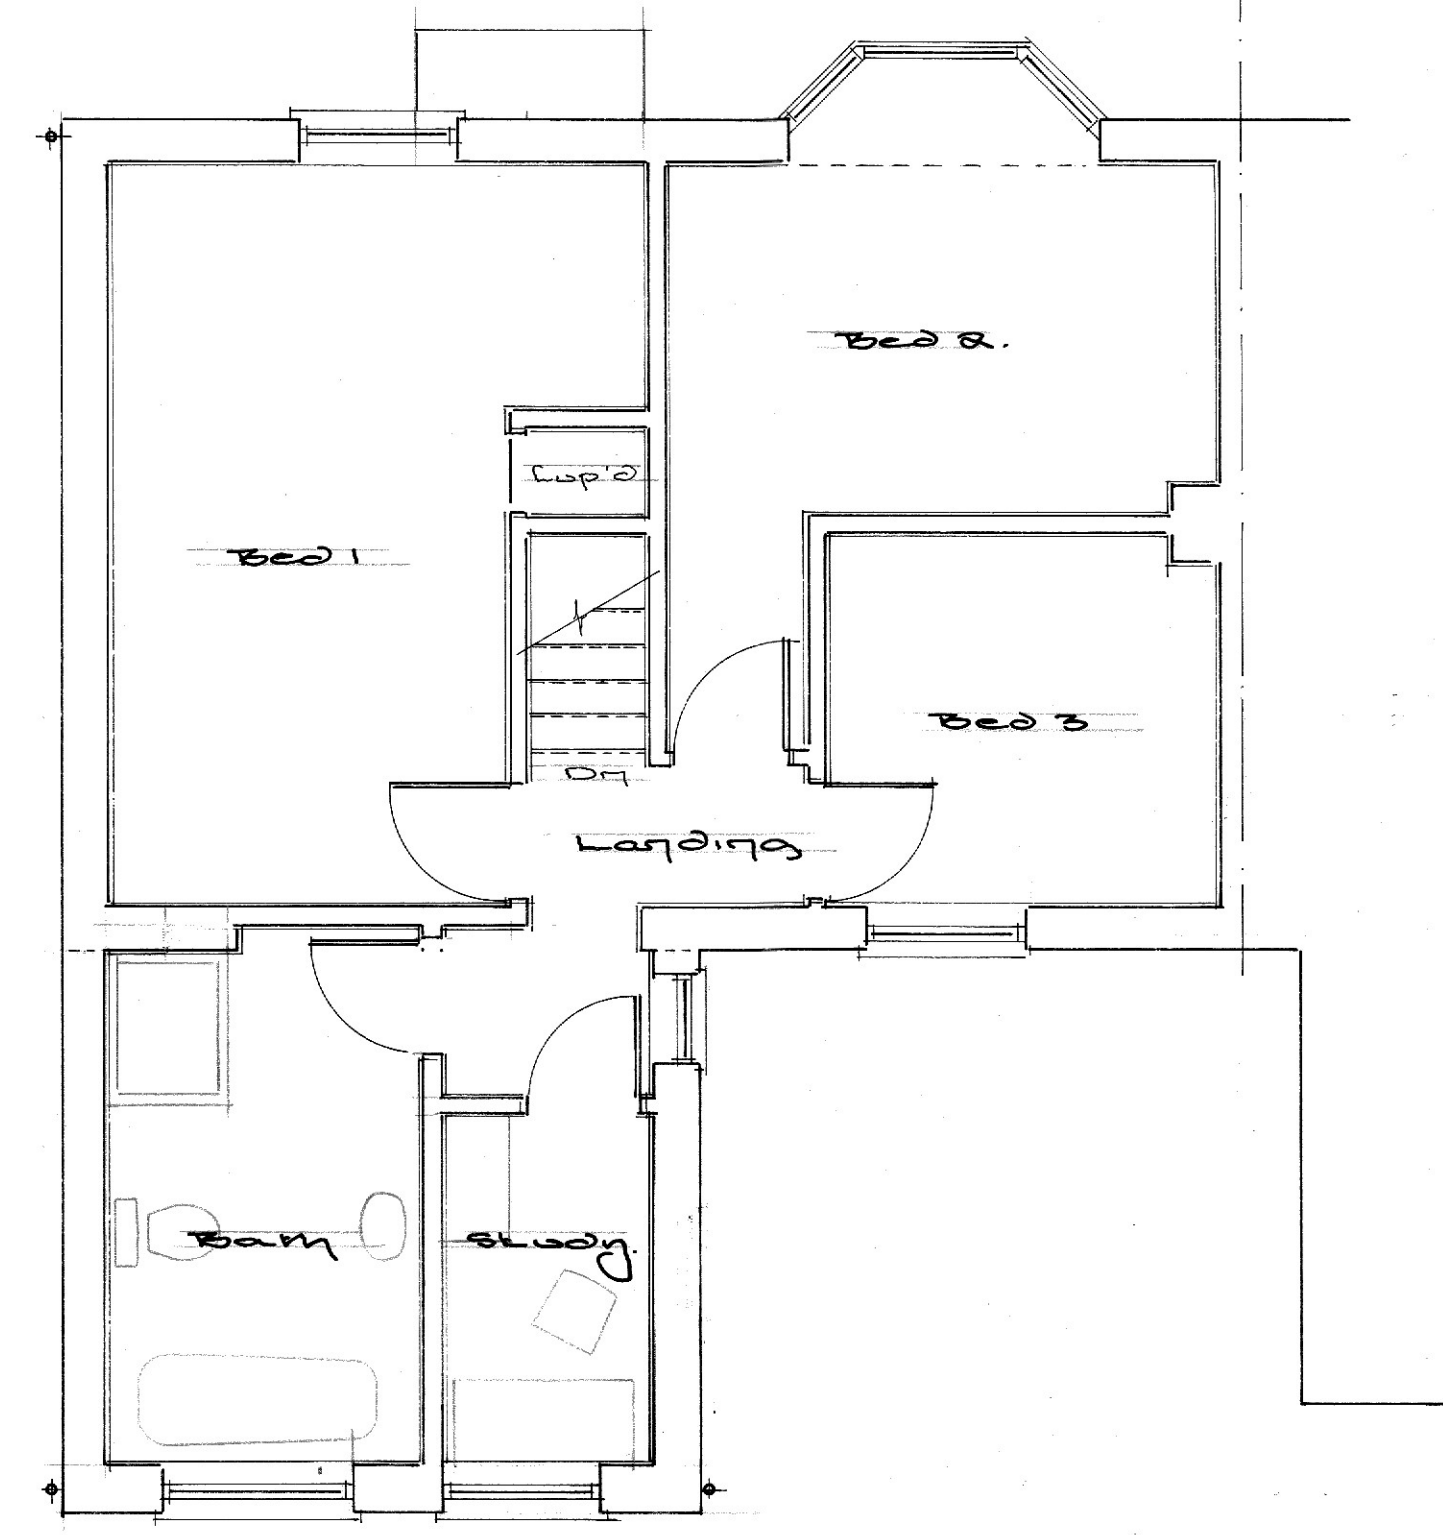


Proposed North Elevation.
Scale: 1:100
(No Alteration)

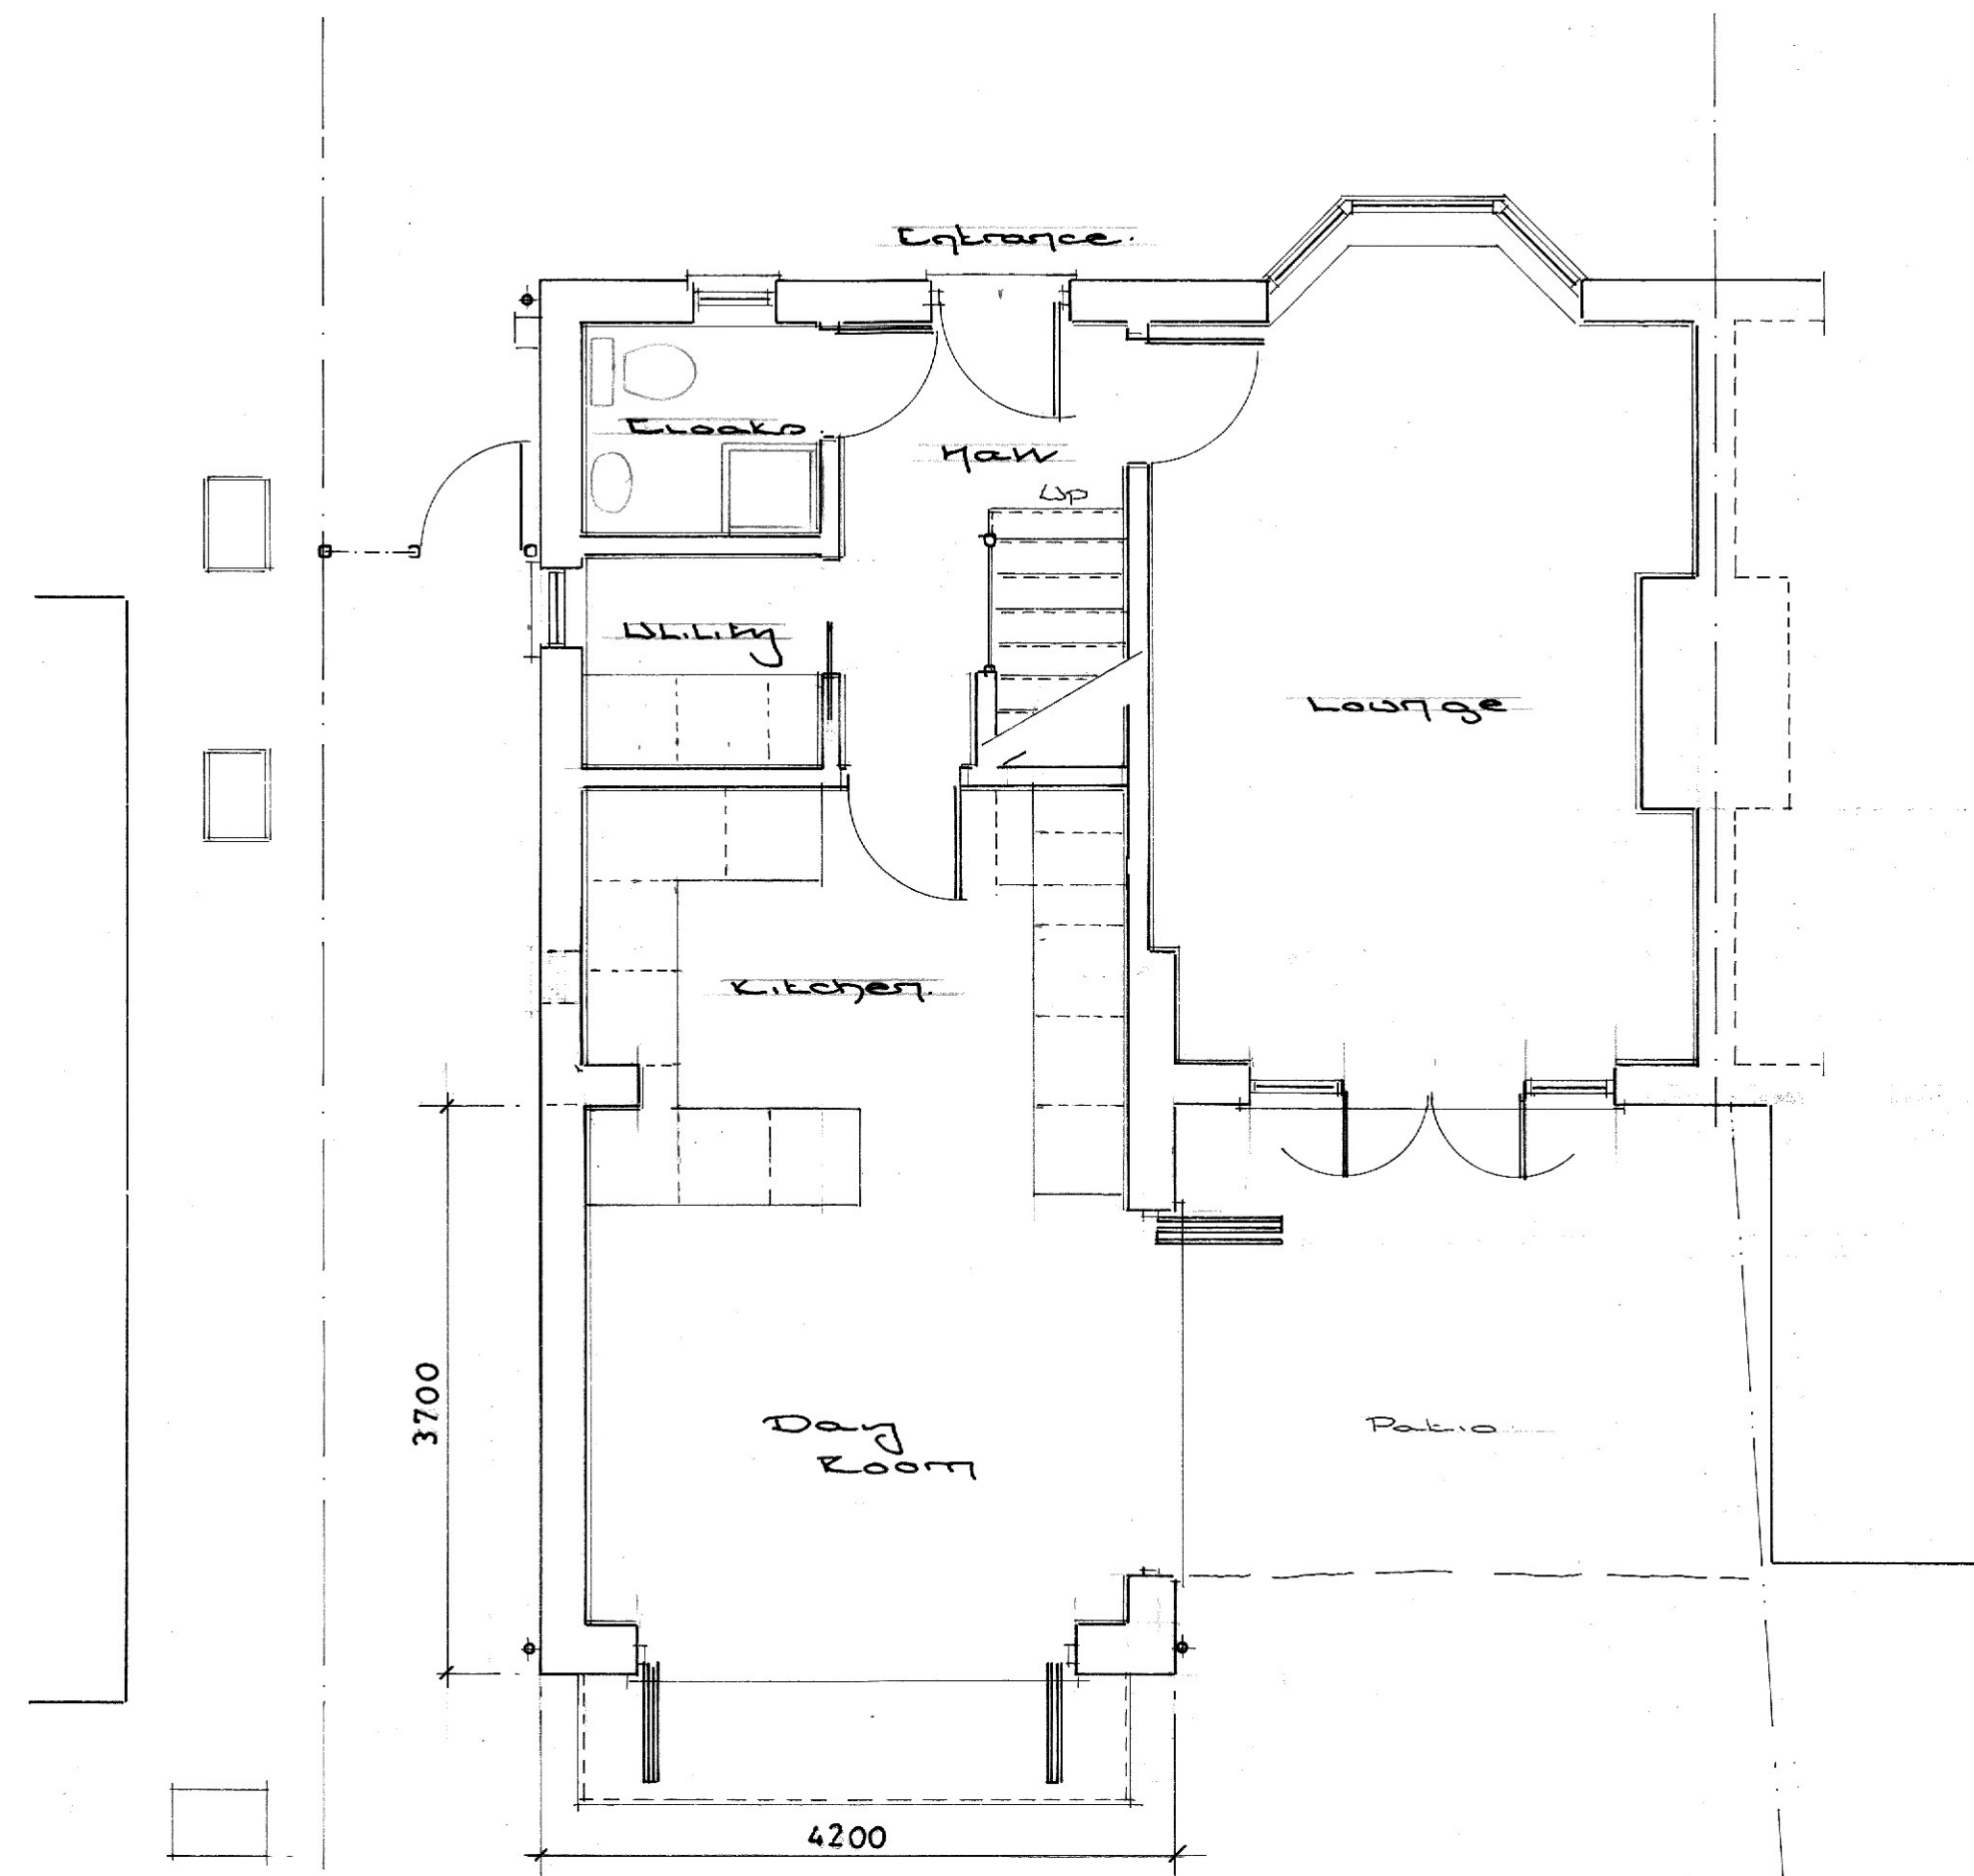


Proposed East Elevation.
Scale: 1:100

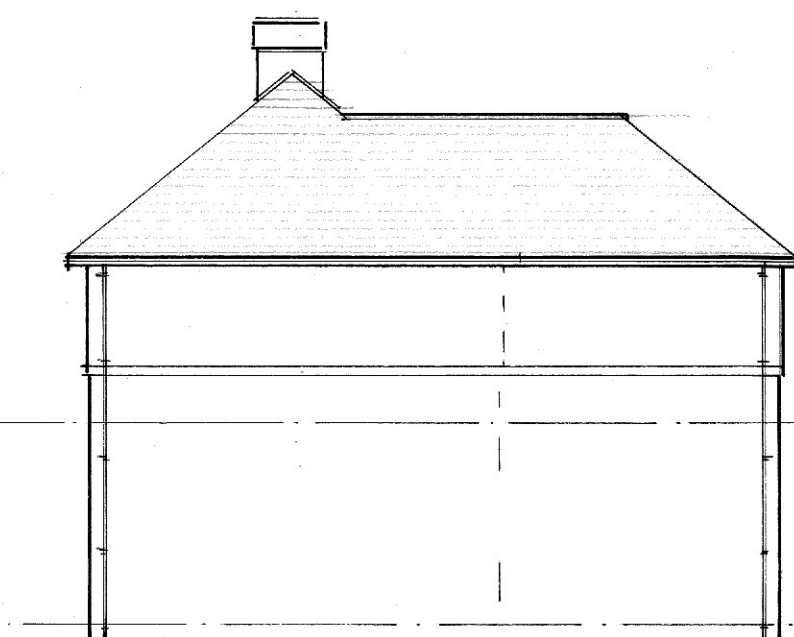


Proposed South Elevation.
Scale: 1:100

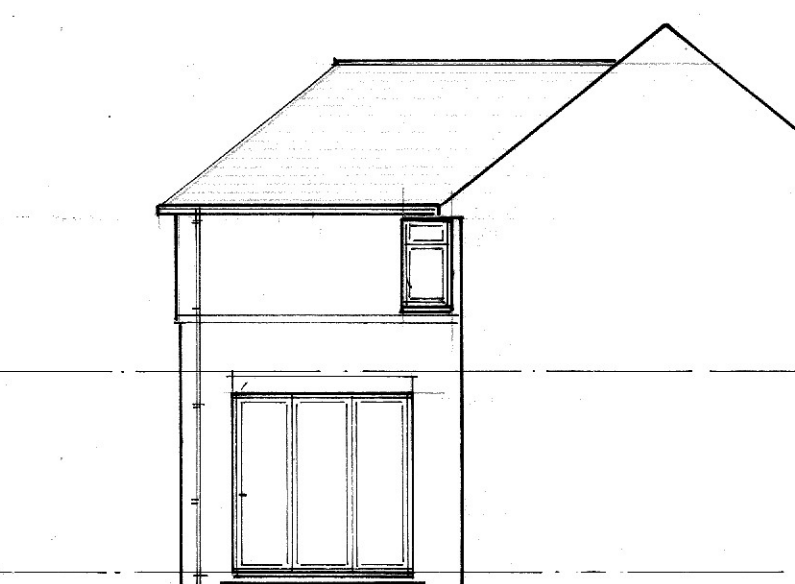

Proposed West Elevation.
Scale: 1:100

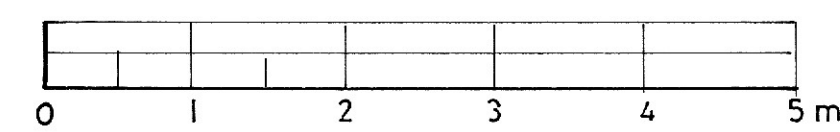

Scale: 1:50

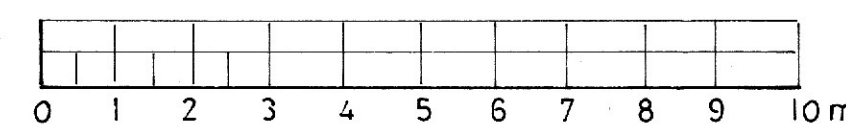

Scale: 1:100

Proposed Materials - Extension.

Roof - Pitched - Dark, plain clay tiles and fittings.
Eaves - White, Upvc eaves enclosure.
Guttering - Black, profiled, Upvc gutters and downpipes.
Walls - Ground Floor, Local red stock brickwork.
First Floor, Colour washed sand: cement render.
Joinery - Windows - White, high performance, Upvc.
Doors - White, high performance, Upvc/ composite.
Bi-fold - Powder coated aluminium.

Proposed Two Storey Rear Extension at: -
18. Bethune Road, Horsham, West Sussex. RH13 5JP
Title: Proposed Ground, First Floor, Roof Plans and Elevations.
Client: Mr & Mrs Thomas
Date: October 2025
Scales: 1: 50 & 1: 100 @ A1
Drawing No: 2025/ 350/ 003
Drawn: ST