
 


Rapley Cottage Site Plan for DC/25/2067

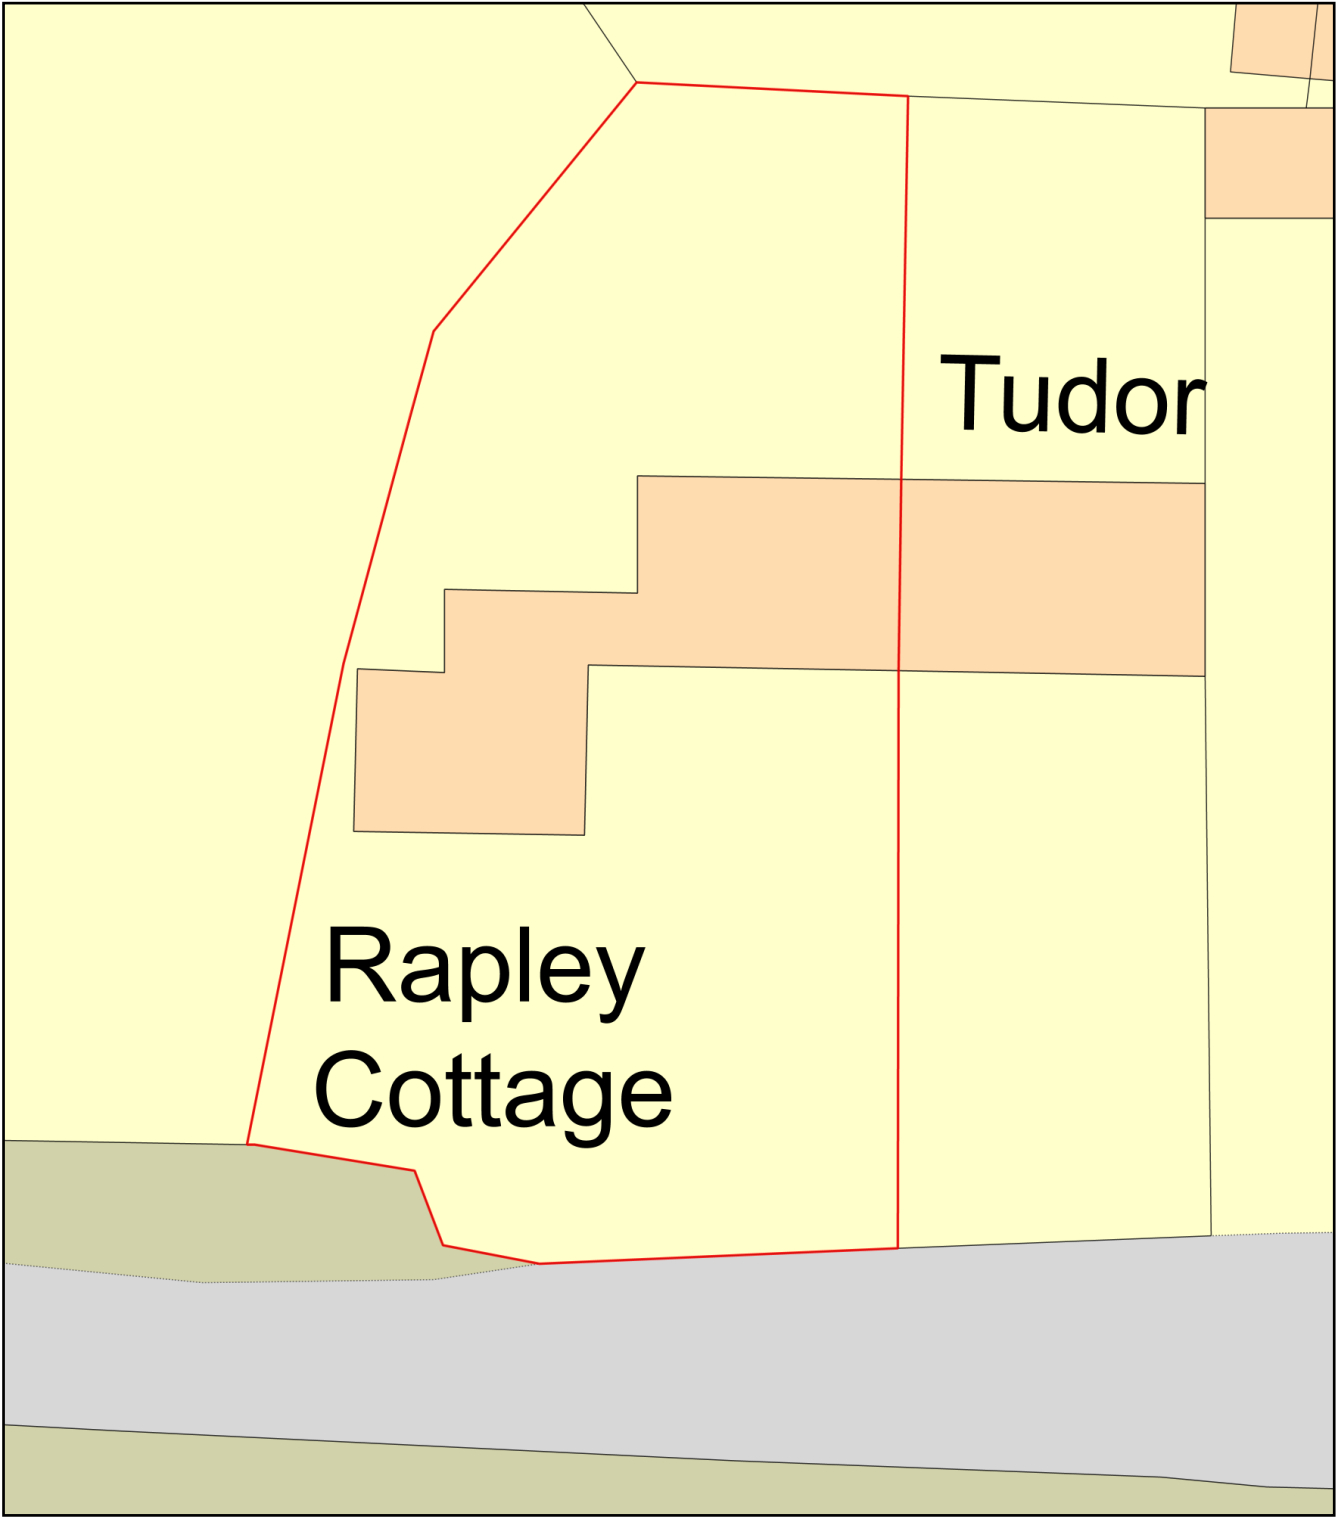

Plan Produced for: Malcolm and Jayne Bruce

Date Produced: 18 Dec 2025

Plan Reference Number: TQRQM25352183555566

Scale: 1:200 @ A4