
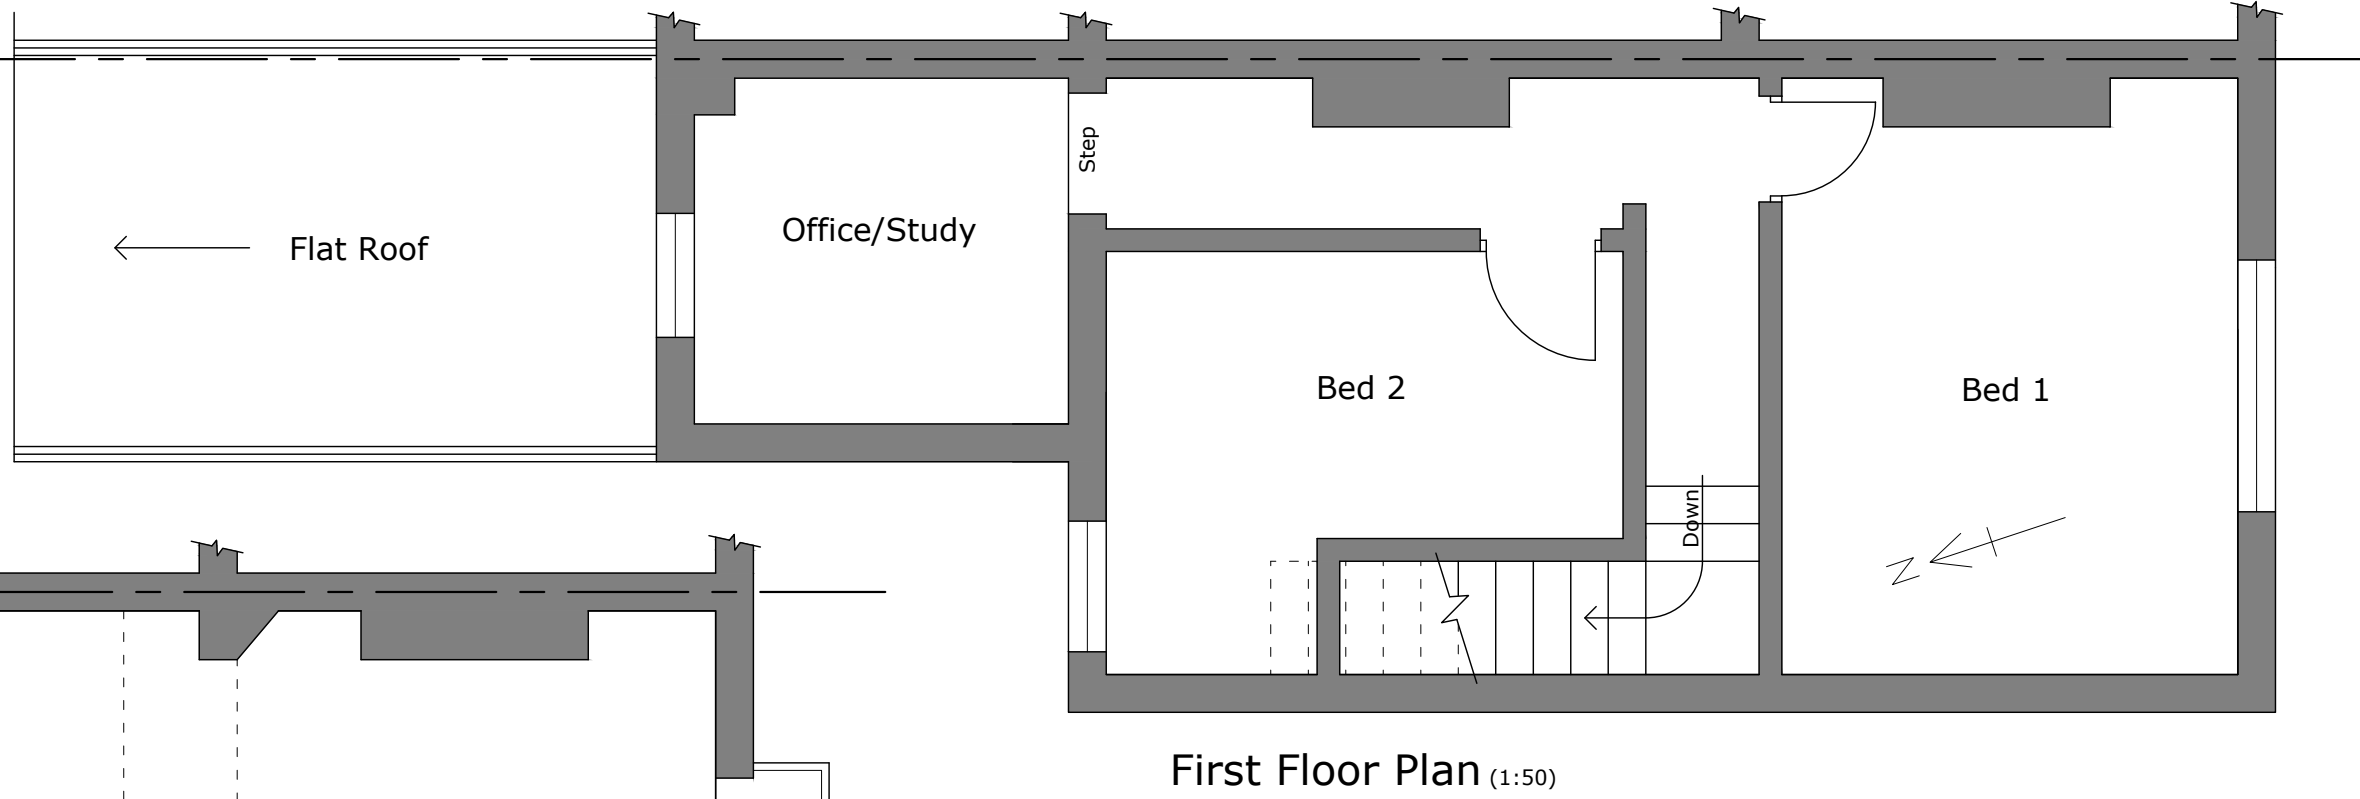
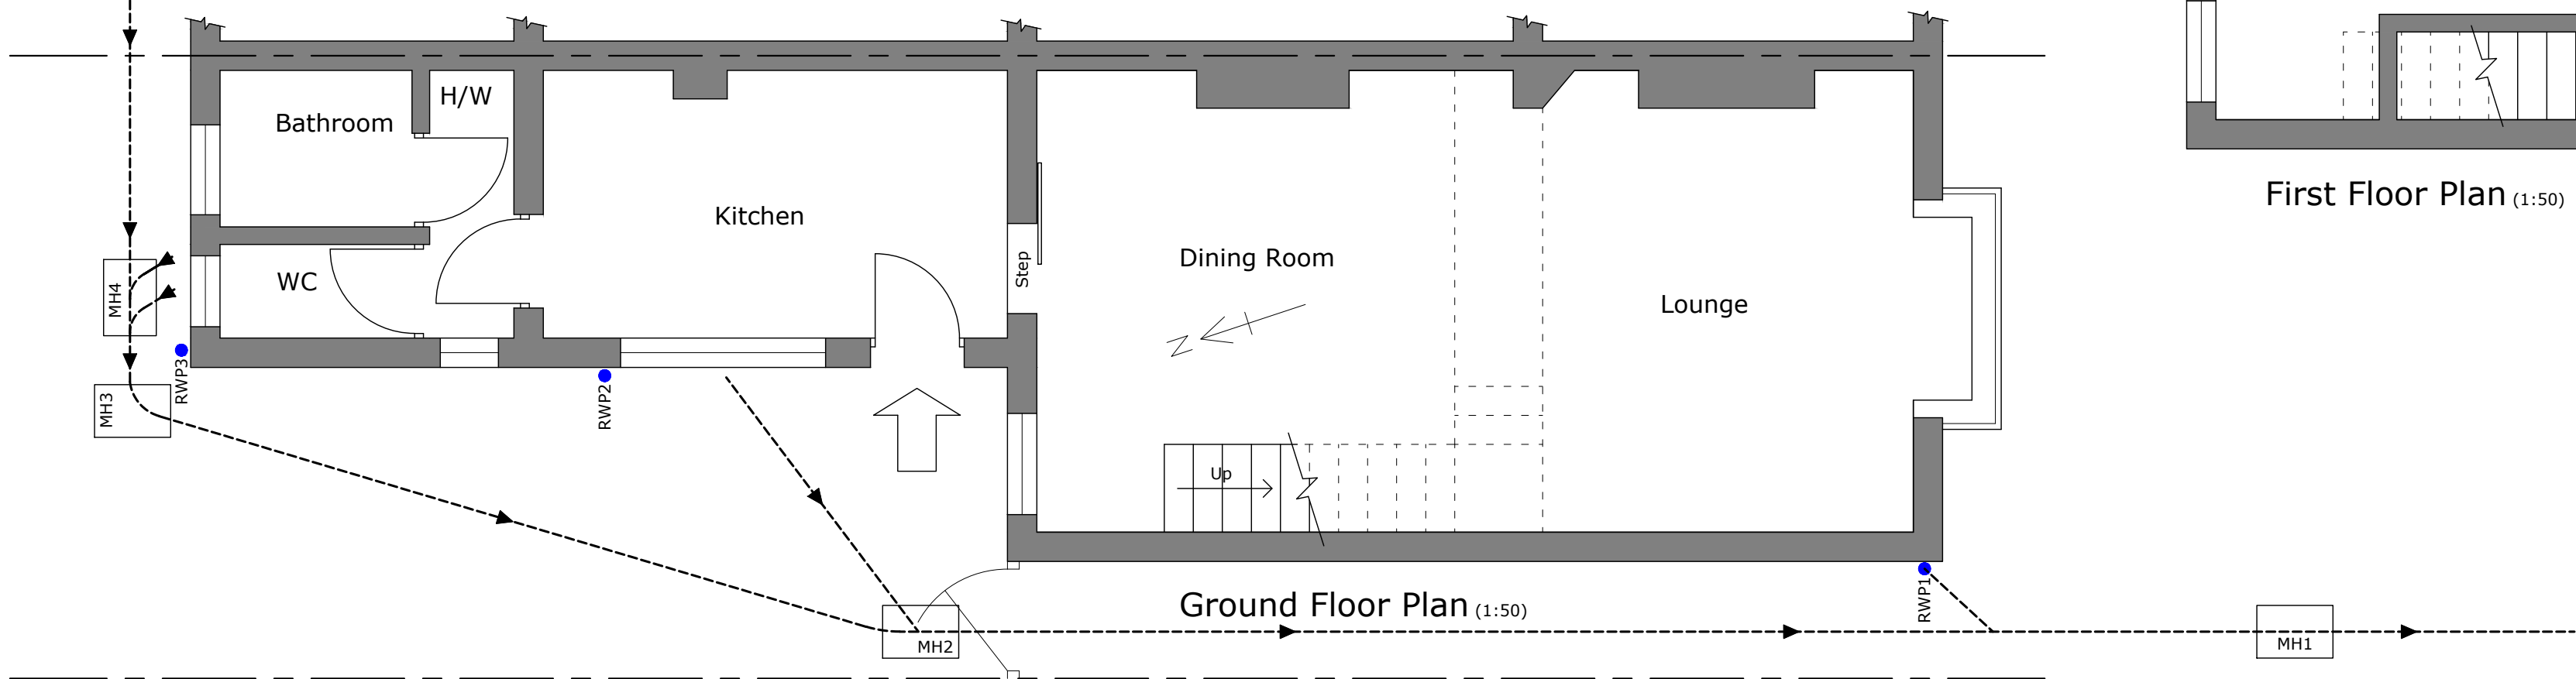
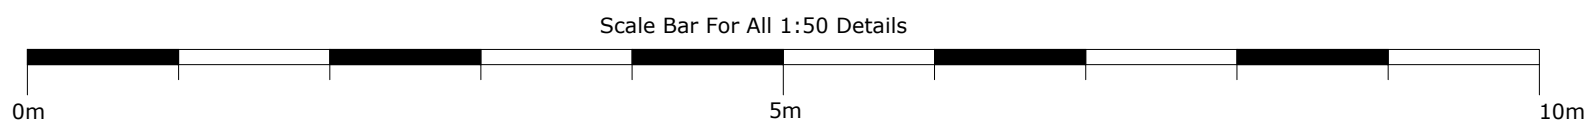
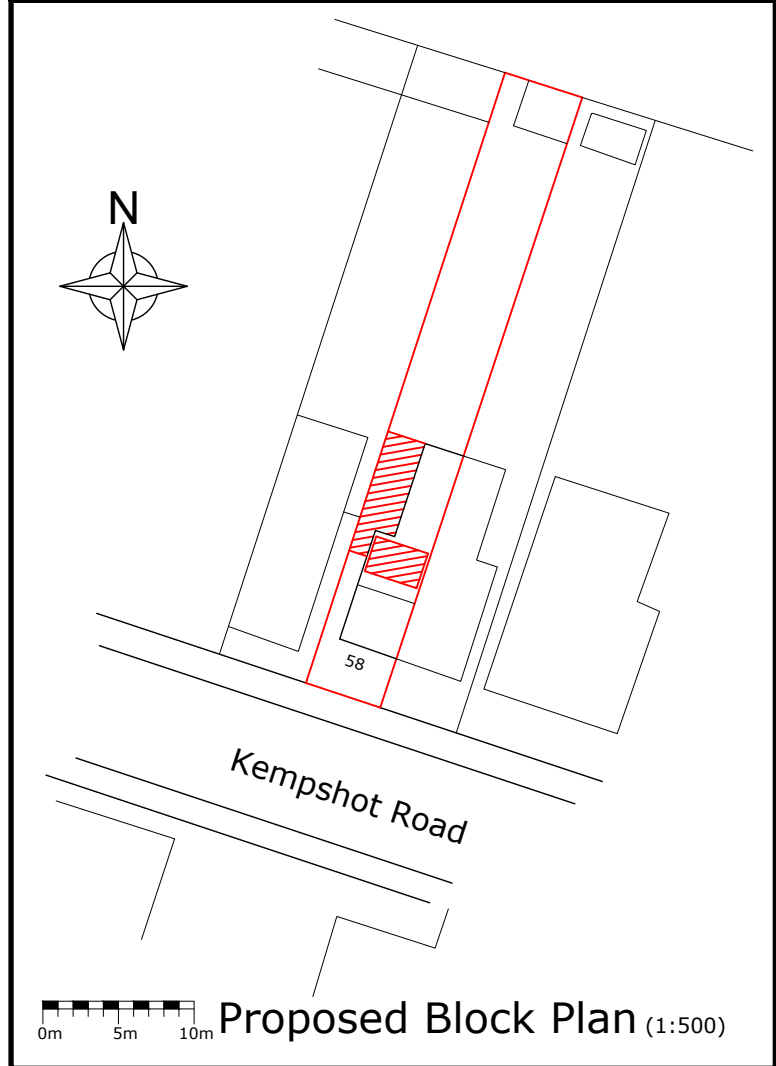
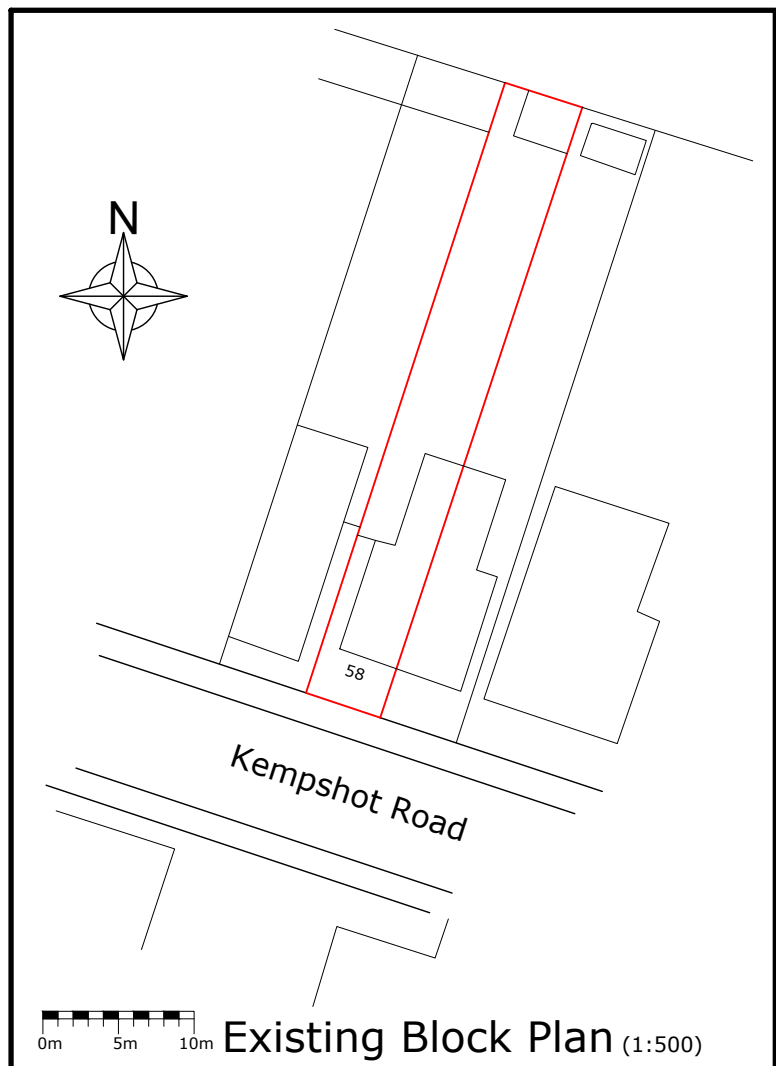
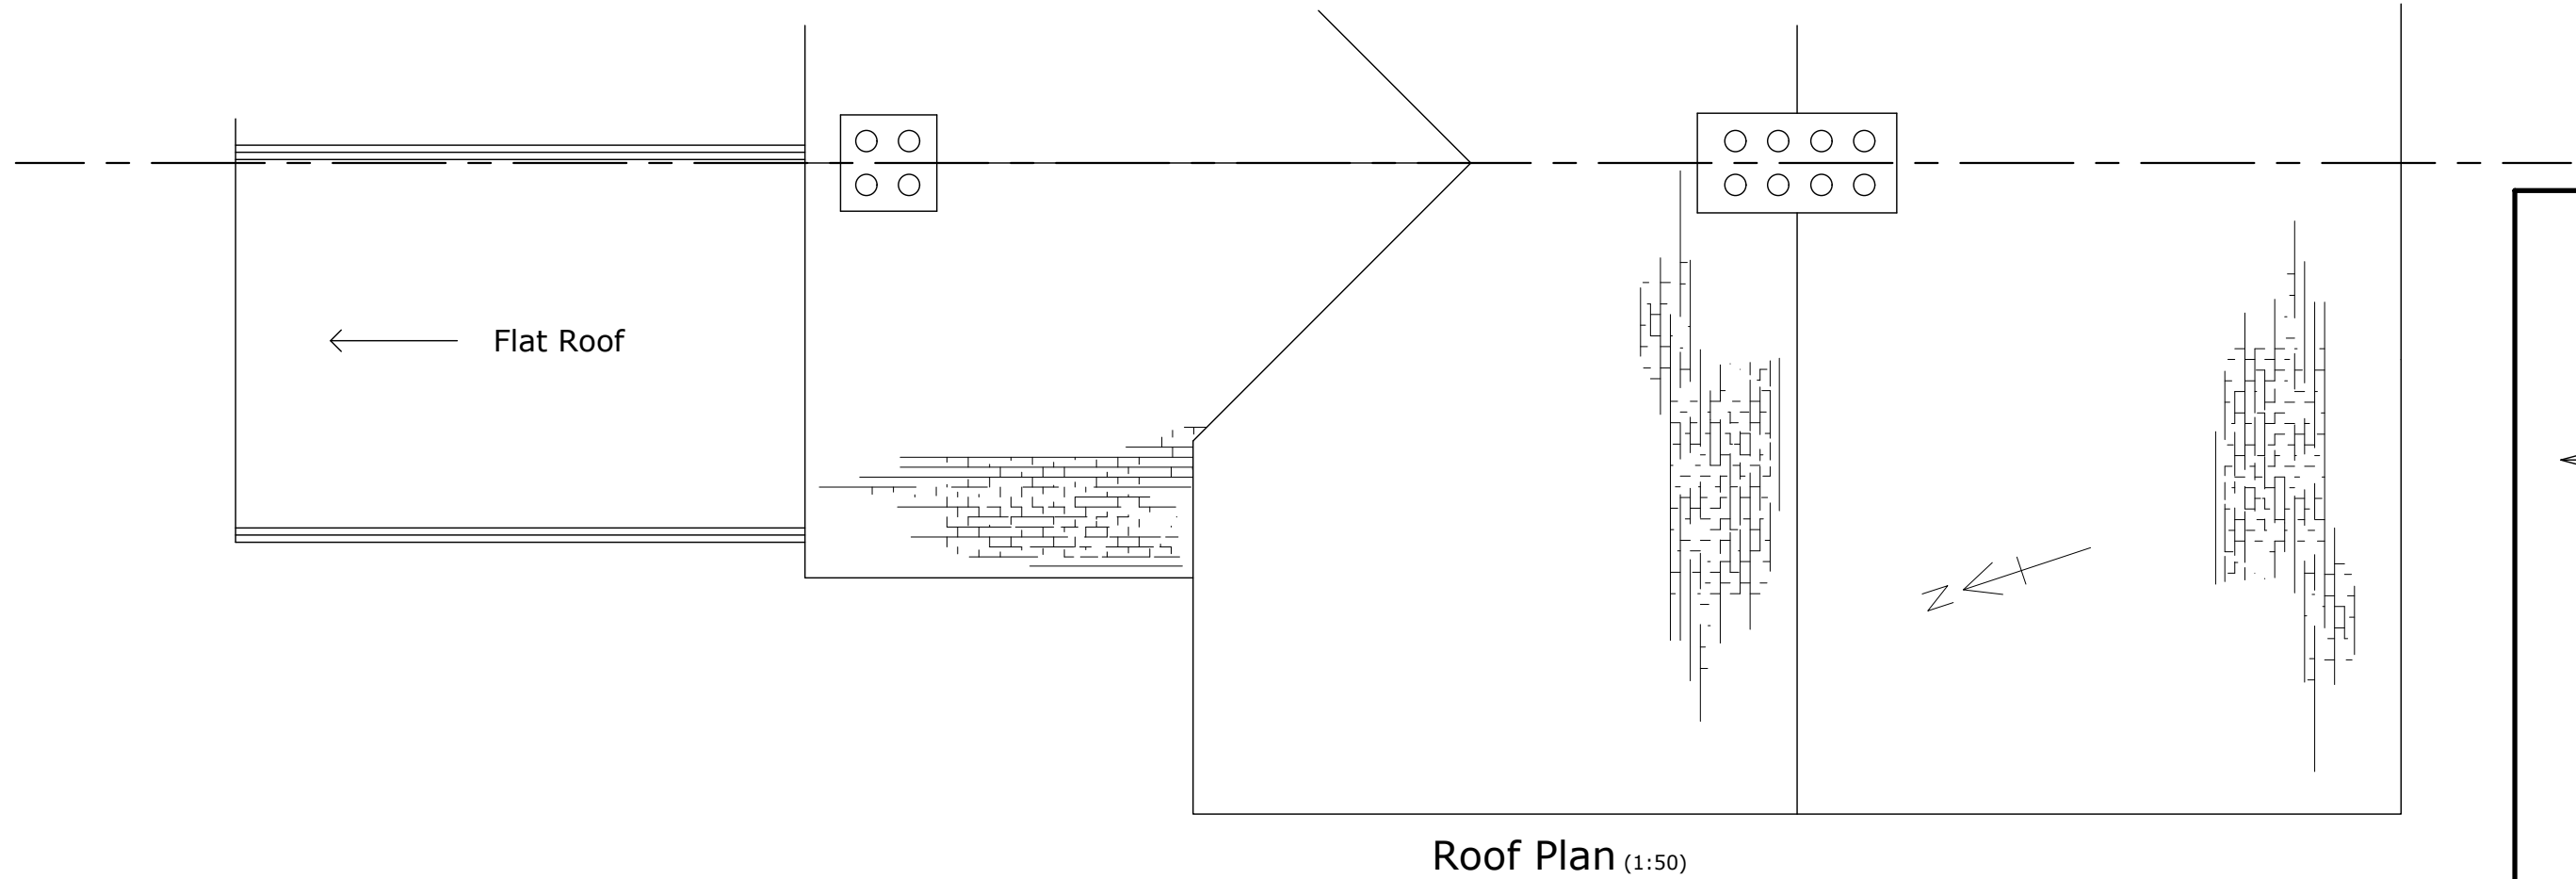
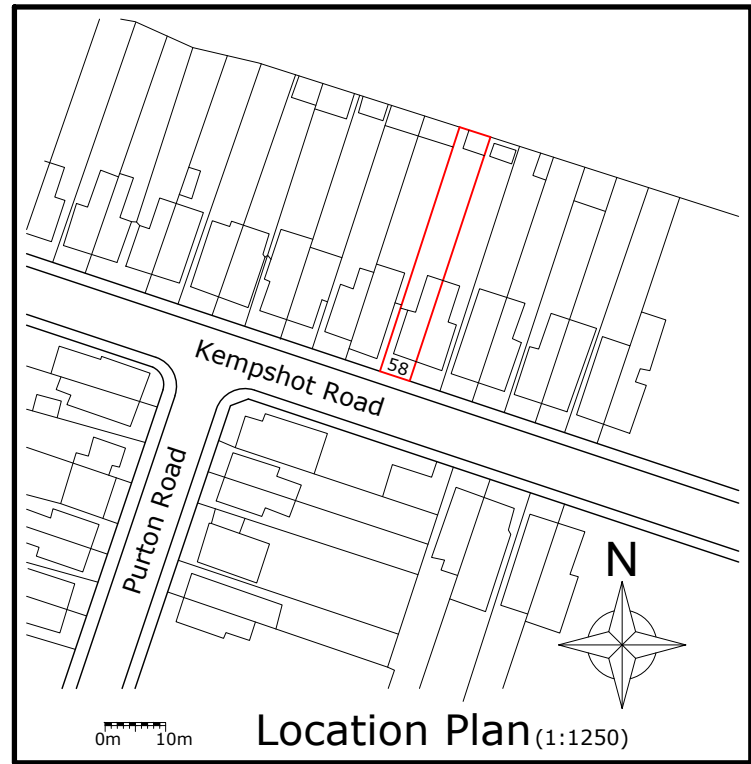


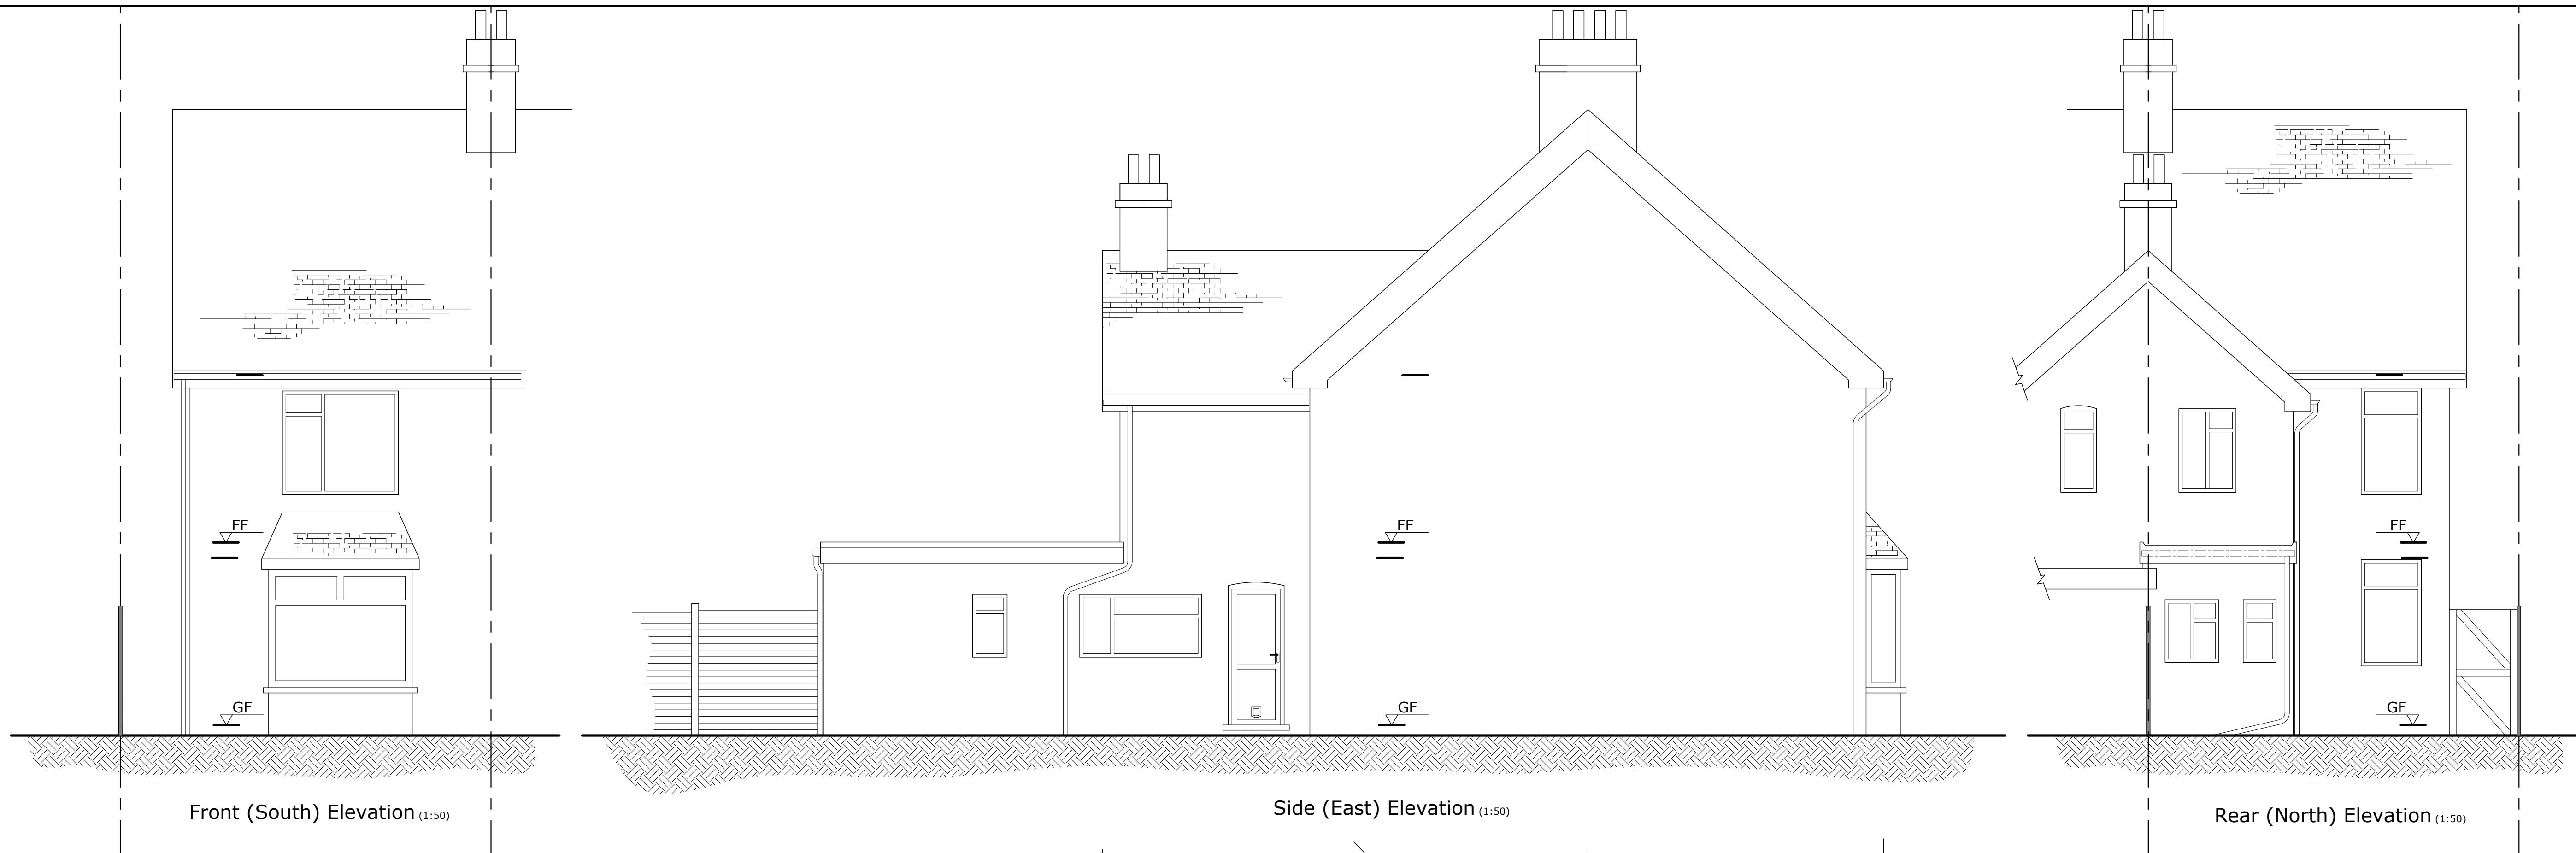

P2	23 Sept 2026	Scale bar added
REV	DATE	DESCRIPTION
REVISIONS		
LOCATION		
58 Kempshott Road Horsham RH12 2EY		
PROJECT		
Rear & Side Infill Extensions		
DRG TITLE		
Existing Elevations Floor Plans Block and Locations Plans		
ISSUED FOR:		
Householder Application for Planning Consent		
DRAWN	Jove Group	DATE Feb 2026
ORIGINAL PAPER SIZE	A1	
DRAWING No.	100	REVISION
		P2

re-gen
FULL BUILDING SERVICE
www.re-gen-works.co.uk
01903 804 008
PART OF THE JOVEGROUP.CO.UK

jove
GROUP
www.jovegroup.co.uk ■ 01903 804 008
RENOVATION ■ RENEWABLE ENERGY ■ JOINERY