
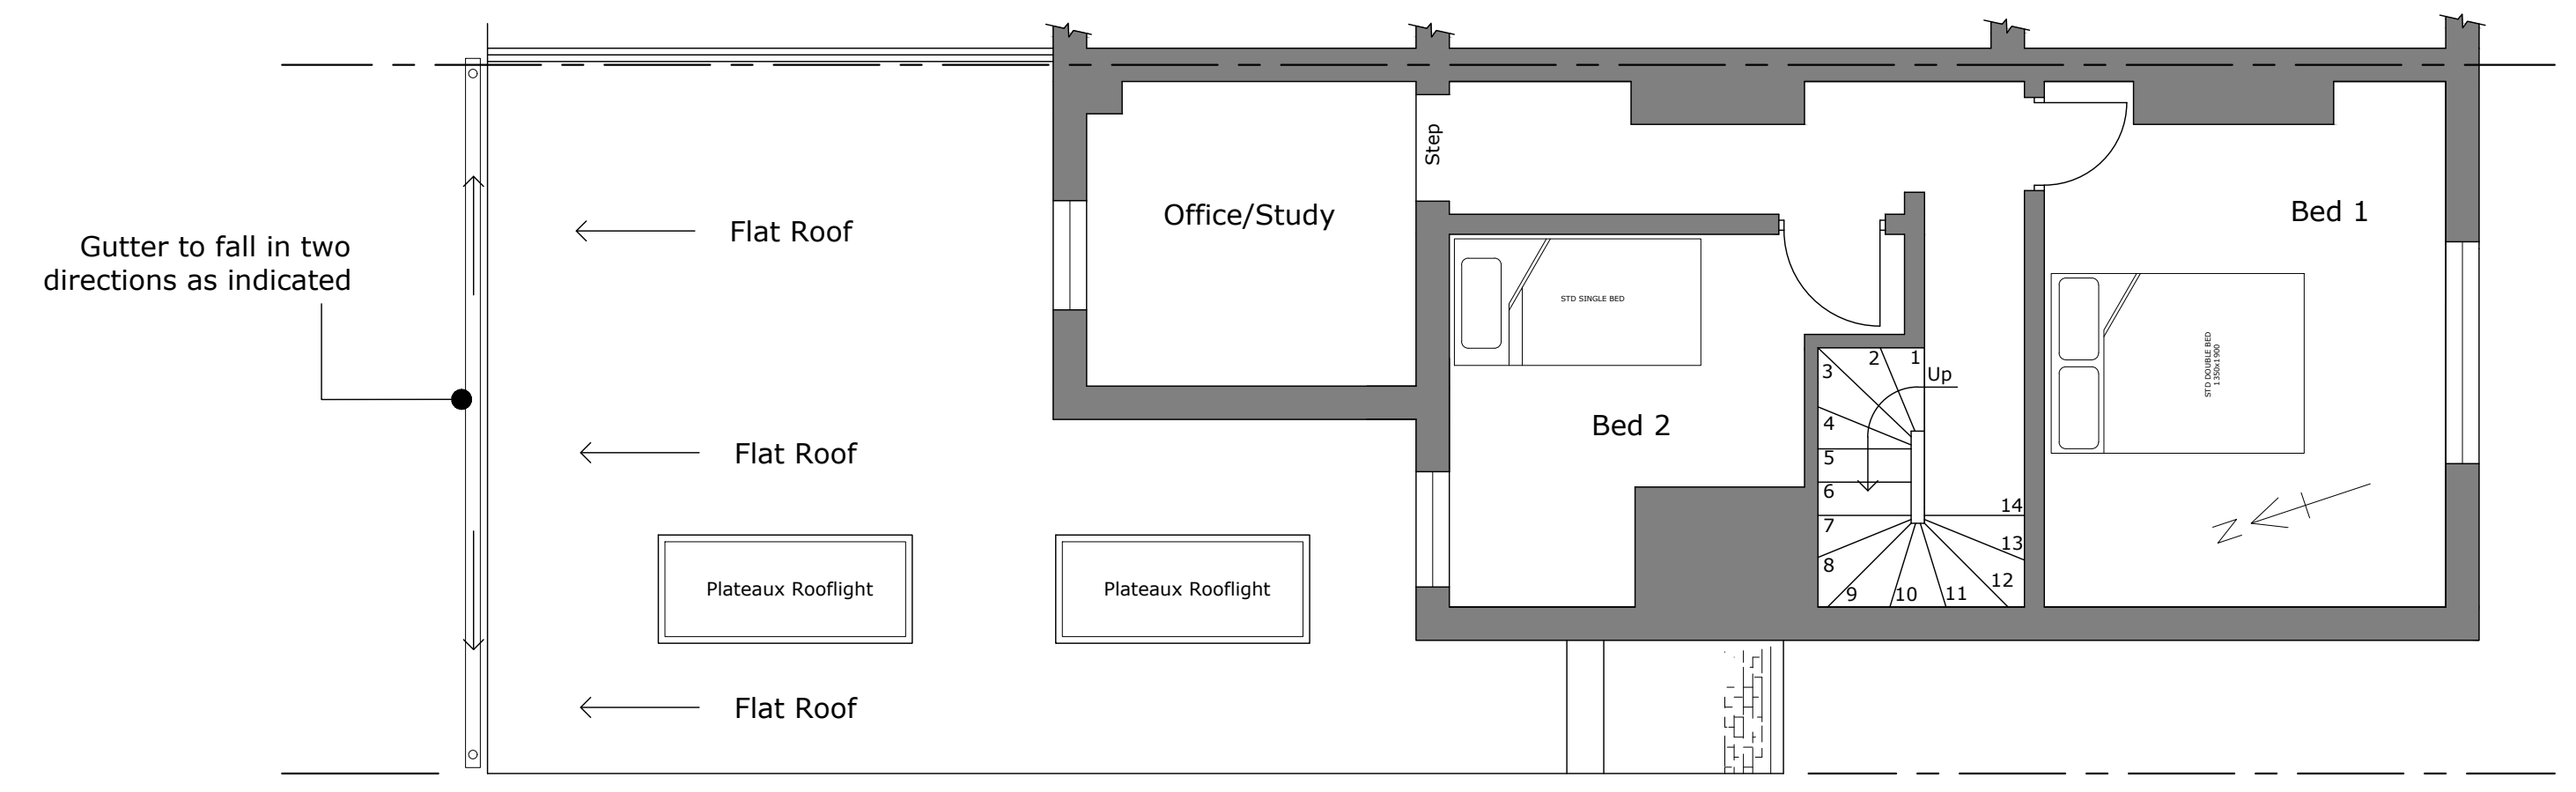
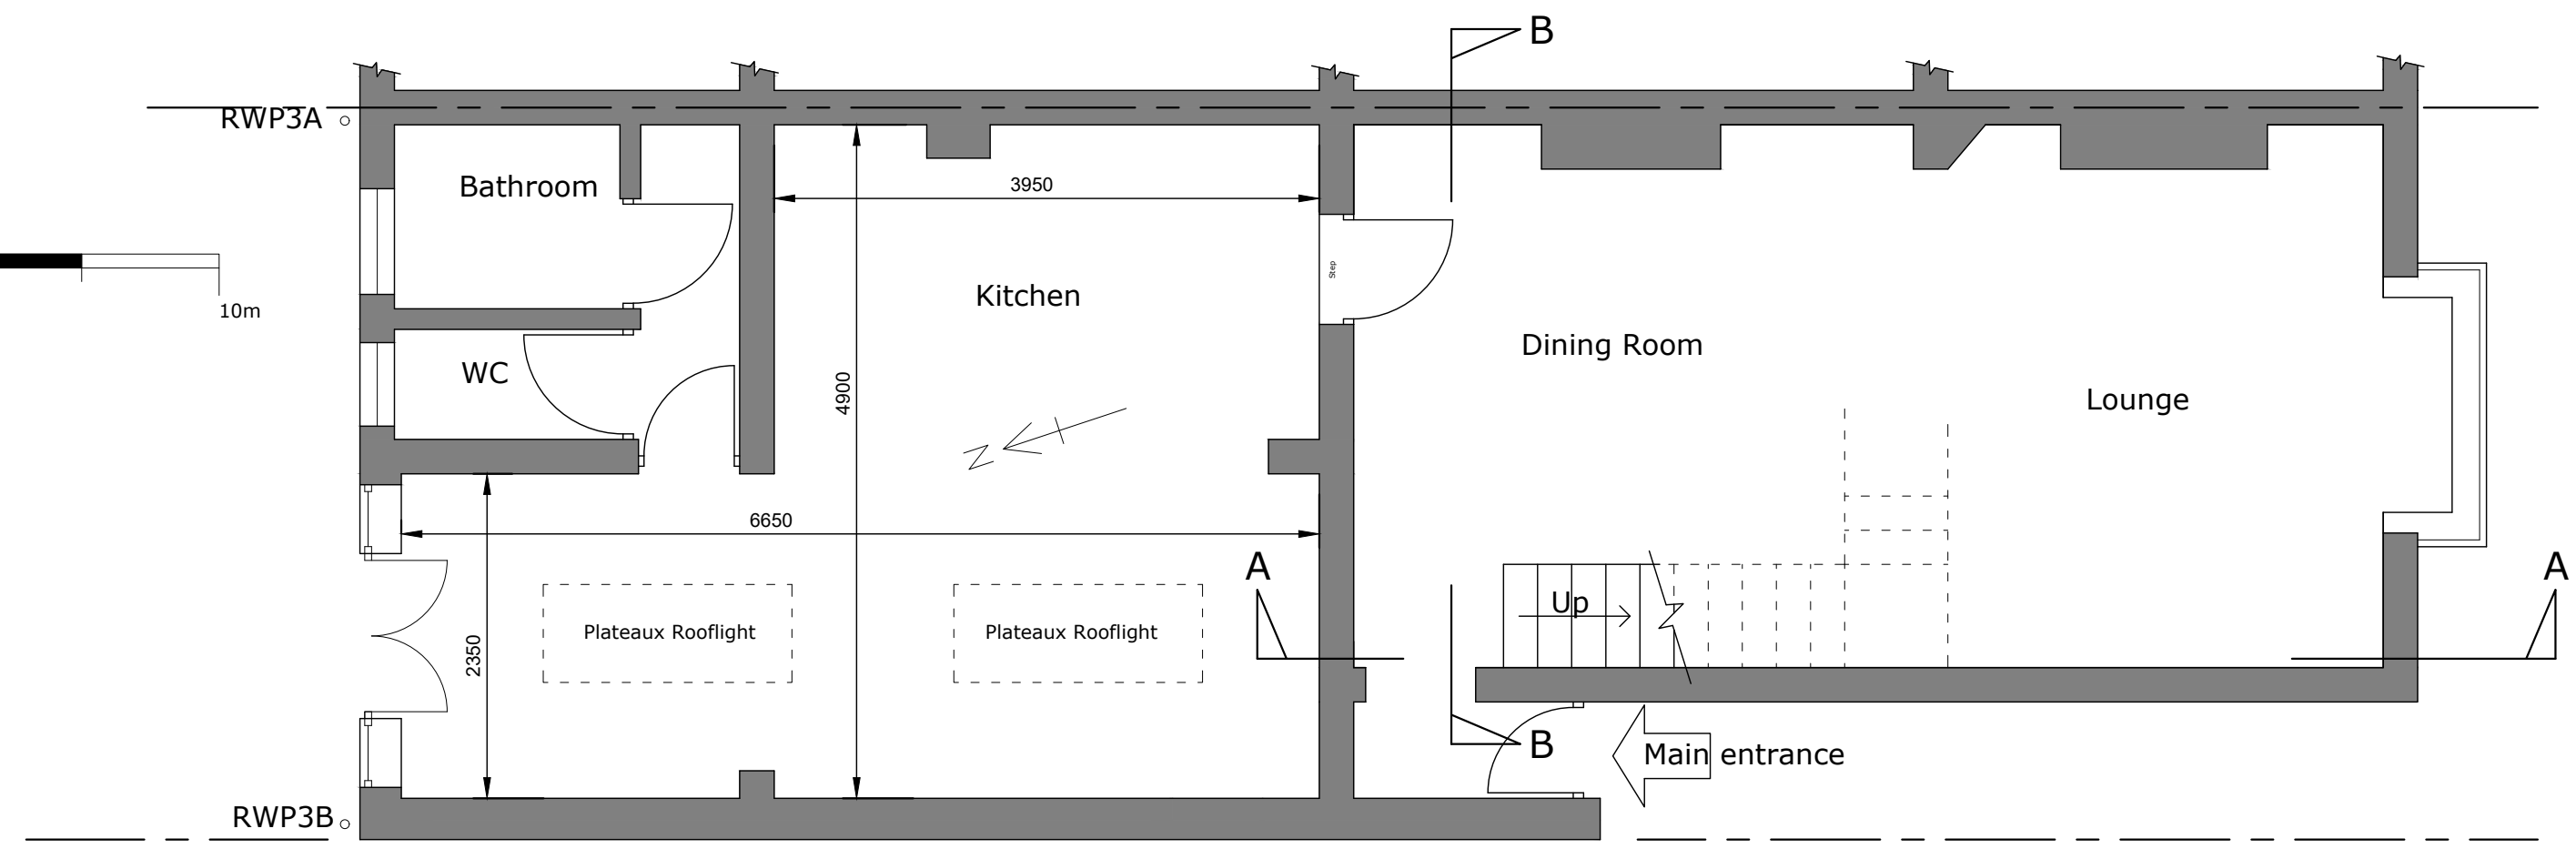
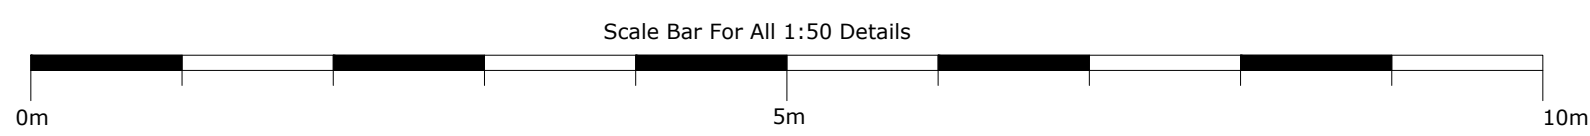


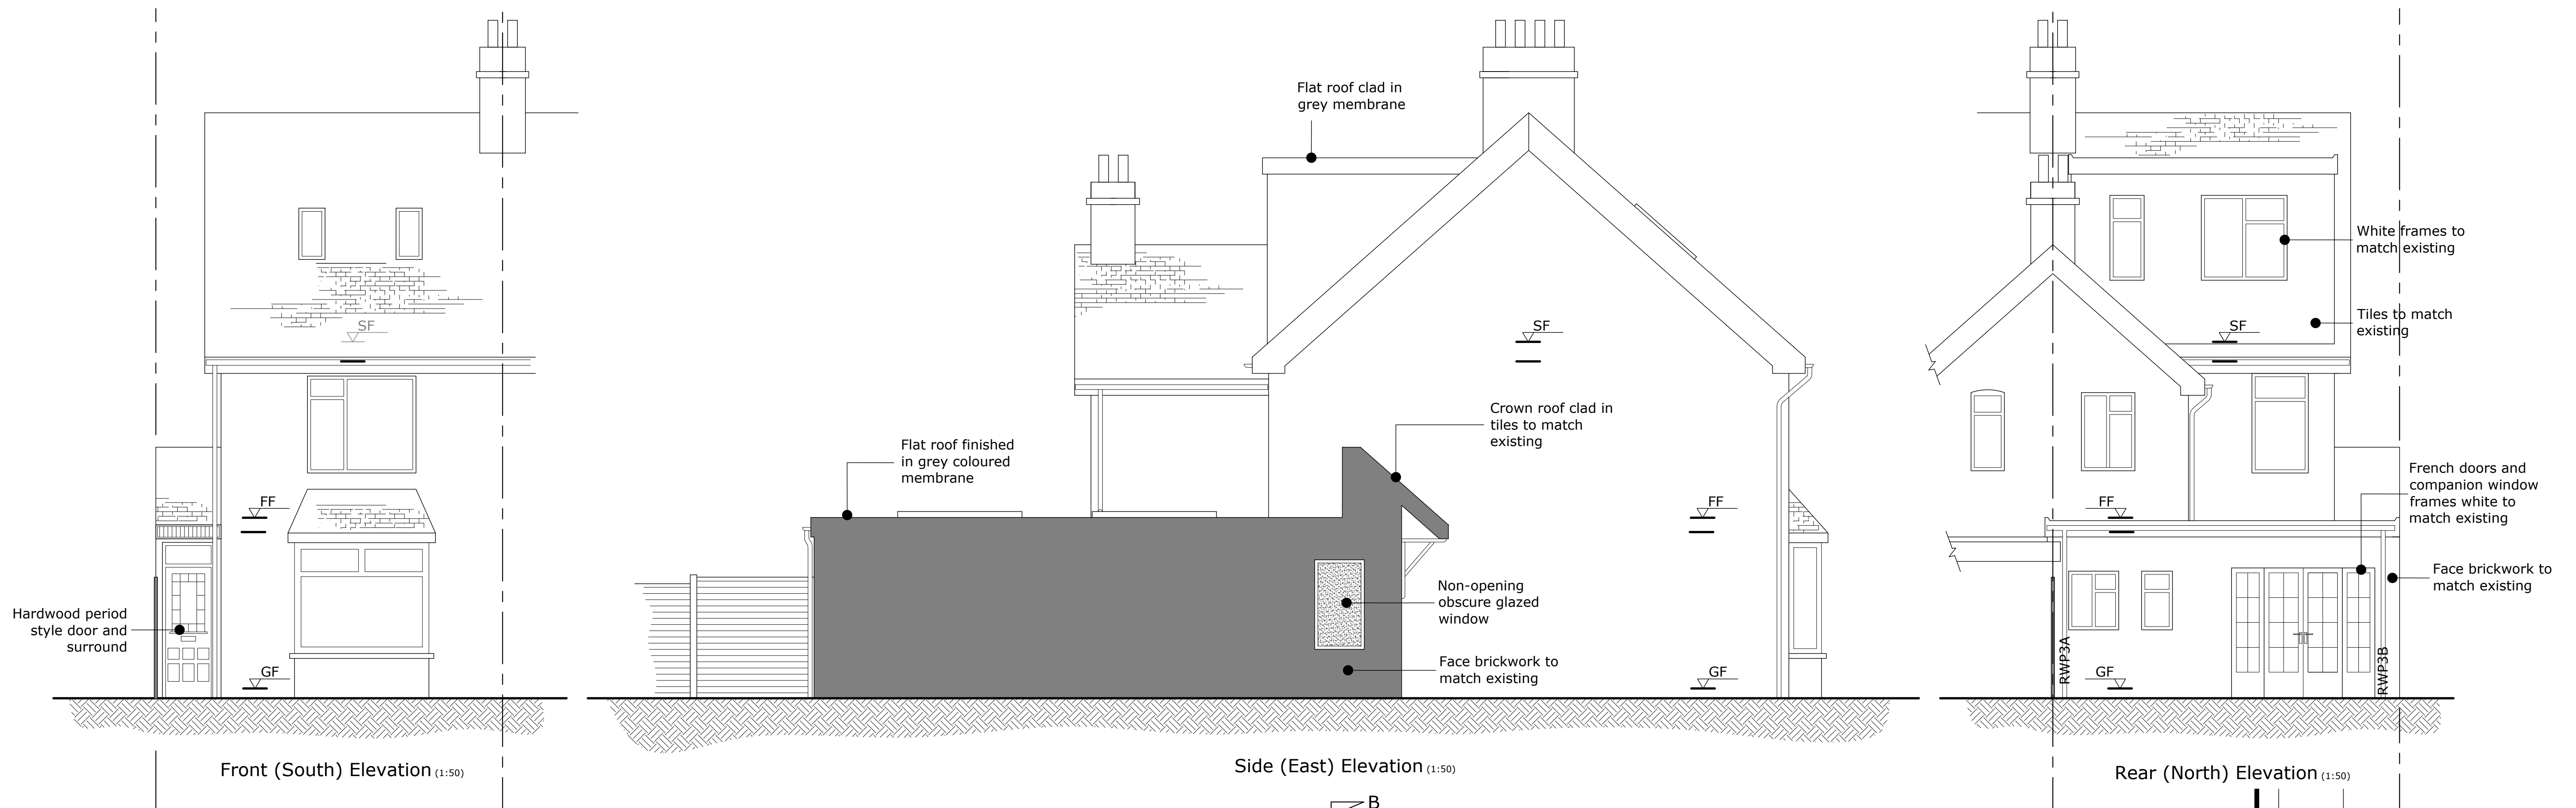

P2	23 Sept 2026	Scale bar added
REV	DATE	DESCRIPTION
REVISIONS		
LOCATION		
58 Kempshott Road Horsham RH12 2EY		
PROJECT		
Rear & Side Infill Extensions		
DRG TITLE		
Proposed Elevations, Ground First and Second Floor Plans		
ISSUED FOR:		
Householder Application for Planning Consent		
DRAWN	Jove Group	DATE Feb 2026
ORIGINAL PAPER SIZE	A1	
DRAWING No.	200	REVISION
		P2

re-gen

FULL BUILDING SERVICE

www.re-gen-works.co.uk

01903 804 008

PART OF THE JOVEGROUP.CO.UK

jove

GROUP

www.jovegroup.co.uk

01903 804 008

RENOVATION ■ RENEWABLE ENERGY ■ JOINERY

eforests