




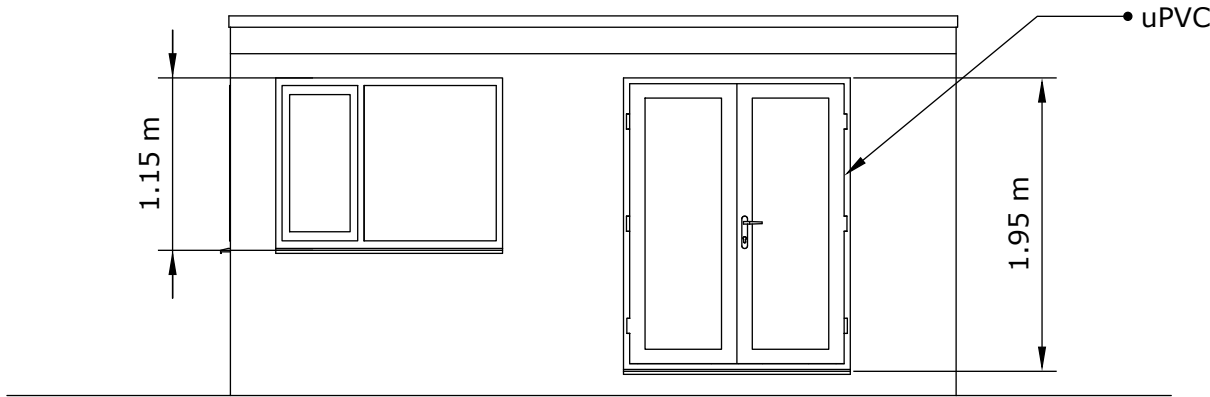


Front Elevation 1:50

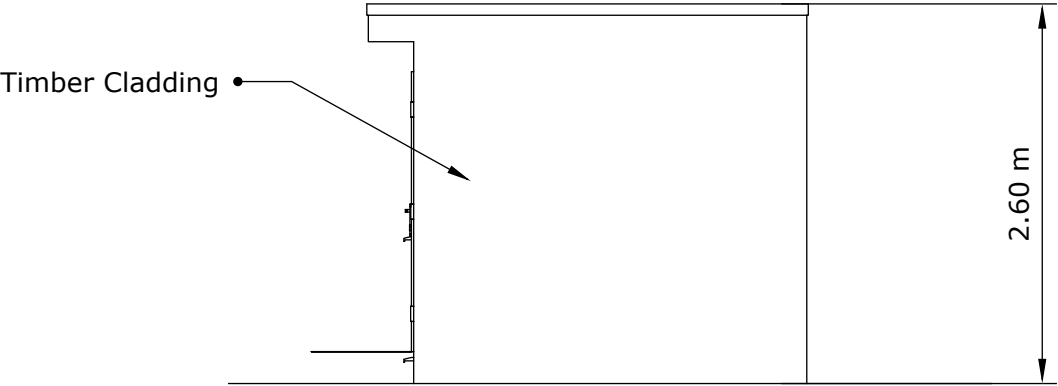


Right-side Elevation 1:50

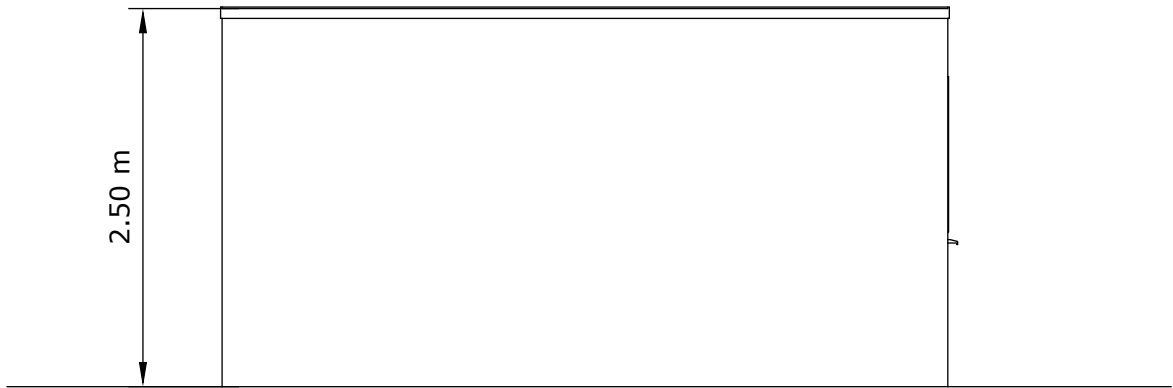


Rear Elevation 1:50

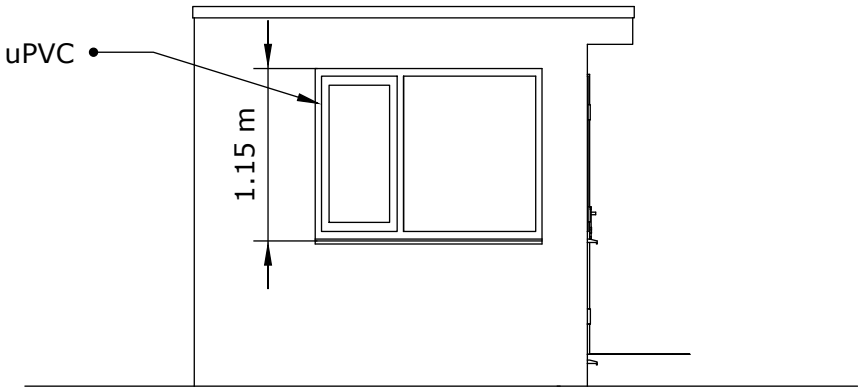

Left-side Elevation 1:50

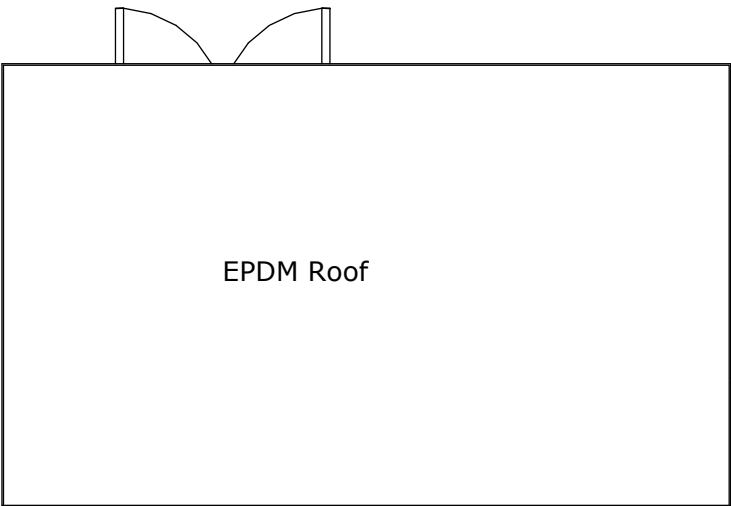

Proposed Roof Plan 1:50

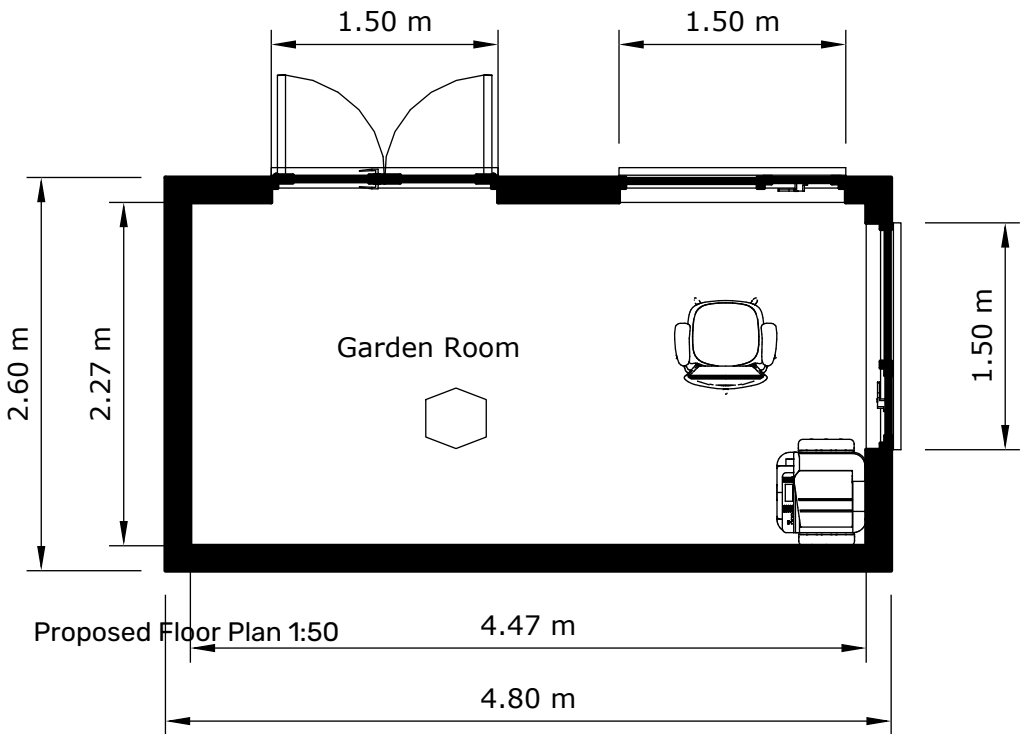

Proposed Floor Plan 1:50



Rev	Date	Description
-----	------	-------------

PLANNING



Miniature Manors
Hathaways, Winterpit Lane,
Mannings Heath, Horsham,
West Sussex, RH13 6LZ
01403 273550 | 07769973937

Title:
Floor Plans and Elevations

Address:
17, Thorpe Way, Horsham, RH12 1FT

Date: 01/06/2026 Rev: A
Scale: 1:50 @ A3 Dwg No: 002