



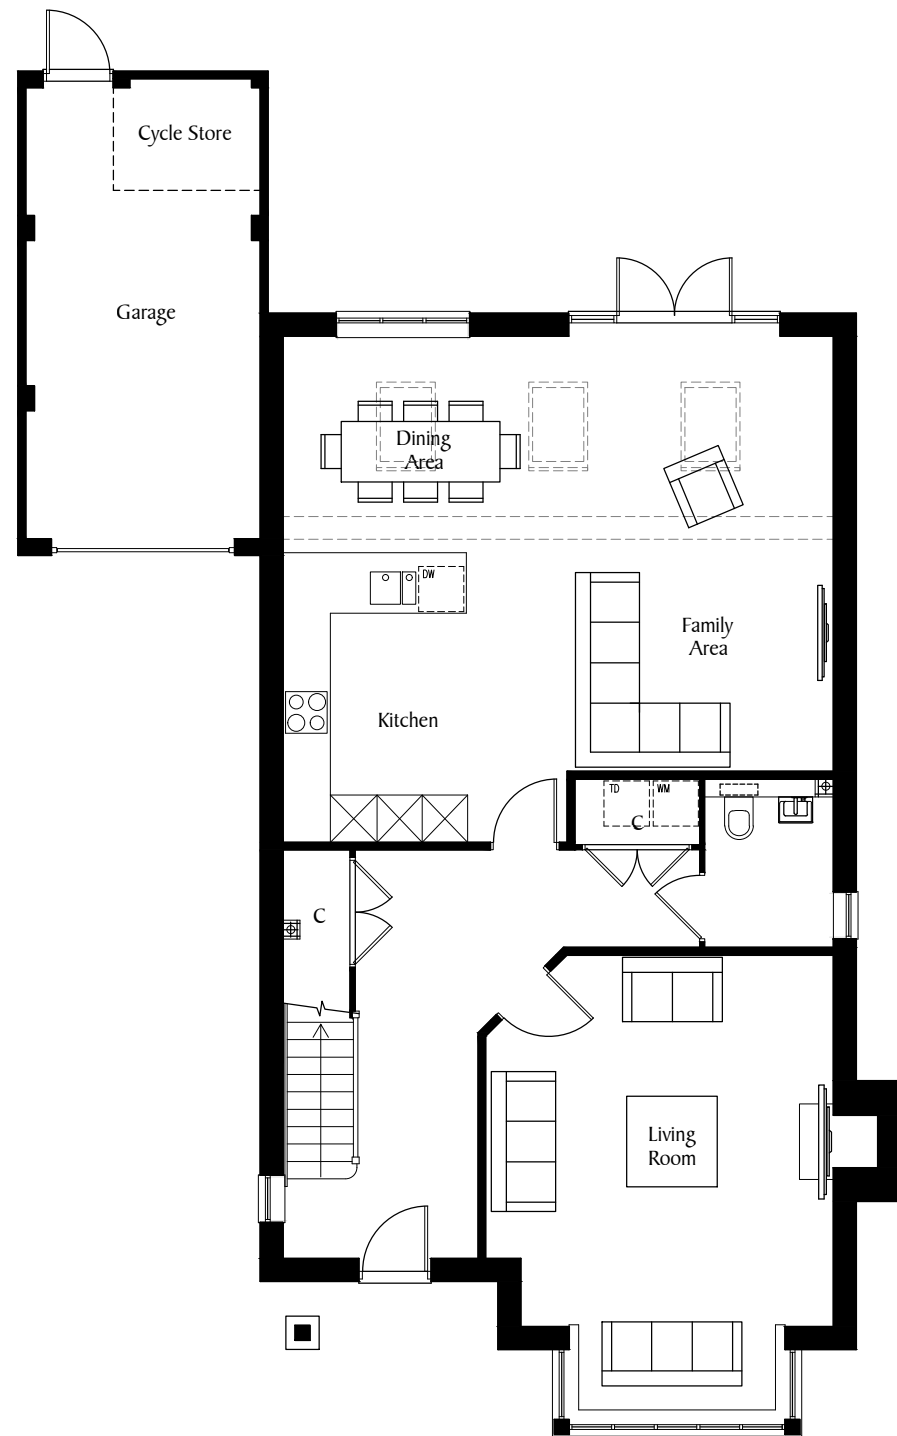

4H31ex
Plot 80
Ground Floor



First Floor

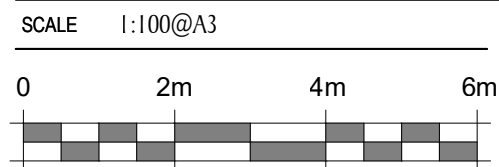

REV	DATE	REVISION
B	07.05.20	Floor plans amended to suit revised elevations.

REV	DATE	REVISION
-----	------	----------

DEVELOPMENT	
LAND WEST OF WORTHING ROAD SOUTHWATER PHASE 5	
DRAWN	DATE
RJW	MAY 2020

DRAWING TITLE	
PLOT 80 FLOOR PLANS	
DRG NO.	REVISION
S835/P80/01	B