



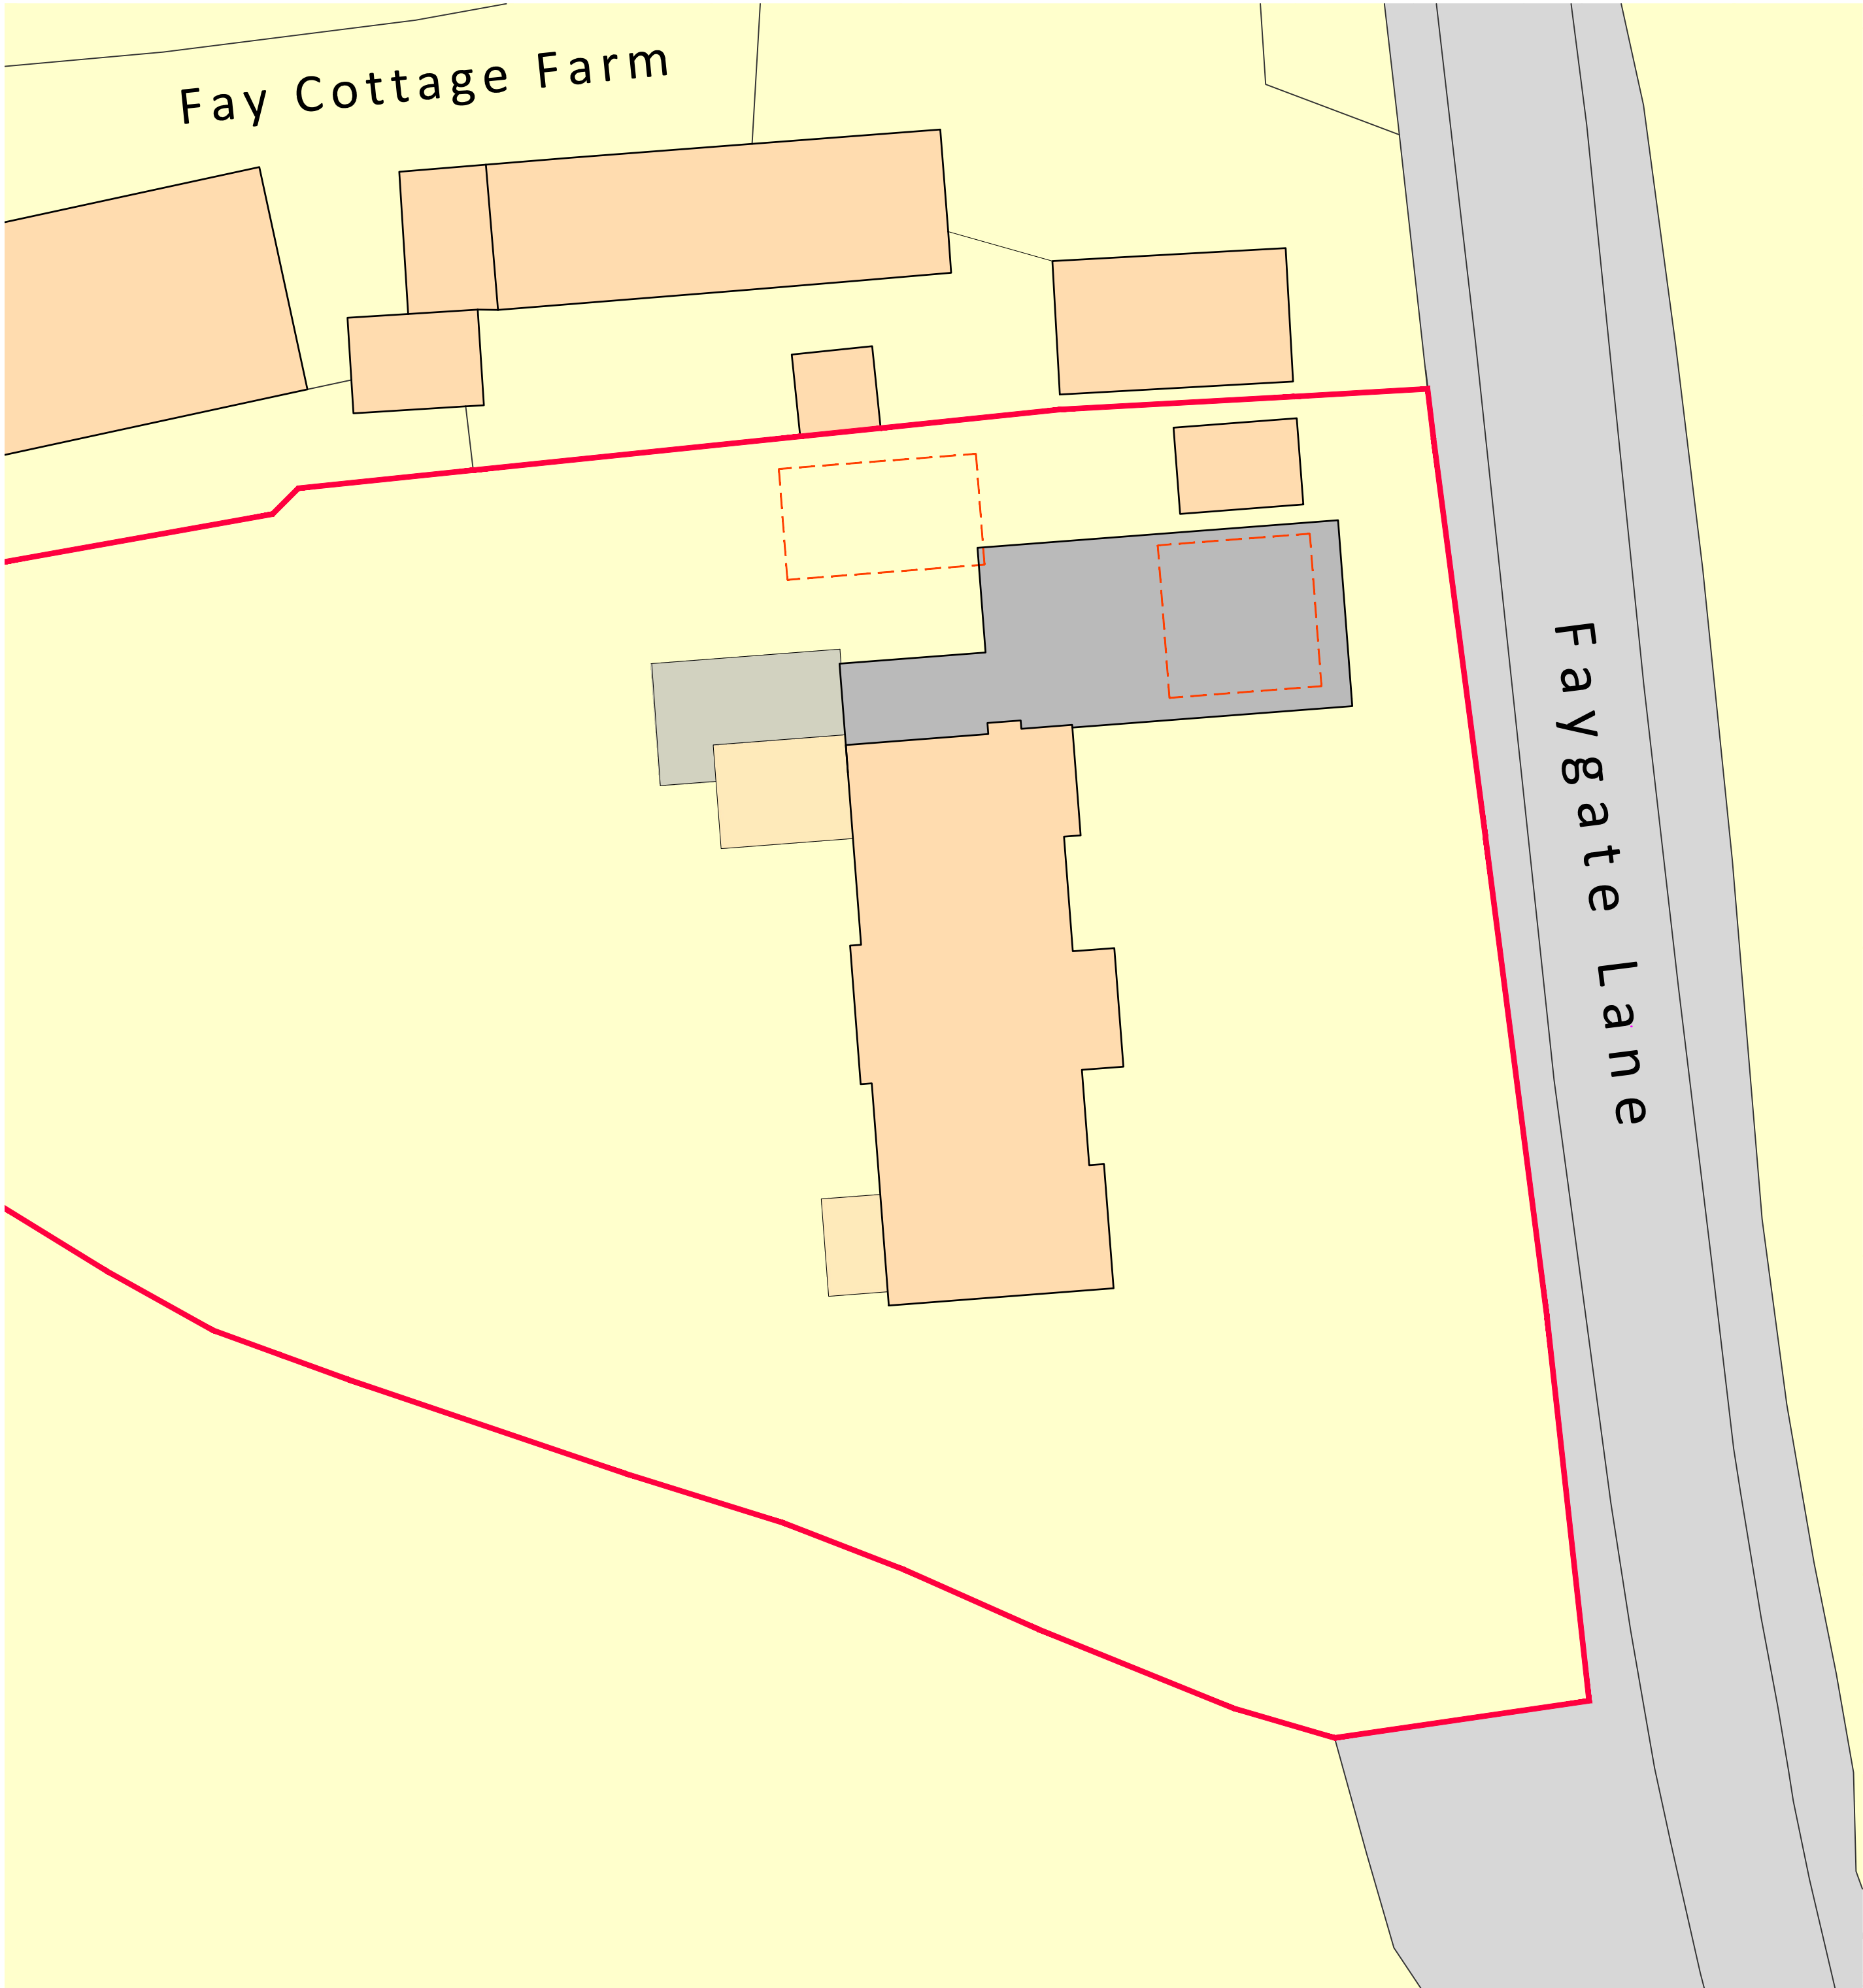

Site Plan 1:200 Scale

Metre Scale Bar 1:200 0 2 4 6 8 10 12 14 16 18 20

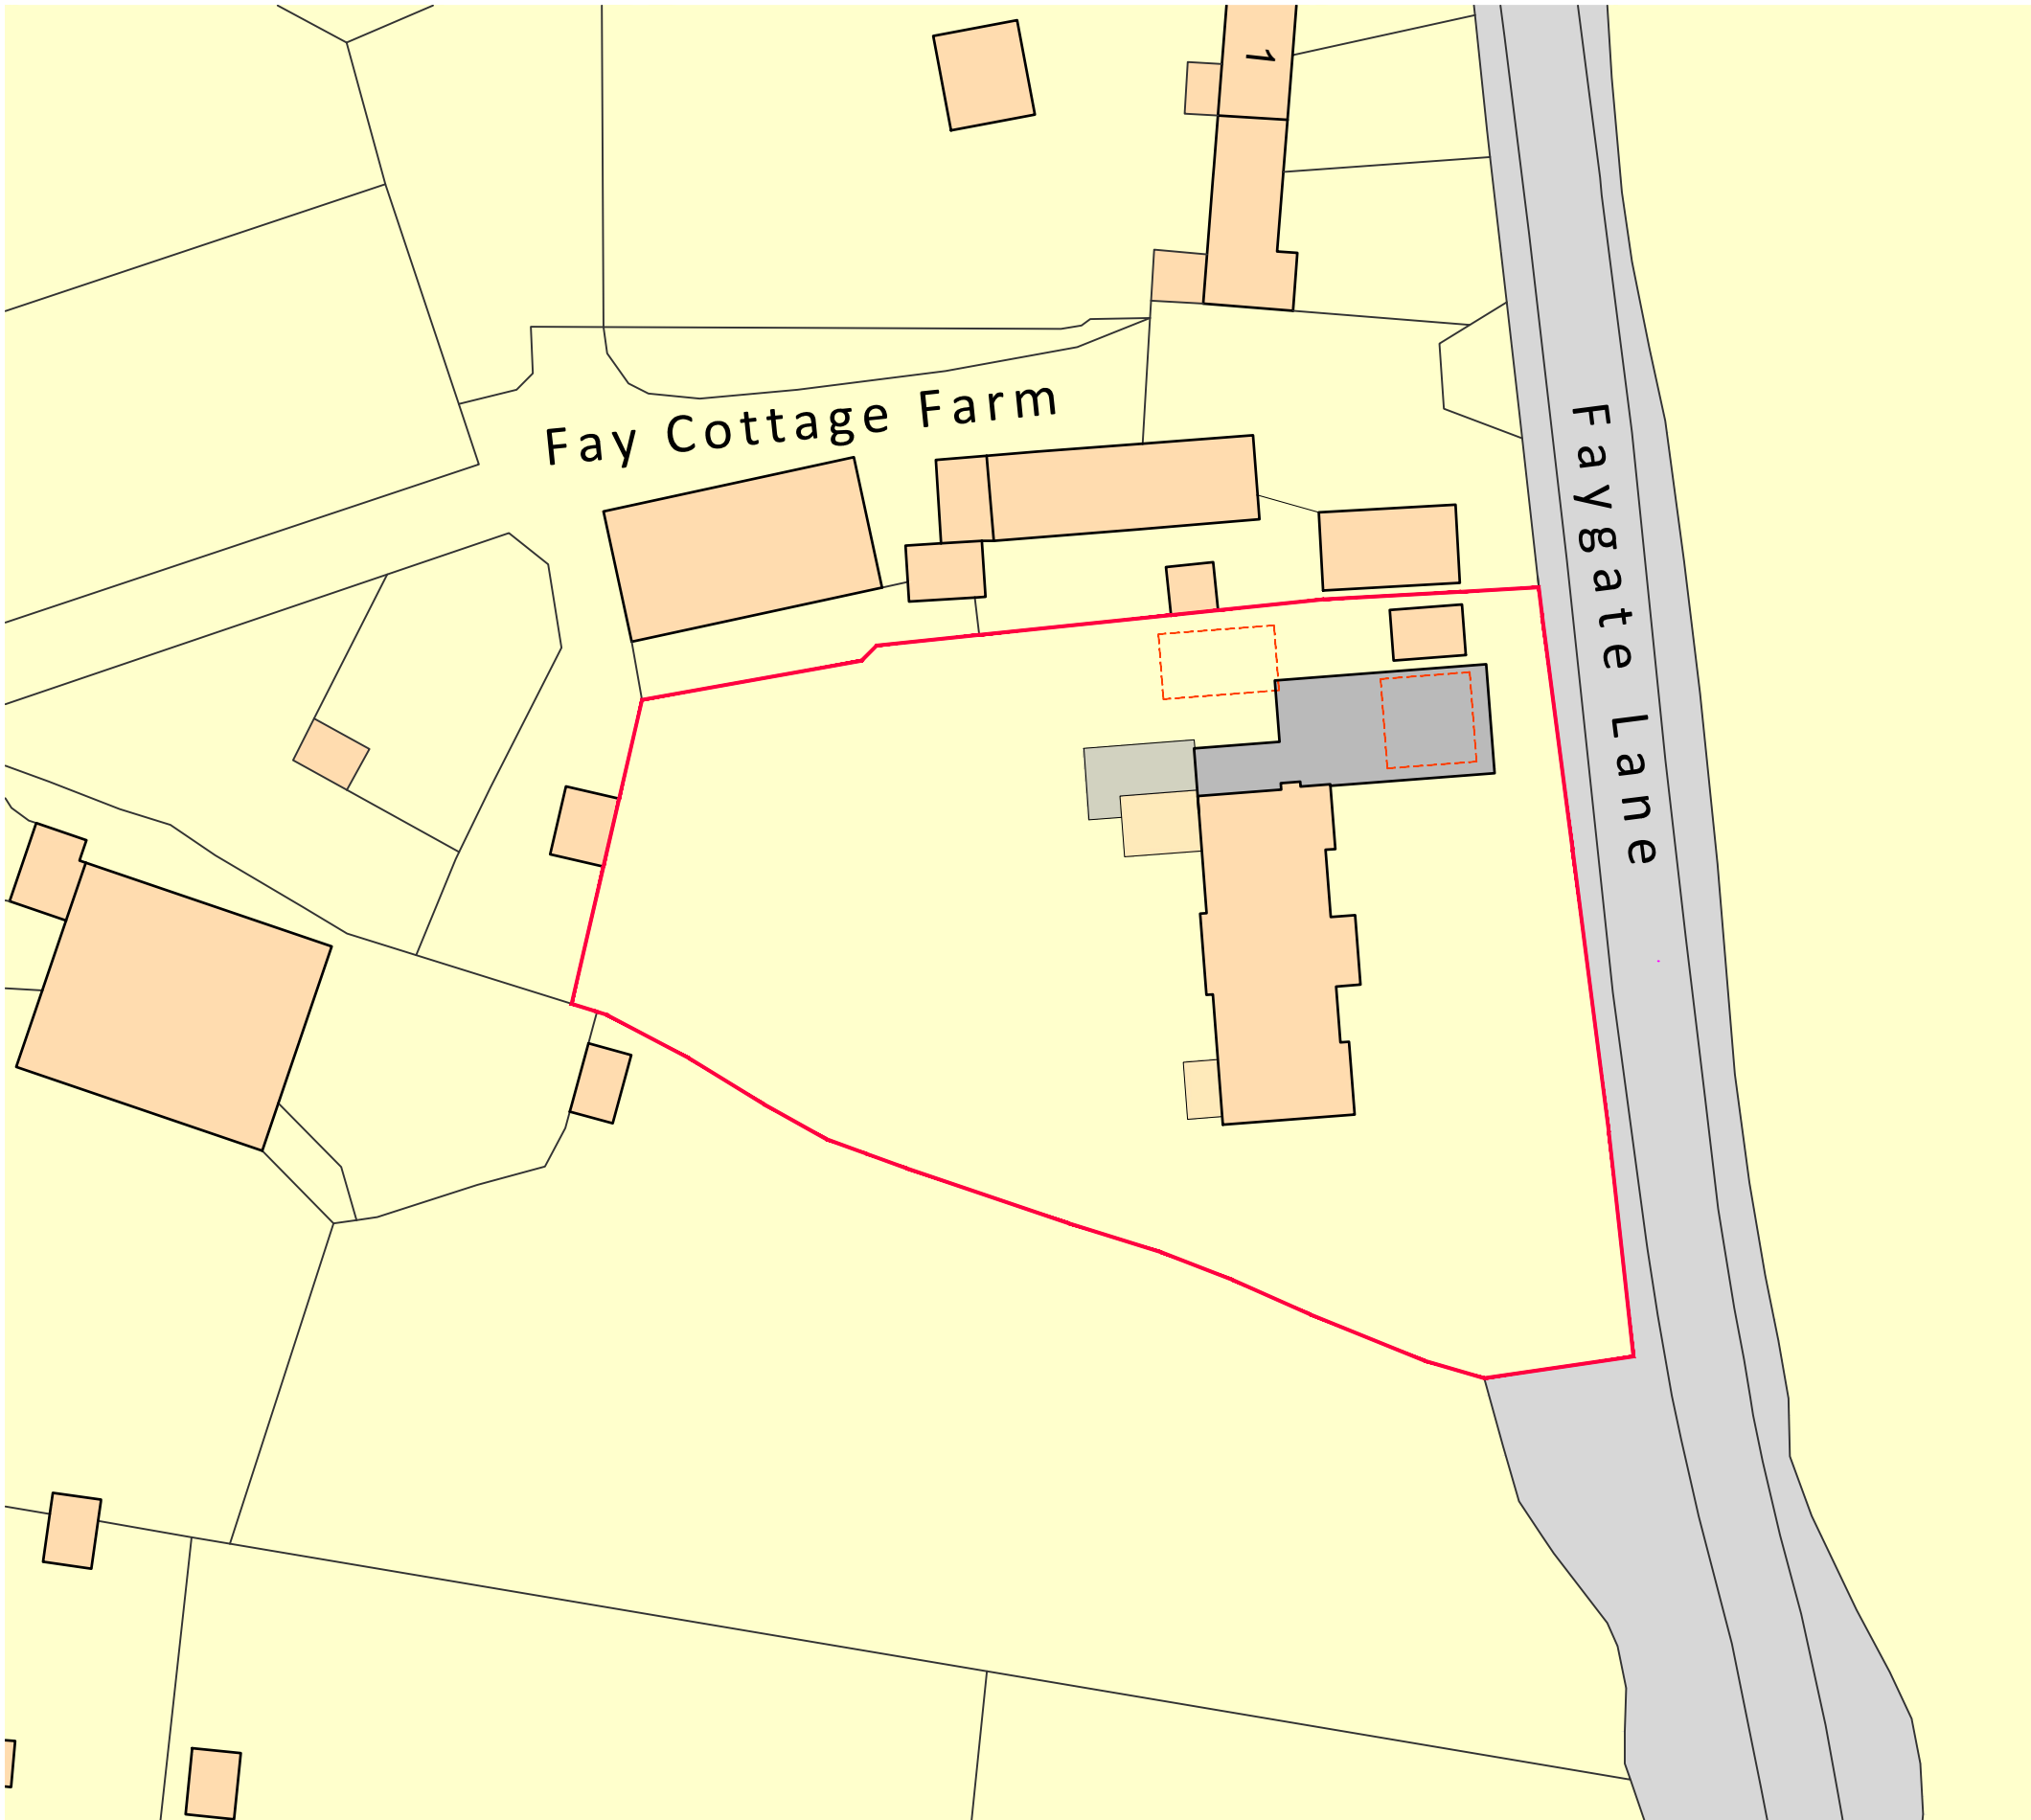

Block Plan 1:500 Scale


0 5M 10 15 20 25 30 35 40

Metre Scale Bar 1:500



North Up The Page - All Ordnance Survey Plans
Application Site Outlined in Red

Note - Proposed Extension shown Solid Grey Hatched;
Demolitions shown as Orange Dashed Lines

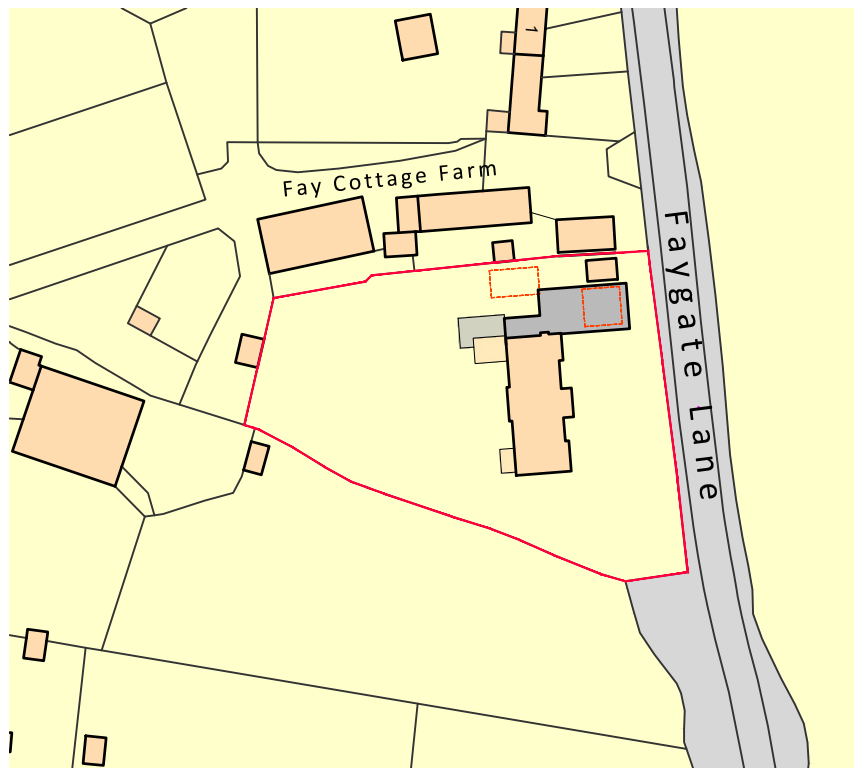

Location Plan 1:1250 Scale

0 20 40 60 80

Metre Scale Bar 1:1250

PROJECT
Proposed Extension
The Willow Tree, Faygate Lane,
Faygate, Horsham RH12 4SN

SHEET SIZE - A1

TITLE
Site, Block & Location Plans

STATUS - Feasibility / Planning

Project number	Drawing number	Revision
25-637	100	B
SCALE	Drawn BY	Date
As Noted @A1	SV	05-11-25

The copyright of this drawing is vested with the author and must not be copied or reproduced without consent. Figured dimensions only to be taken from this drawing. All contractors must visit the site and be responsible for checking all setting out dimensions and notifying the author of any discrepancies prior to any manufacture or construction work. Note this drawing will only be to scale at stated sheet size.

REVISIONS		
A	04-12-25	EXTENSION SHOWN
B	22-12-25	CHECKED FOR SUBMISSION

architecteD **DESIGN**
88 COURTLANDS CRESCENT
BANSTEAD SM7 2BP 07770 742081
architecteD.DESIGN@GMAIL.COM
WWW.ARCHITECTEDDESIGN.CO.UK