


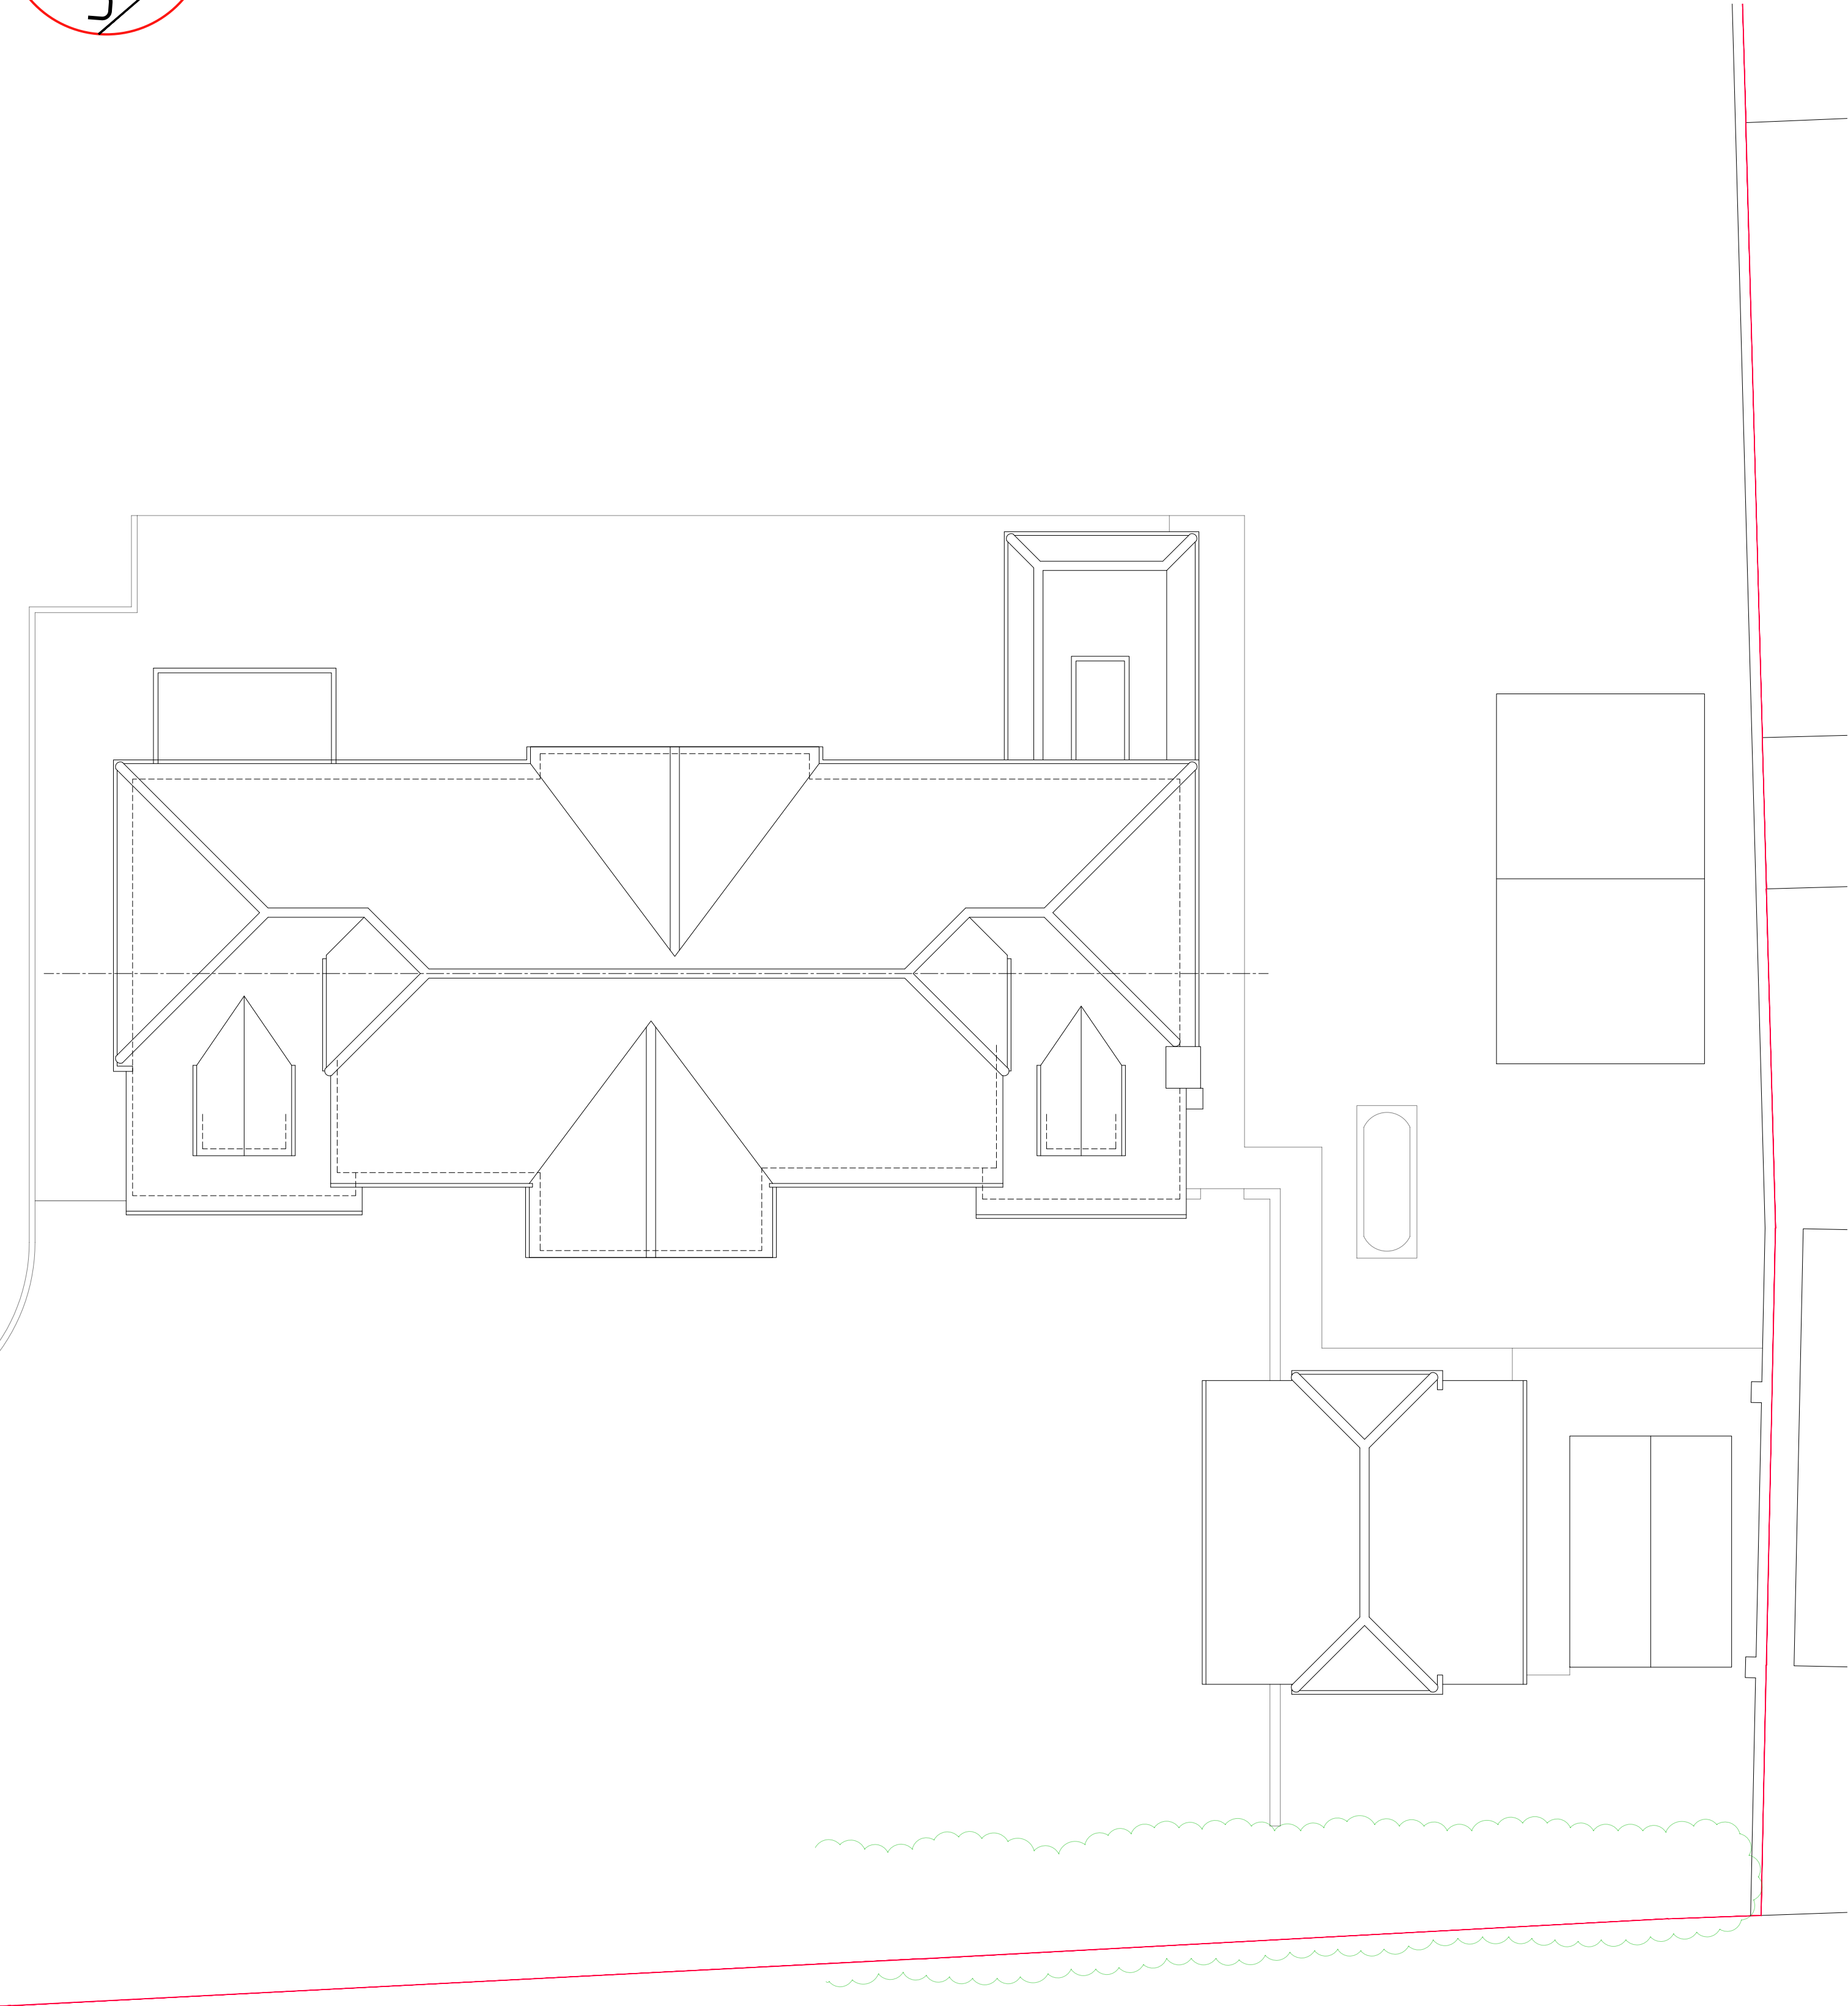


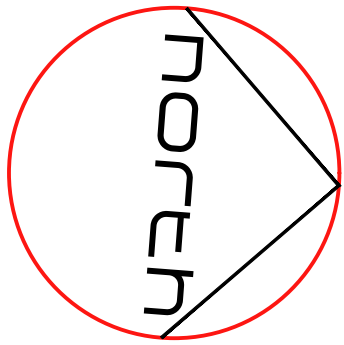

Existing Roof Plan 1:100 Scale

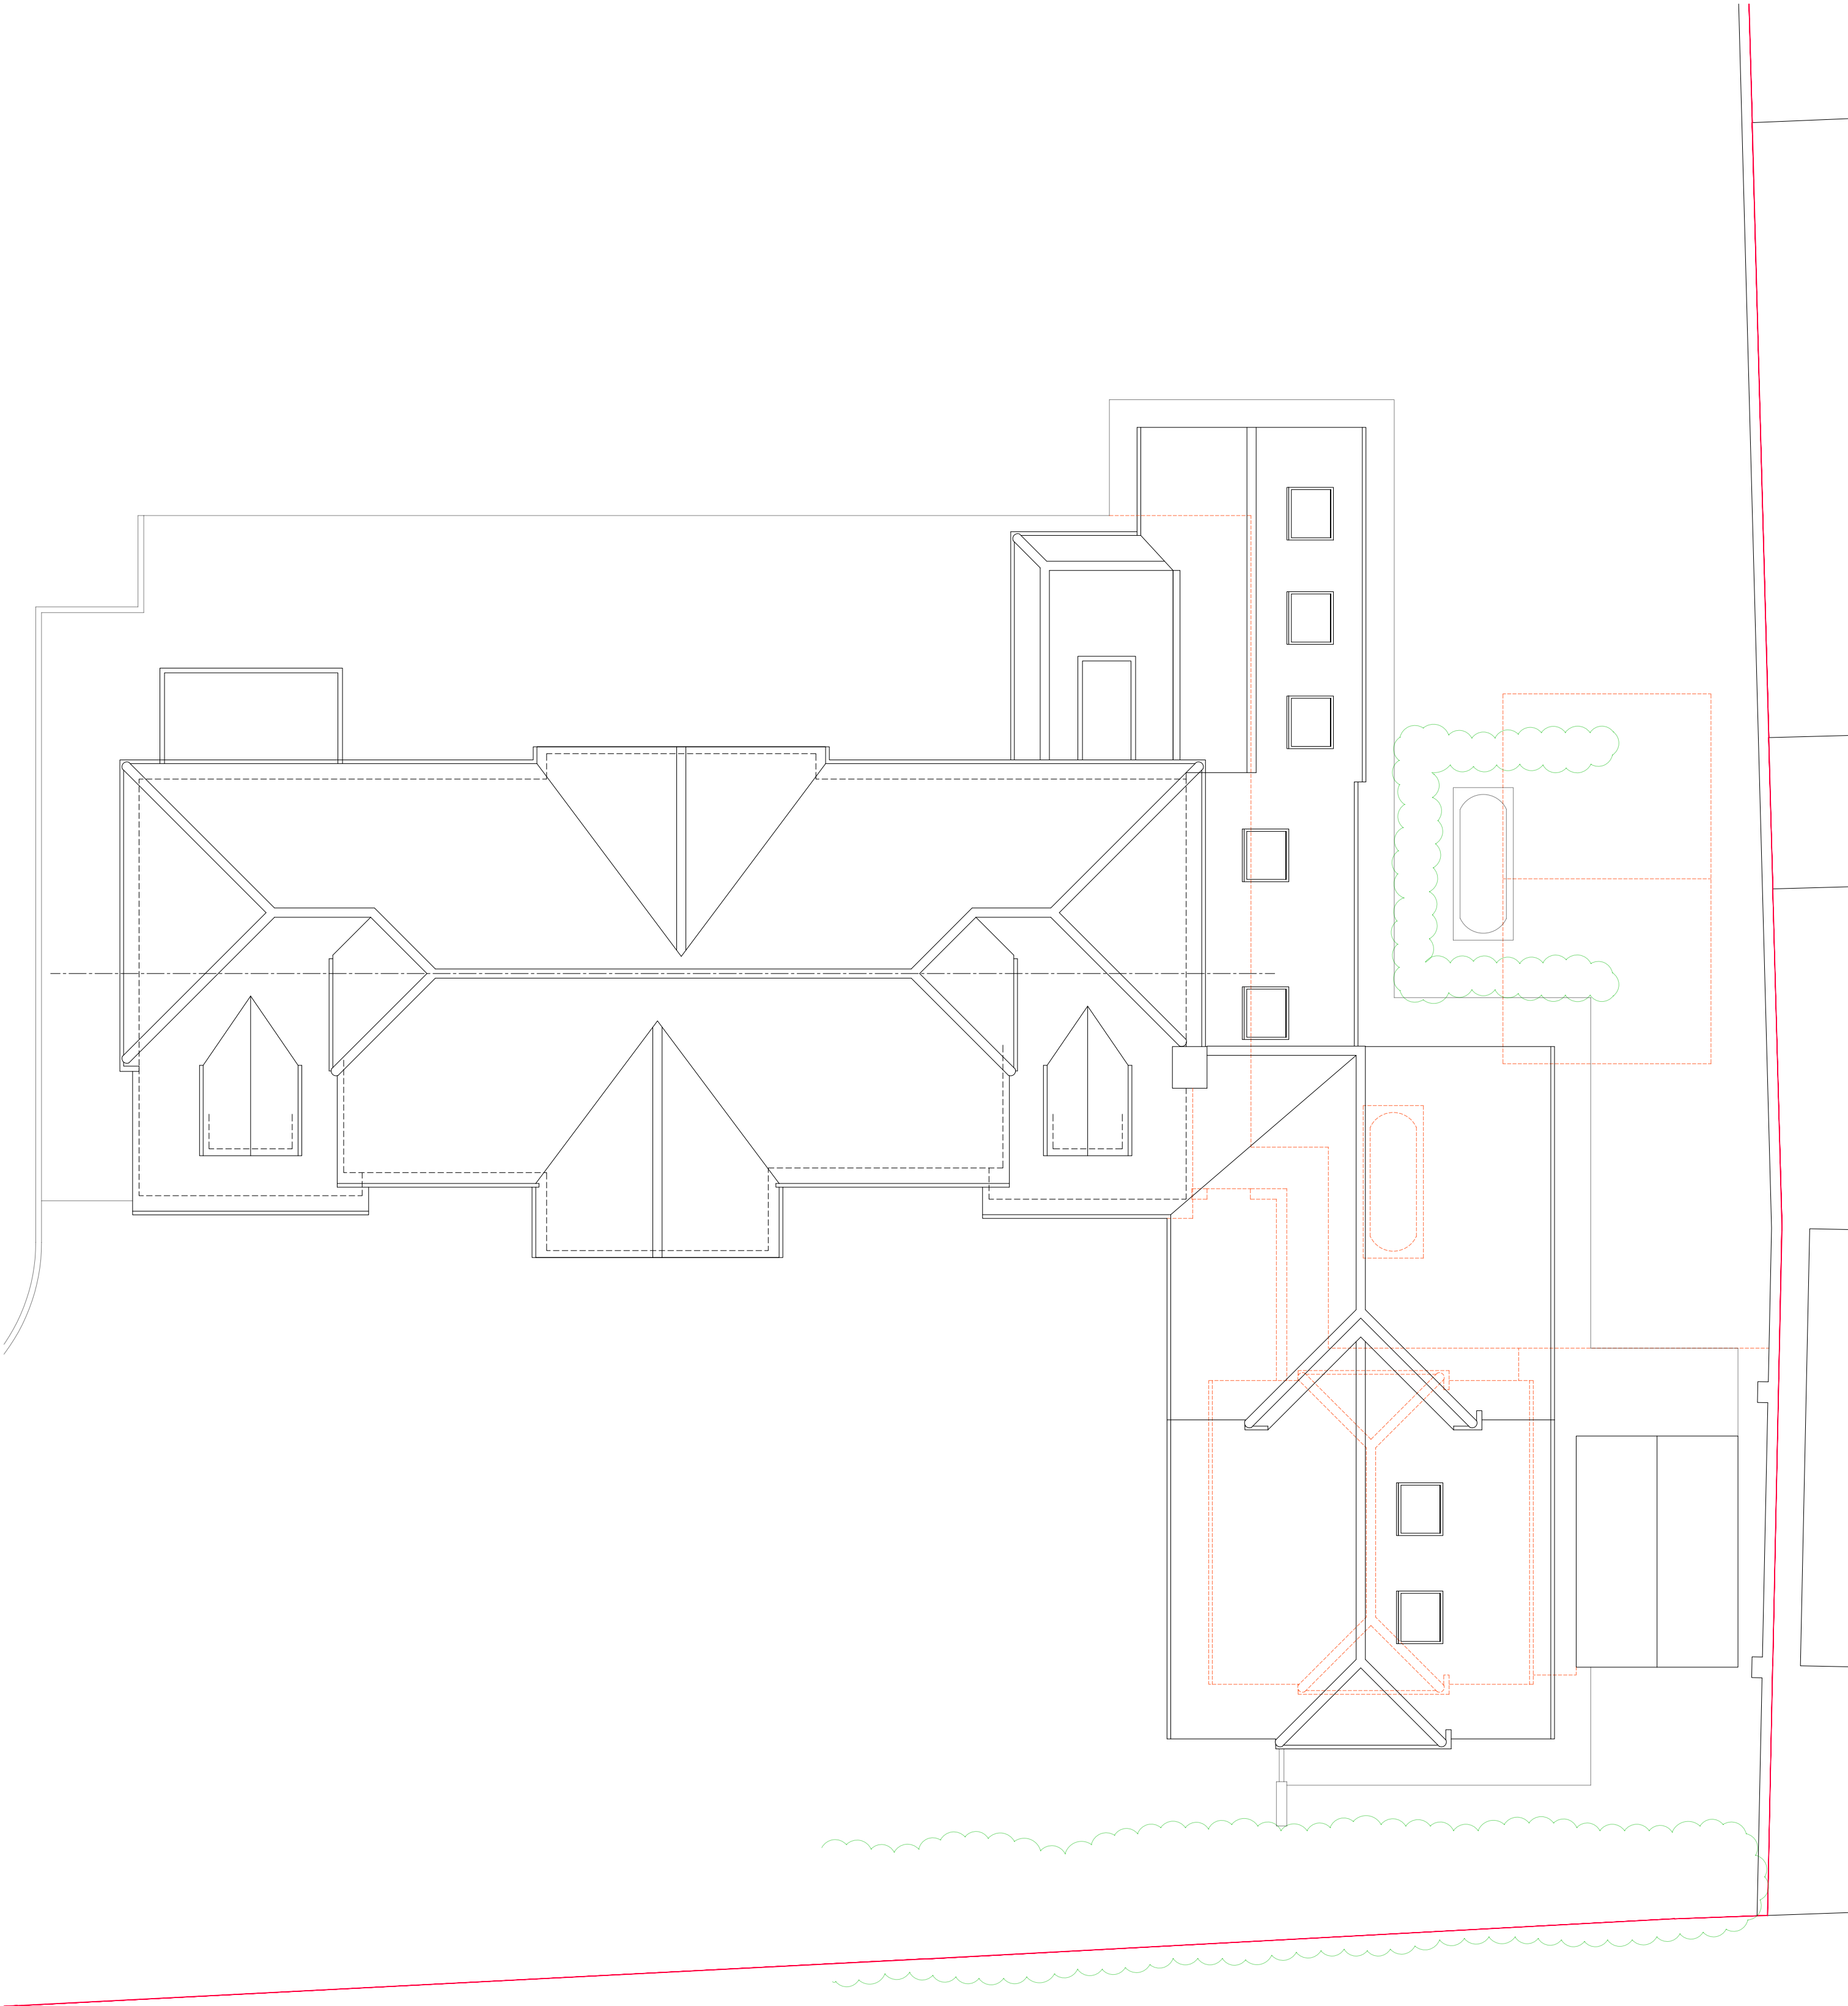

Proposed Roof Plan 1:100 Scale

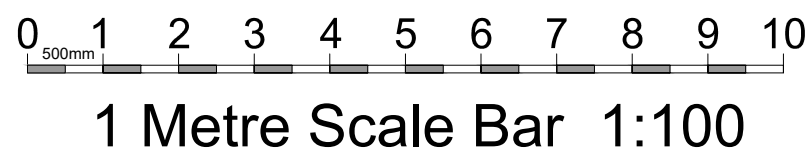

PROJECT
Proposed Extension The Willow Tree, Faygate Lane, Faygate, Horsham RH12 4SN

SHEET SIZE - A1

TITLE
Existing Roof Plan Proposed Roof Plan

STATUS - Feasibility / Planning

Project number	Drawing number	REVISION
22-436	101	B
SCALE	Drawn BY	DATE
As Noted @A1	SV	05-11-25

The copyright of this drawing is vested with the author and must not be copied or reproduced without consent. Figured dimensions only to be taken from this drawing. All contractors must visit the site and be responsible for checking all setting out dimensions and notifying the author of any discrepancies prior to any manufacture or construction work. Note this drawing will only be to scale at stated sheet size.

REVISIONS
A 04-12-25 UPDATED AND CHECKED
B 22-12-25 UPDATED & CHECKED FOR SUBMISSION

architectedDESIGN

88 COURTLANDS CRESCENT
BANSTEAD SM7 2BP 07770 742081
architected.design@gmail.com
WWW.ARCHITECTEDDESIGN.CO.UK