



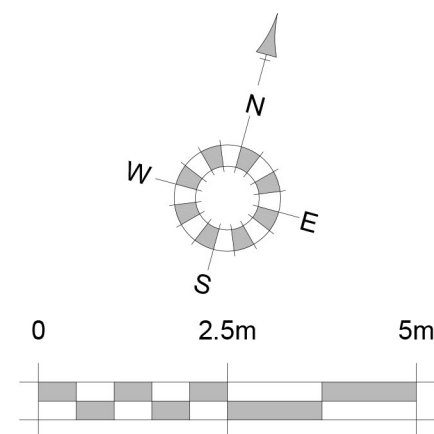

Skelling Heights	
1500 Skelling Line	
1800 Skelling Line	
2100 Skelling Line	
2400 Ceiling Line	
NB - Above based on 45.0° roof pitch.	

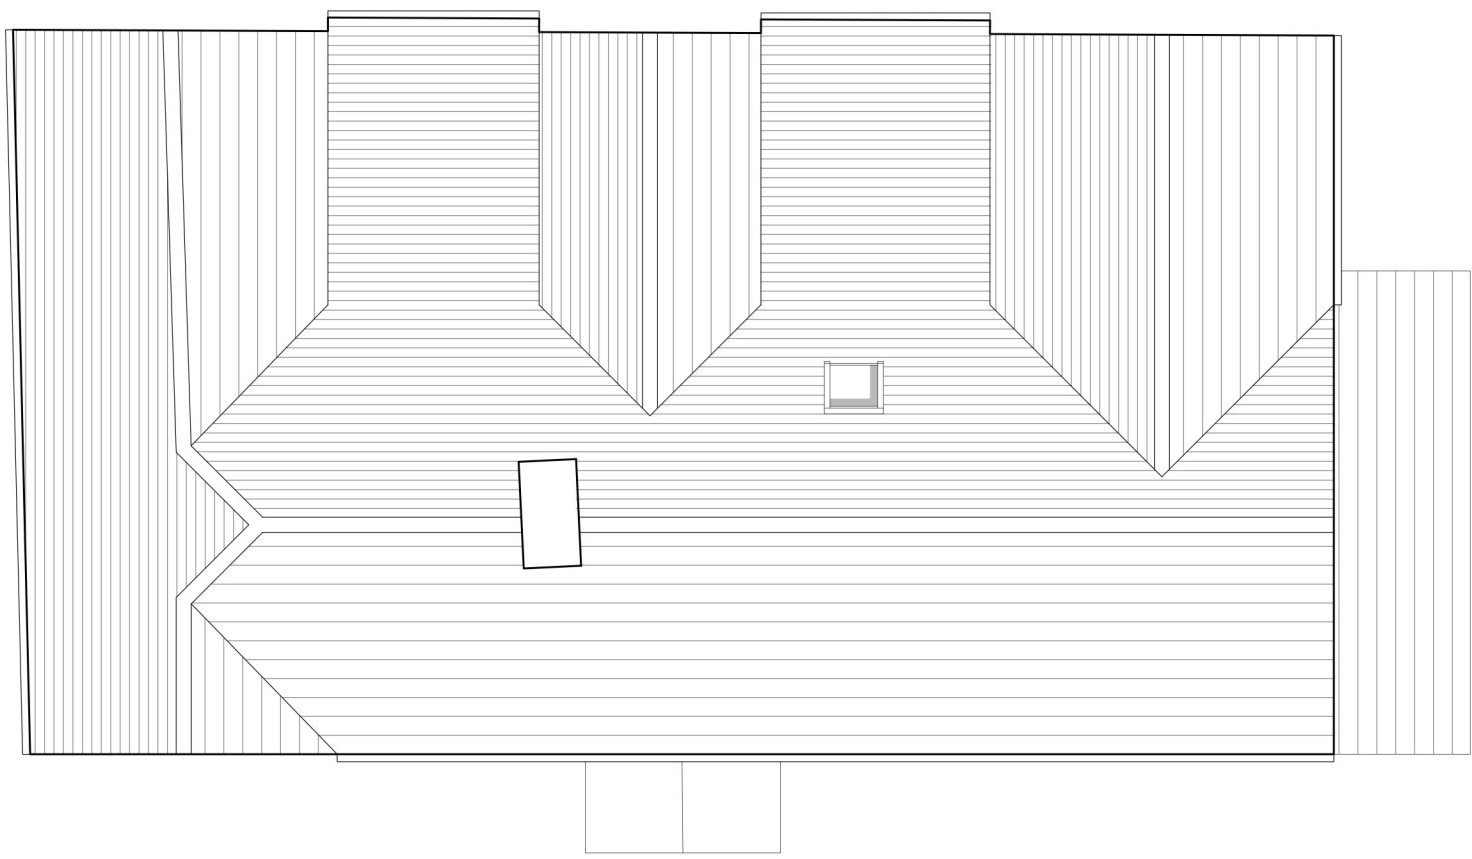


Roof Plan



Front Elevation



Side Elevation A

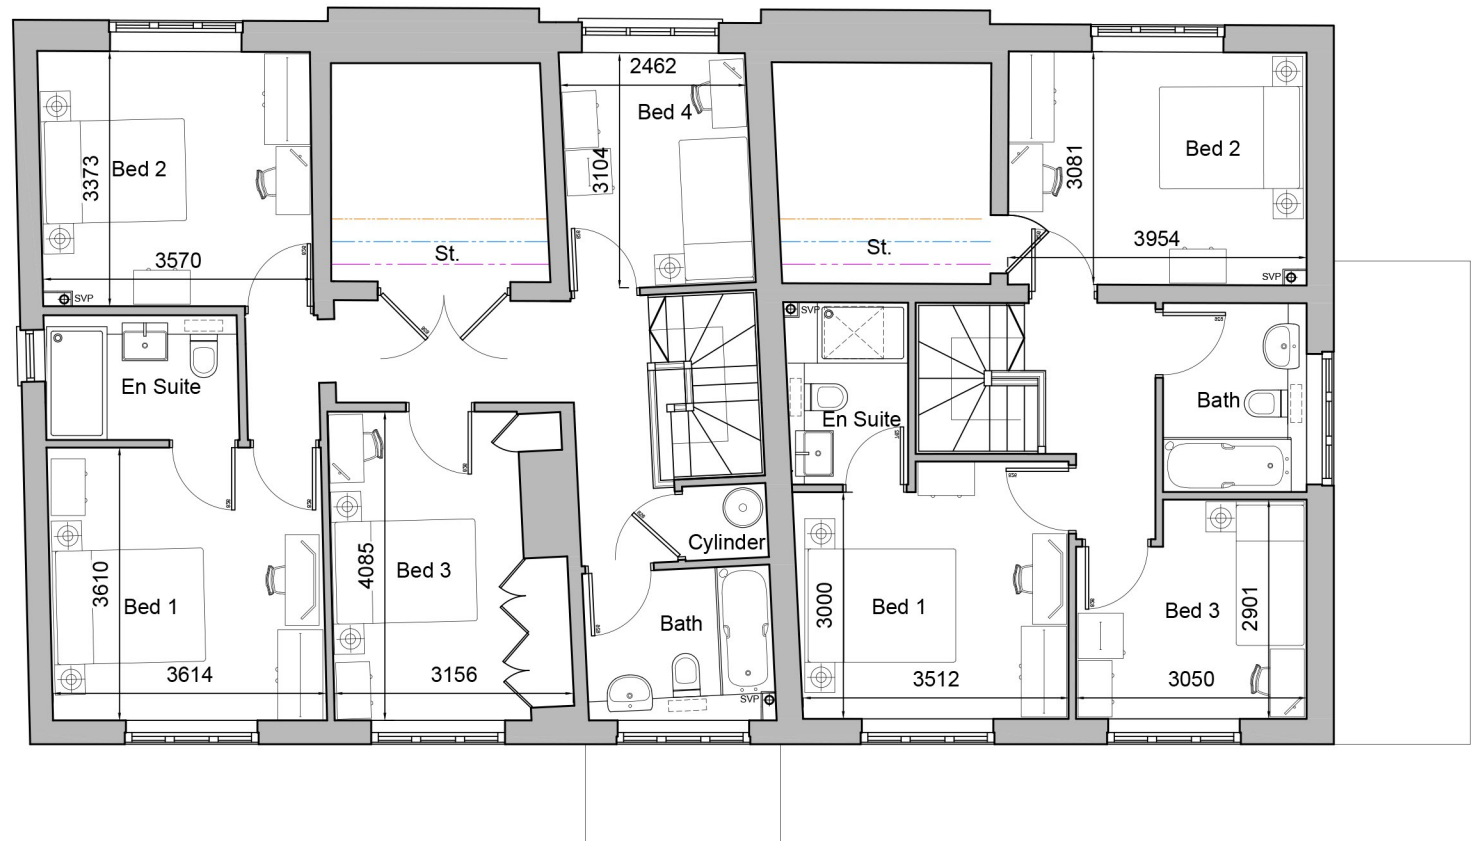

First Floor Plan


DATUM 50.00m



Rear Elevation




Side Elevation B

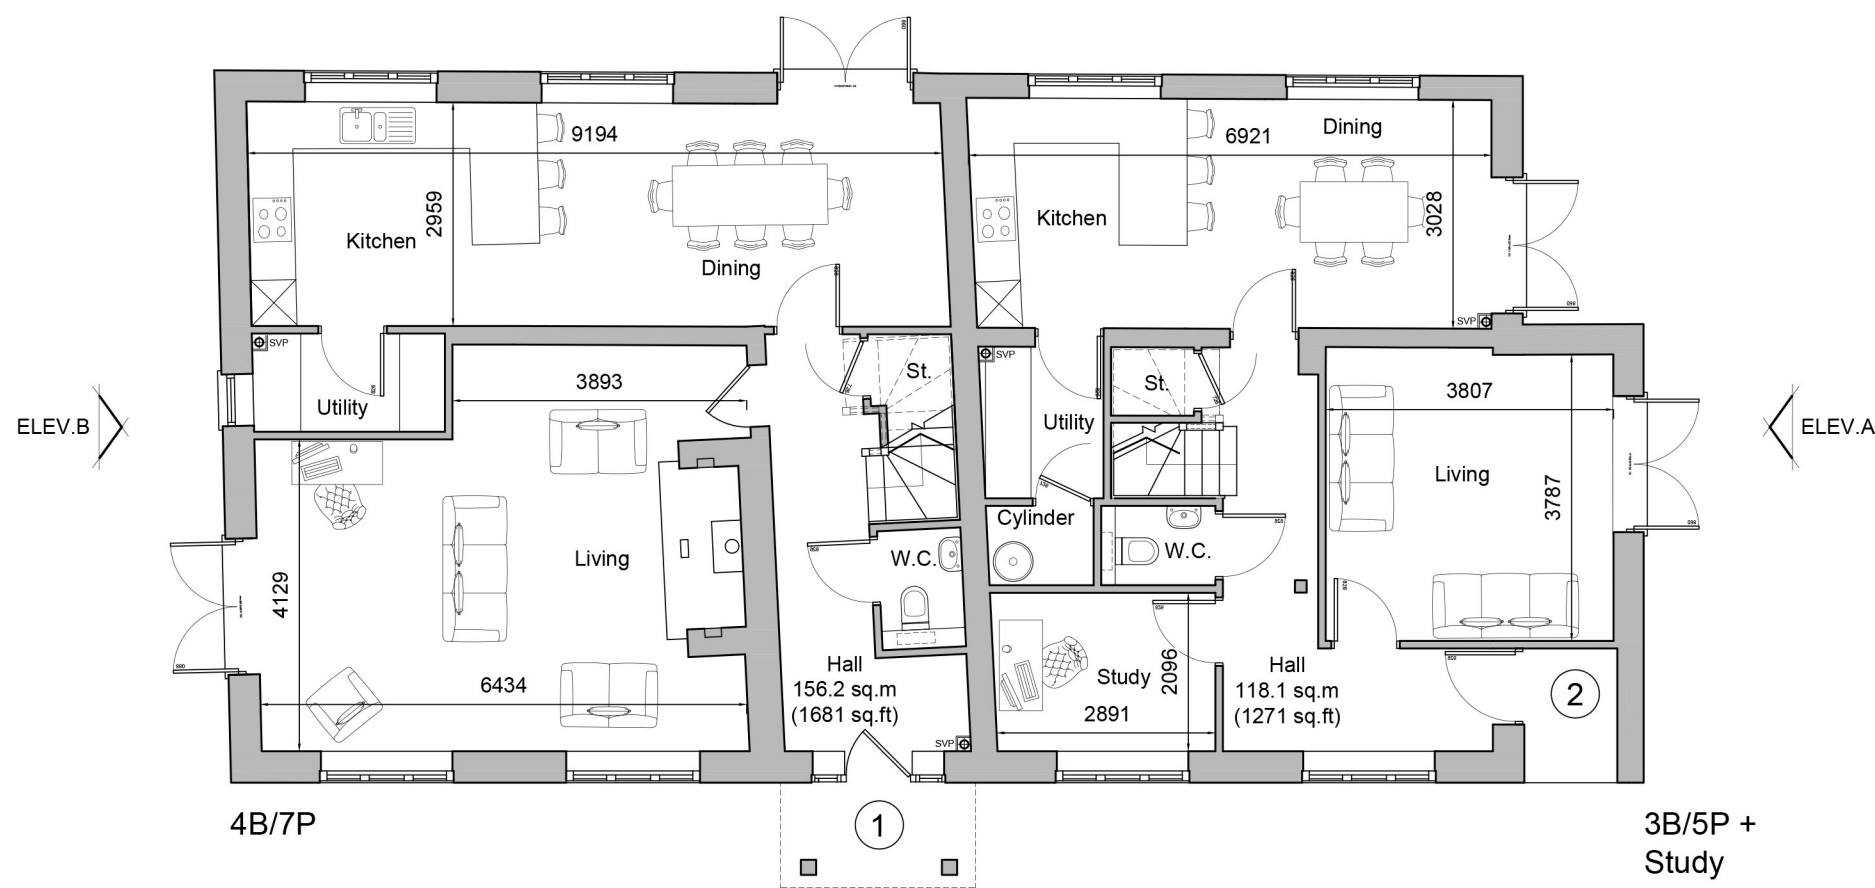

Ground Floor Plan
Plot 1 and 2

DATUM 50.00m

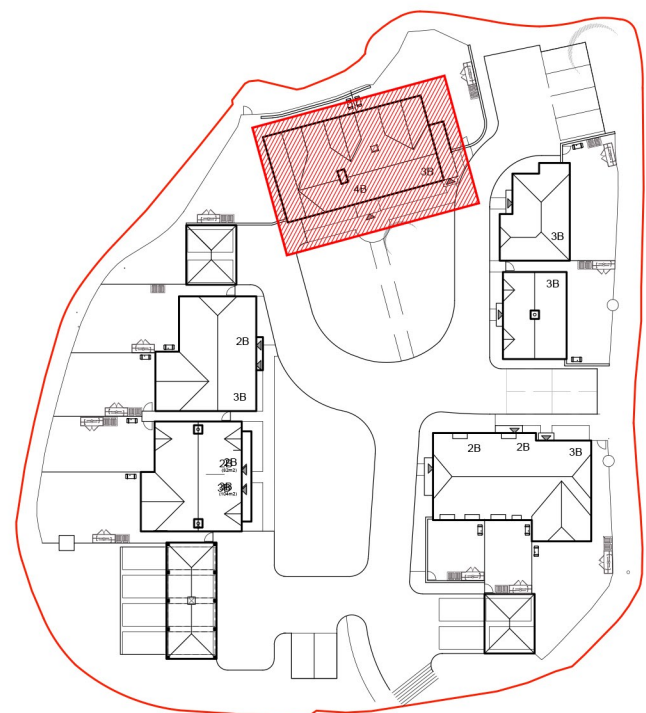

Key Plan

REV.	DATE	REVISIONS:	BY	REV.	DATE	REVISIONS:	BY	REV.	DATE	REVISIONS:	BY	STATUS:
© COPYRIGHT EXISTS ON THE DESIGNS AND INFORMATION SHOWN ON THIS DRAWING. This drawing may be scaled or cross referenced to the scale bar for planning application purposes only. Do not scale for any other purpose, use figured dimensions only. Subject to site survey and all necessary consents. All dimensions to be checked by user and any discrepancies, errors or omissions to be reported to the Architect before work commences. This drawing is to be read in conjunction with all other relevant materials. OS Licence No. 100007327												

Planning

CLIENT: Legal & General (Strategic Land North Horsham)		PROJECT: Moat House North Horsham	
SCALE: 1:100 (A1 ORIGINAL)		DRAWING: Moat House Conversion Proposed Floor Plans and Elevations	
DRAWN: MM	25057	P210	
DATE: July '26			

