



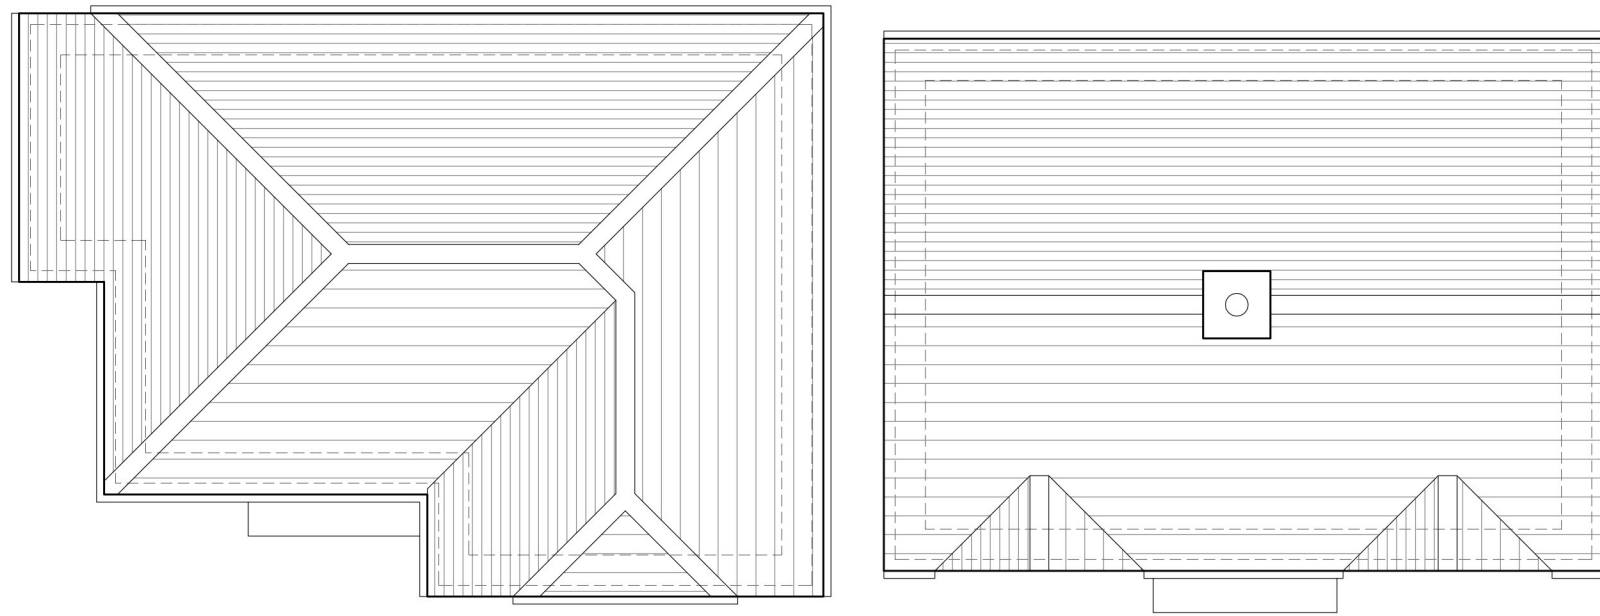


Roof Plan

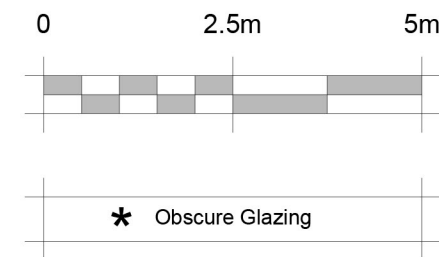


Plot 3
Front Elevation


Plot 4

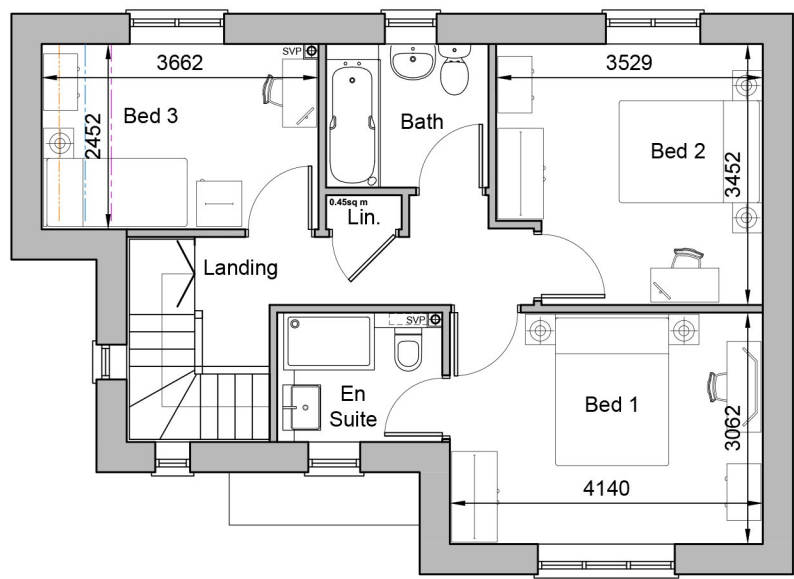


First Floor Plan

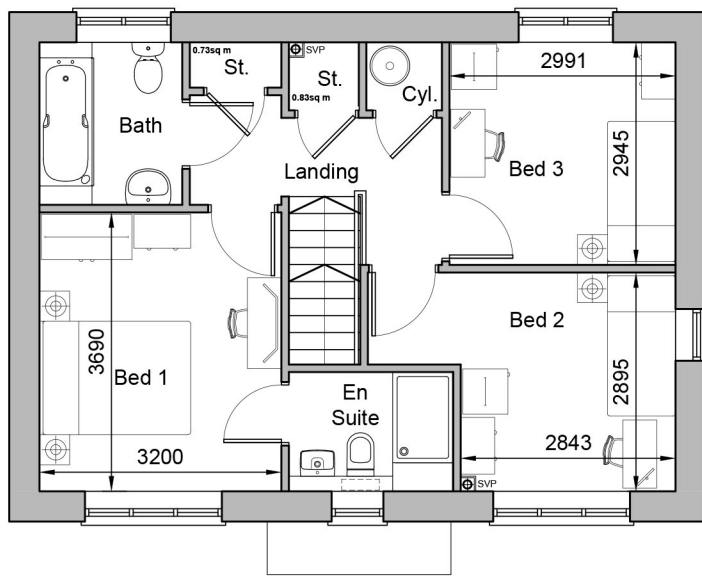

Side Elevation A

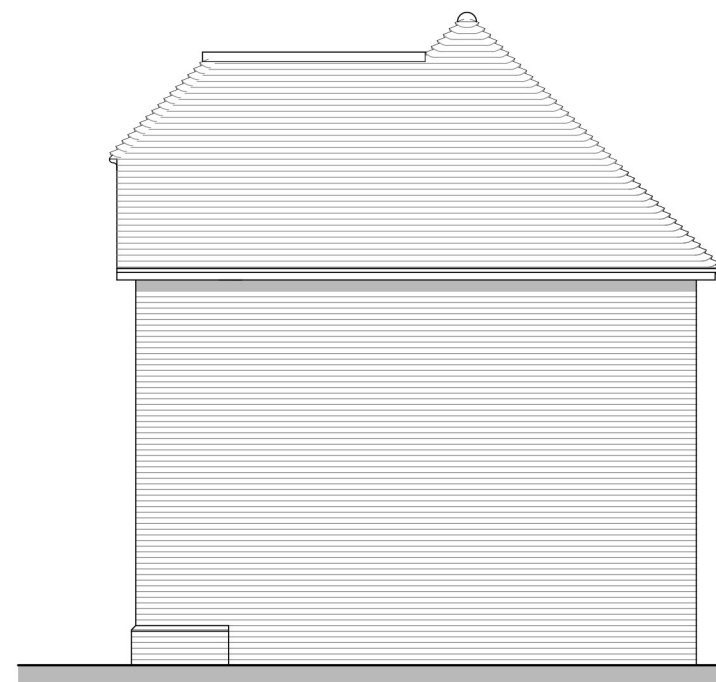


Side Elevation

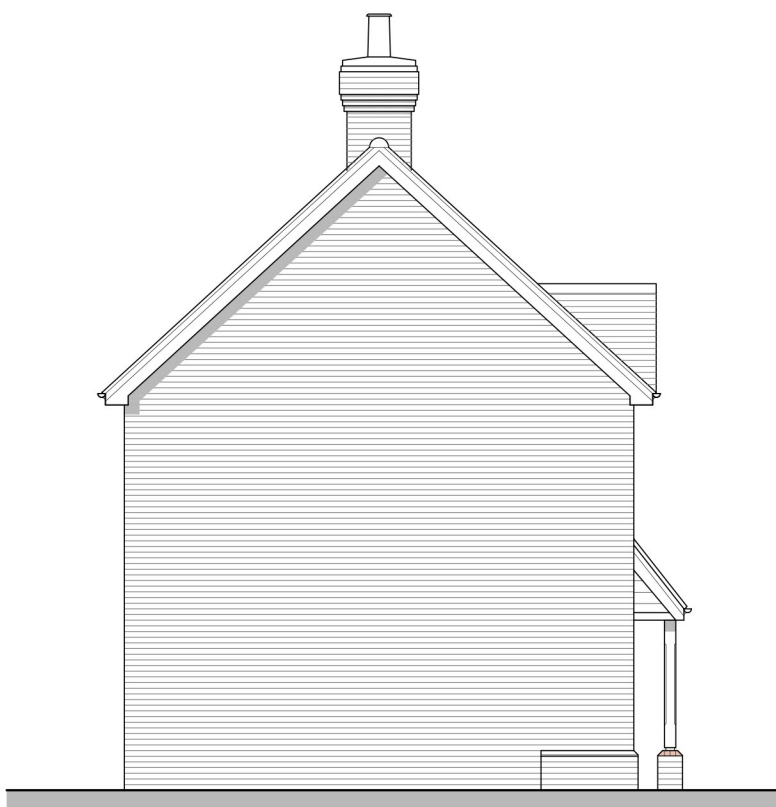

Side Elevation




Side Elevation B

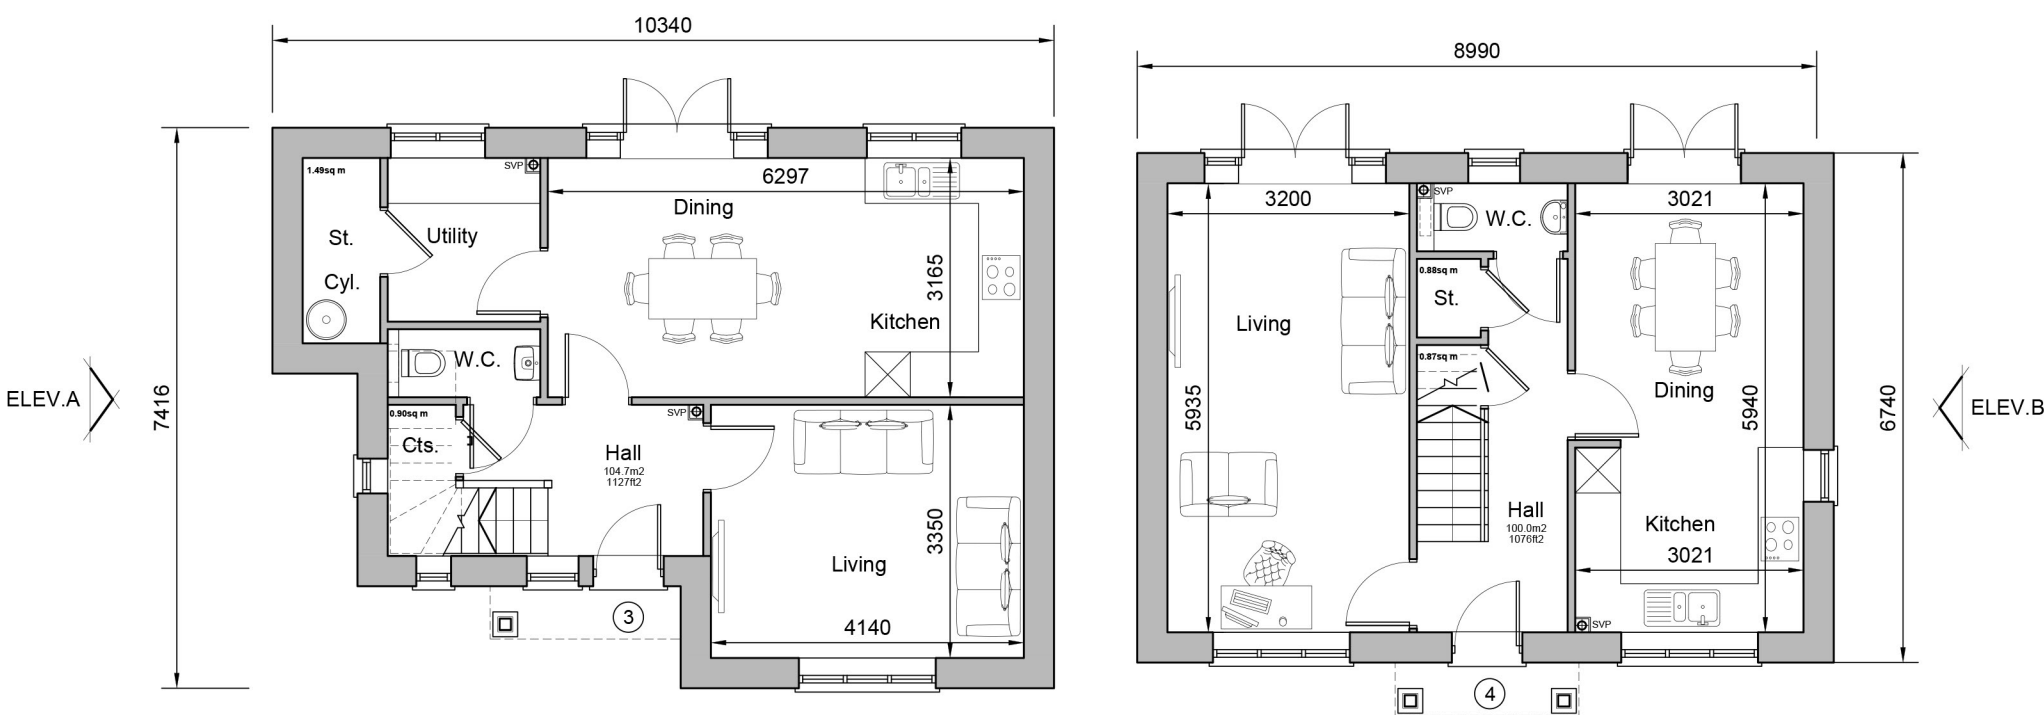

Ground Floor Plan
Plot 3 and 4



Rear Elevation

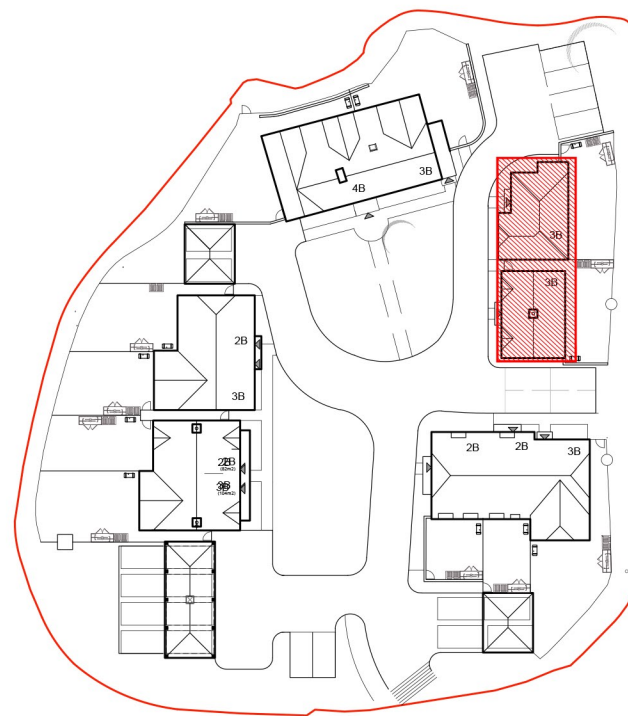

Key Plan

REV.	DATE	REVISIONS:	BY	REV.	DATE	REVISIONS:	BY	REV.	DATE	REVISIONS:	BY	STATUS:

© COPYRIGHT EXISTS ON THE DESIGNS AND INFORMATION SHOWN ON THIS DRAWING. This drawing may be scaled or cross referenced to the scale bar for planning application purposes only. Do not scale for any other purpose. Use figured dimensions only. Subject to site survey and all necessary consents. All dimensions to be checked by user and any discrepancies, errors or omissions to be reported to the Architect before work commences. This drawing is to be read in conjunction with all other relevant materials.

Planning

OS Licence No. AC0000851327

CLIENT:	Legal and General (Strategic Land North Horsham)	PROJECT:	Moat House, North Horsham
SCALE:	1:100 (A1 ORIGINAL)	DRAWING:	Plots 3 and 4 Proposed Plans and Elevations
DRAWN:	MM	25057	P211
DATE:	12/06/26		

